


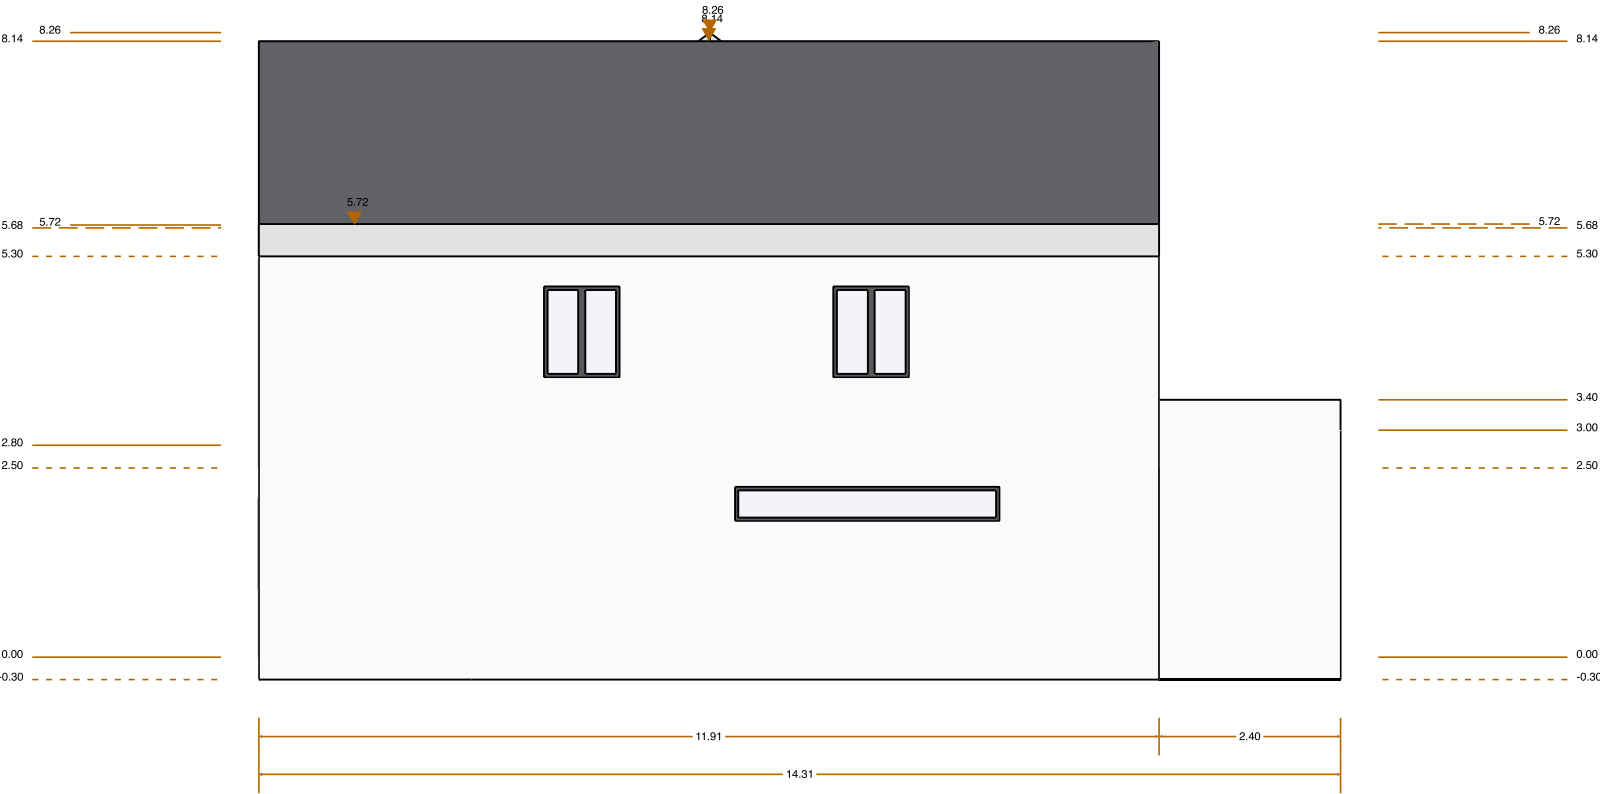

Plan 13



Scale: 1:100

