


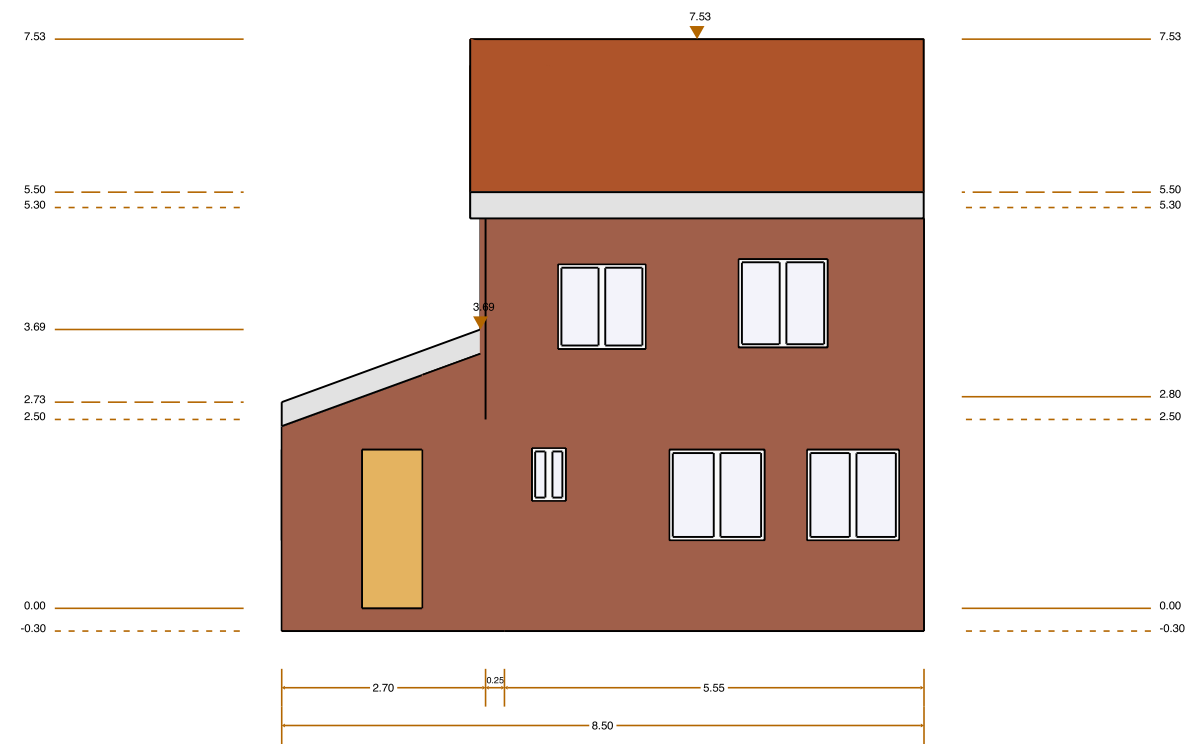

Plan 7



Scale: 1:100

