


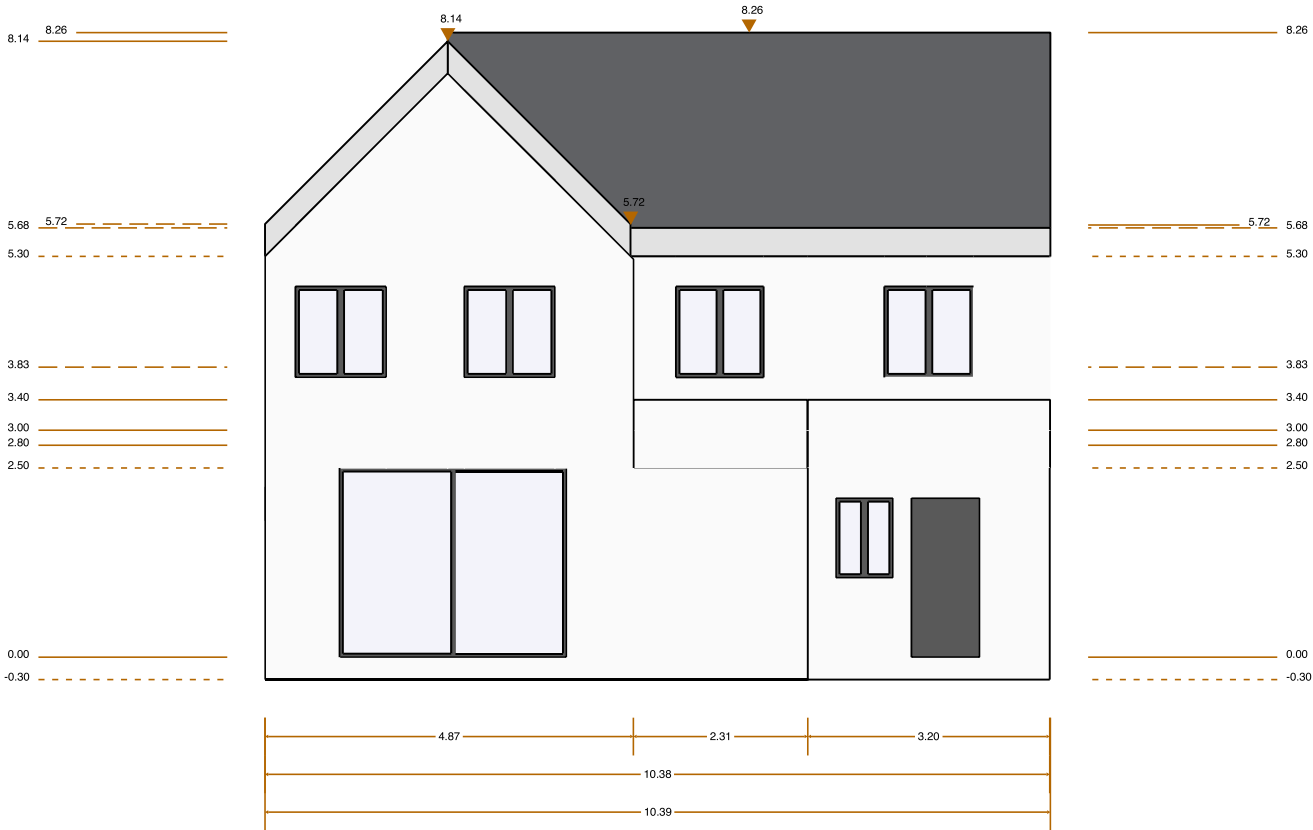

Plan 14



Scale: 1:100

