


Notes:
- All dimensions to be checked & confirmed on site prior to commencement of works
- All structural elements to be checked & installed strictly in accordance with structural engineers & Manufacturers details & specifications.
- All foul & surface water drainage systems to be checked & confirmed on site prior to commencement of works.

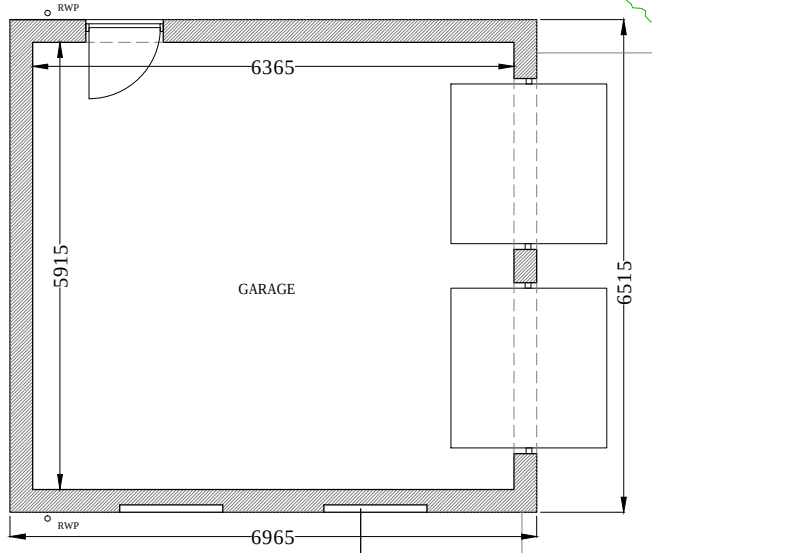


LAYOUT

2NO RECESSED INFILL OPENING
DETAIL WITH STONE HEADERS
AND CILL DETAILING TO MATCH
EXISTING

FASCIA DETAILING TO
MATCH EXISTING


BRICKWORK TO MATCH
EXISTING

2NO GARAGE DOORS WITH
STONE HEADER DETAIL TO
MATCH EXISTING

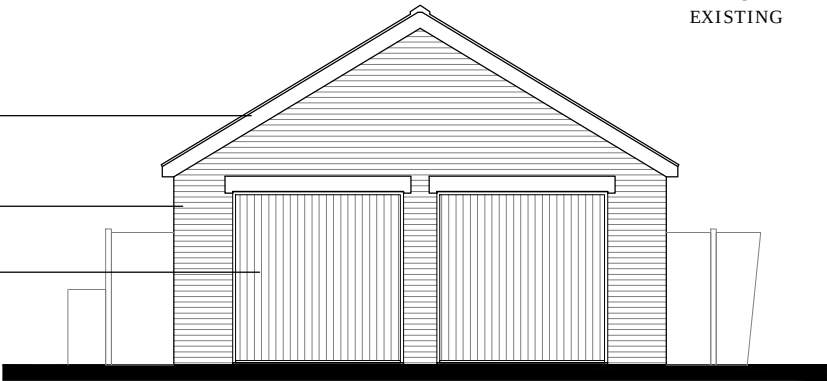


EAST ELEVATION


SLATE INTERLOCKING ROOF
TILED COVERING TO MATCH
EXISTING

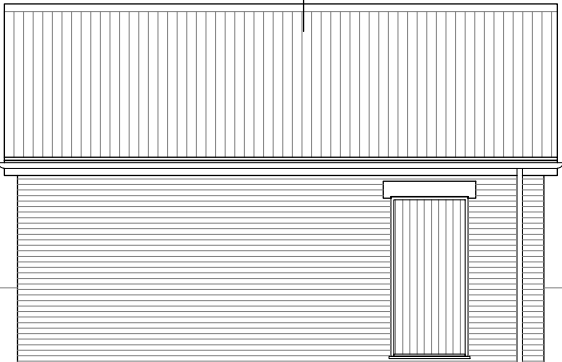

NORTH ELEVATION

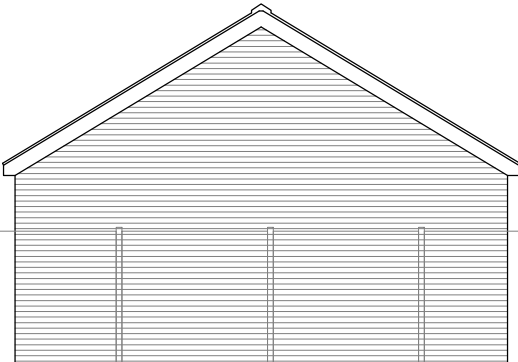


WEST ELEVATION

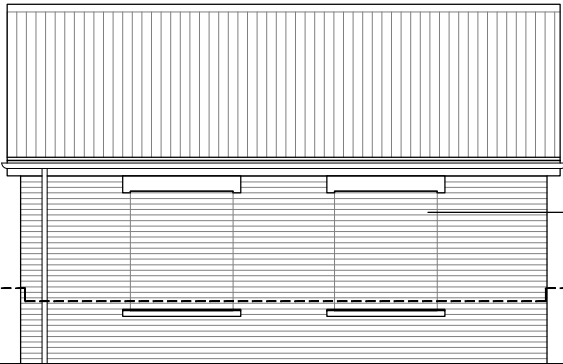

APPROX LINE OF BOUNDARY
WALL AND GATED OPENINGS


2NO RECESSED INFILL OPENING
DETAIL WITH STONE HEADERS
AND CILL DETAILING TO MATCH
EXISTING

SOUTH ELEVATION (VIEW FROM SILTSIDE RD)

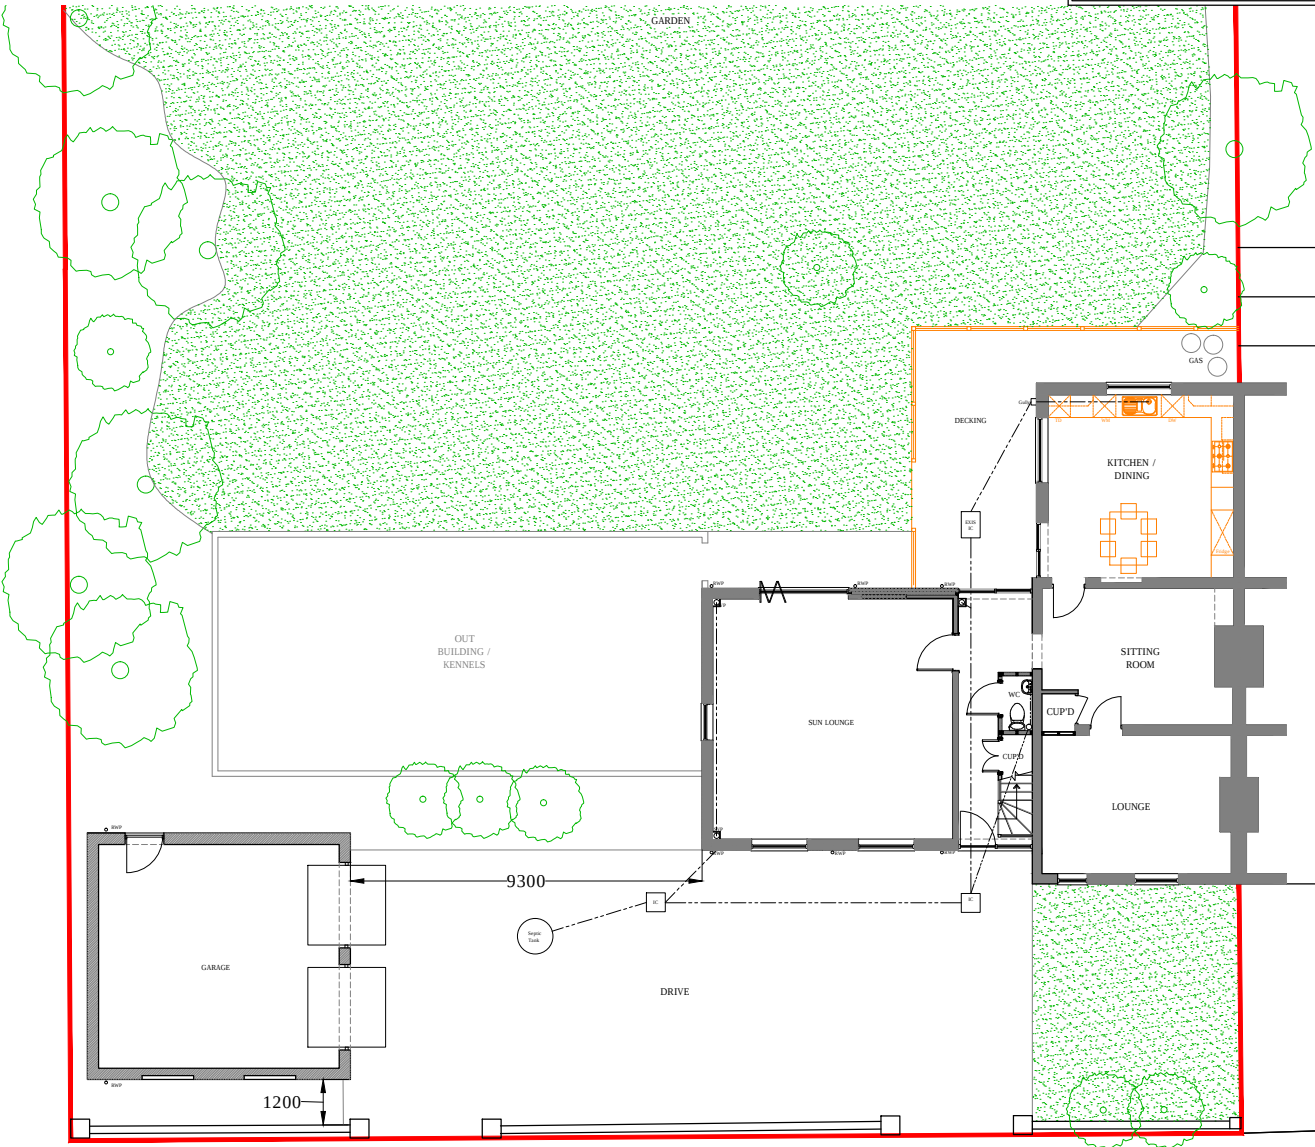

SITE PLAN 1:200

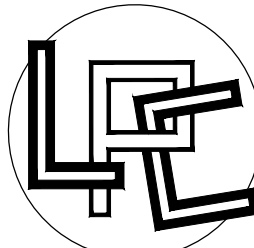

REV	Note	Date
A	XXXXXXX	XX-XX-2017
Drawing Status		
PLANNING APPLICATION		
		
ARCHITECTURAL DESIGN		
Project/Site		
DOUBLE GARAGE		
202 Silt Side, Gosberton Risegate		
Client		
Mr & Mrs Mayo		
Title		
PROPOSED SITE PLAN, FLOOR LAYOUT AND ELEVATIONS		
Date	OCT 2018	Scale 1:100 @ A3
Drawn	LPC	Job No LPC-225-01
Rev	--	
tel- 07930 915730 email- lee@lpcdesign.co.uk		
web- www.lpcdesign.co.uk		

Note - All to be read in conjunction with others information as part of Planning & Building Regulation applications / Approvals