






FRONT ELEVATION

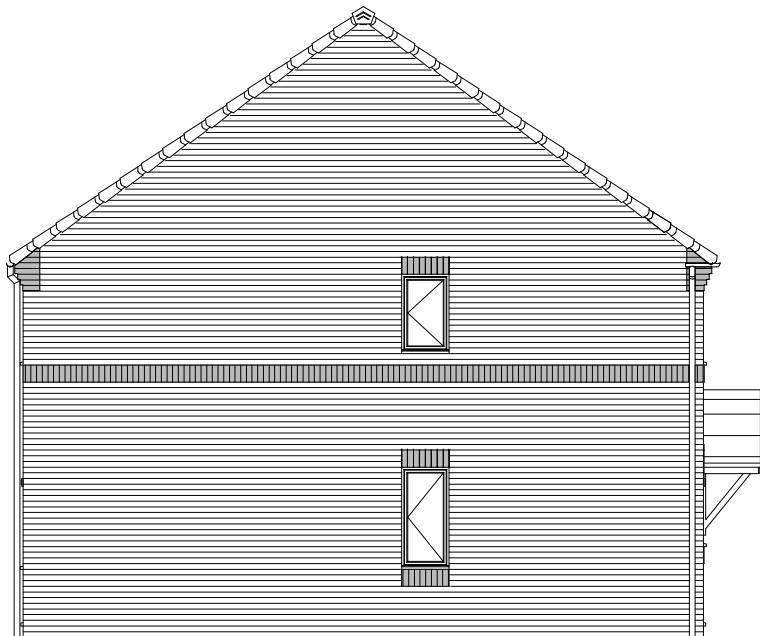

SIDE ELEVATION

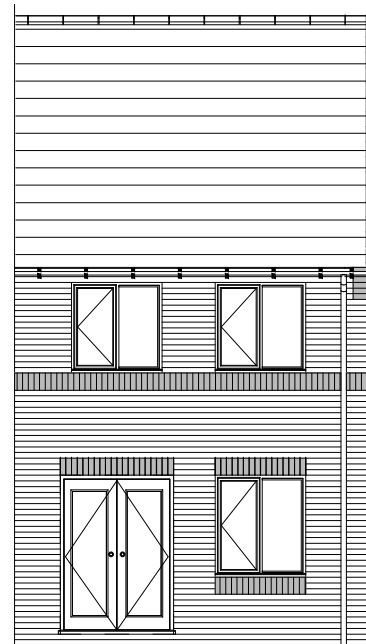

REAR ELEVATION

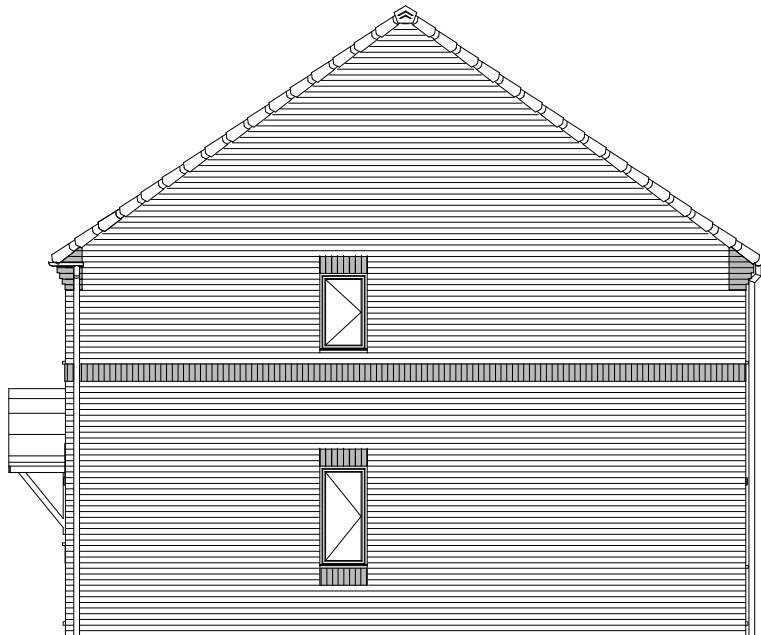

SIDE ELEVATION

- FEATURES
- \* Rolled profile roof tiles.
  - \* Dry verge detail.
  - \* Exposed rafter feet at eaves.
  - \* Arched brick head detail to exposed elevations
  - \* Flat brick head detail to secondary locations
  - \* Cottage style windows.
  - \* Soldier brick cills.
  - \* Cottage style main entrance door, with dual pitch canopy over on "gallows brackets"
  - \* Soldier band course at 3450mm above dpc
  - \* Brick quoins
  - \* Vertical panel garage door
  - \* Dark brick below DPC

|      |                                                    |          |
|------|----------------------------------------------------|----------|
| C02  | Canopy style corrected                             | 08.06.21 |
| C01  | Issued for construction                            | 21.05.21 |
| P02  | Soldier course confirmed to be at 3450mm above DPC | 05.05.21 |
| P01  | Initial issue                                      | 08.04.21 |
| Rev. | Comments                                           | Date     |

gleeson

Gleeson Homes (Head Office)  
Unit 5, Europa Court | Sheffield Business Park | Sheffield |  
South Yorkshire | S9 1XE

01142 612900  
www.gleesonhomes.co.uk

Project:  
301 House Type  
Rural

Title:  
Elevations

|            |          |        |          |
|------------|----------|--------|----------|
| Scale:     | Date:    | Drawn: | Checked: |
| 1:100 @ A3 | 08.04.21 | JJ     | DR       |

|               |           |
|---------------|-----------|
| Drawing No:   | Revision: |
| 21-301-R-0301 | C02       |