


Notes


Do not scale from this drawing. If in need of further detail, refer back to the Technical Department.




FRONT ELEVATION

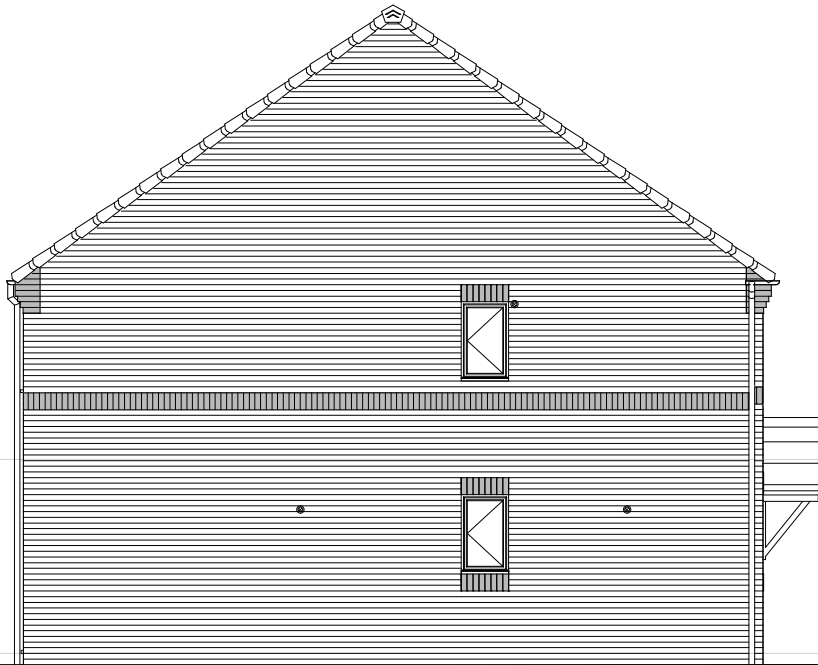


SIDE ELEVATION

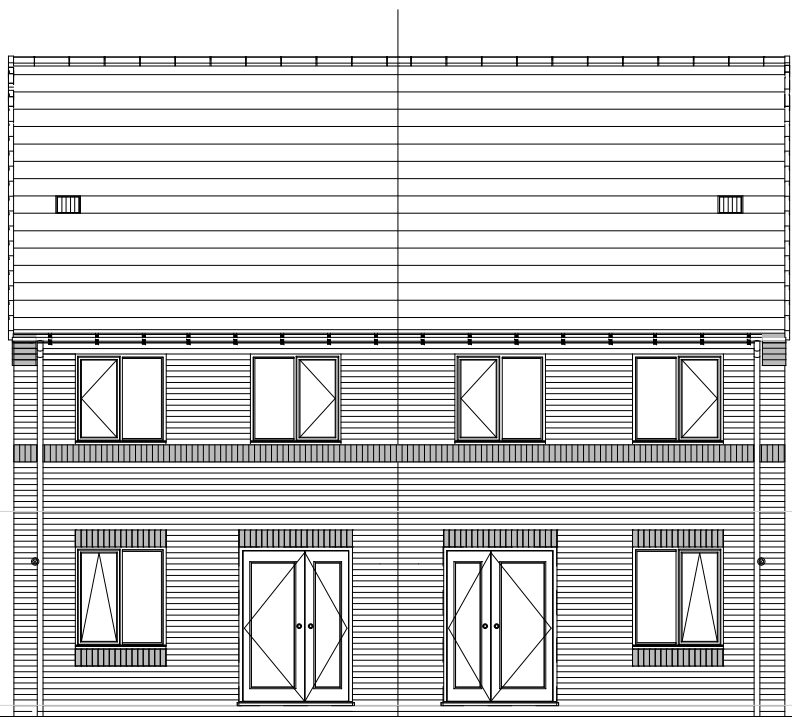


REAR ELEVATION

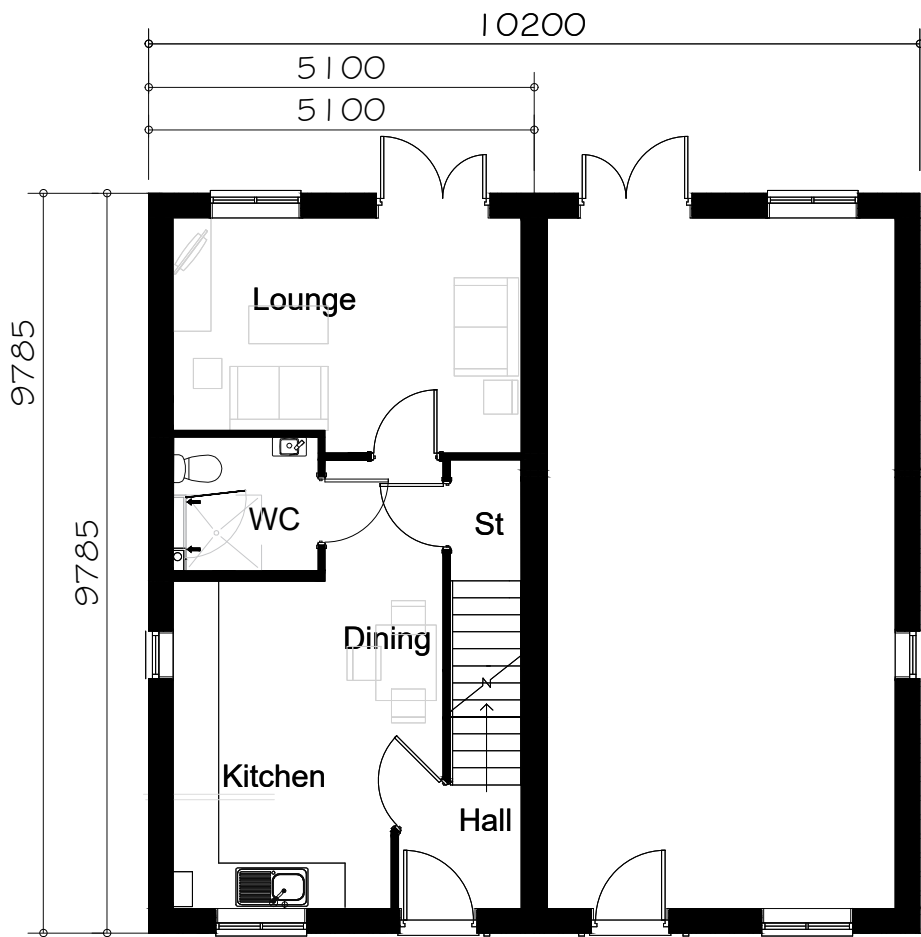

GROUND FLOOR PLAN

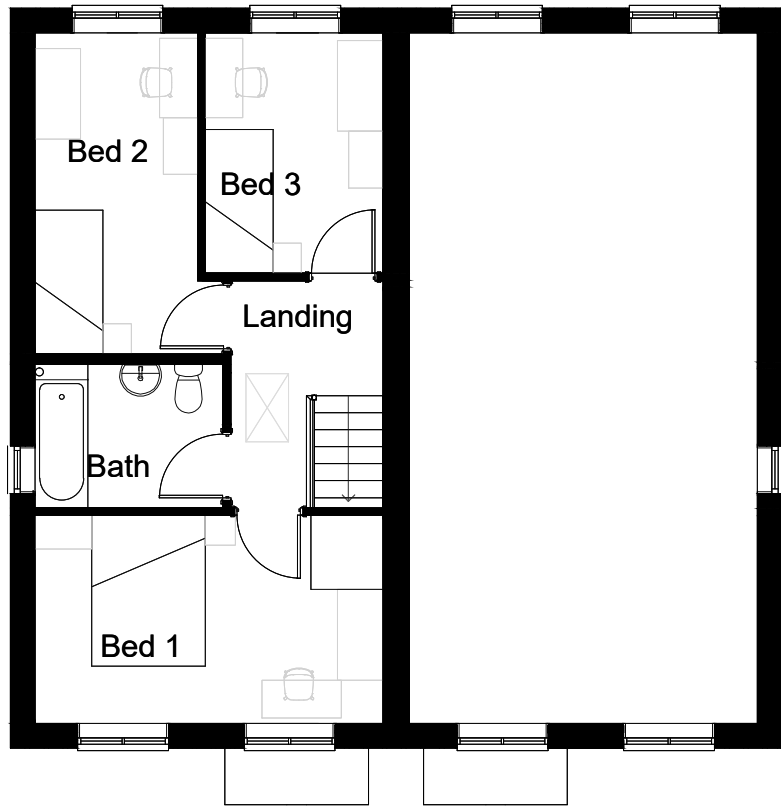


FIRST FLOOR PLAN

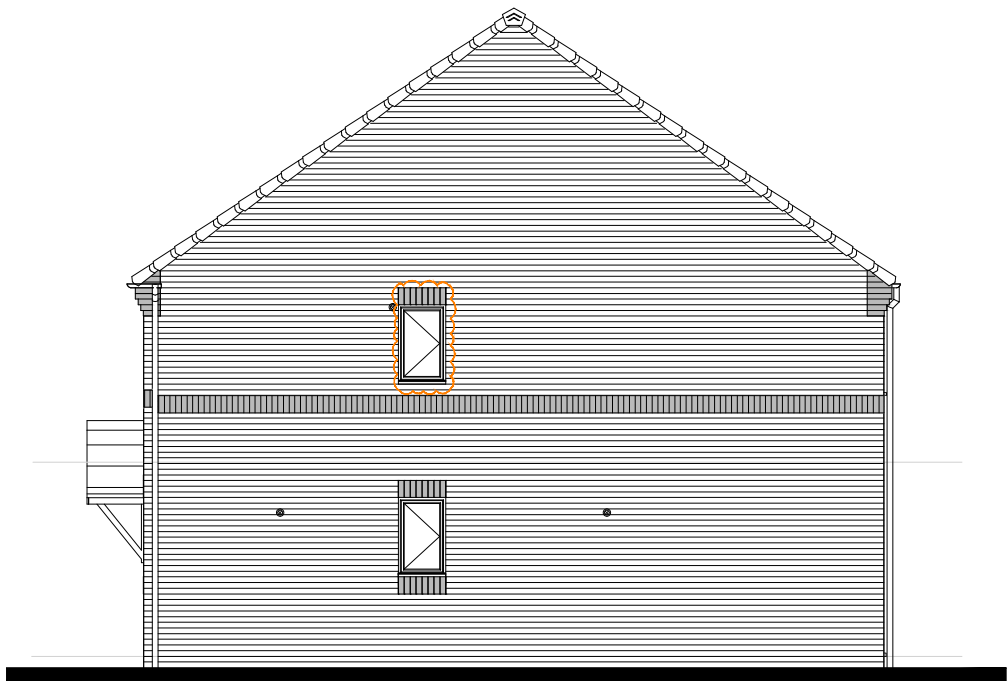

SIDE ELEVATION

FLOOR AREA  
84.04m<sup>2</sup>, 904ft<sup>2</sup>

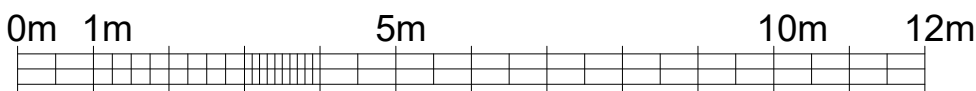

|      |                                                                              |          |
|------|------------------------------------------------------------------------------|----------|
| C05  | FF windows moved down 1 brick course                                         | 06.09.23 |
| C04  | Front and rear elevation ridge line corrected, WN1 changed to flying mullion | 21.06.23 |
| C03  | Lounge window changed                                                        | 13.06.22 |
| C02  | GF layout updated                                                            | 31.05.22 |
| C01  | Issued for construction                                                      | 27.05.21 |
| P01  | Initial issue                                                                | 22.04.21 |
| Rev. | Comments                                                                     | Date     |

gleeson

Gleeson Homes (Head Office)  
Unit 5, Europa Court | Sheffield Business Park | Sheffield |  
South Yorkshire | S9 1XE

01142 612900

www.gleesonhomes.co.uk

Project:  
350 House Type  
Rural

Title:  
Planning Drawing

|                      |                   |              |                |
|----------------------|-------------------|--------------|----------------|
| Scale:<br>1:100 @ A2 | Date:<br>22.04.21 | Drawn:<br>OS | Checked:<br>GE |
|----------------------|-------------------|--------------|----------------|

|                              |                  |
|------------------------------|------------------|
| Drawing No:<br>21-350-R-0001 | Revision:<br>C05 |
|------------------------------|------------------|