


Notes
Do not scale from this drawing. If in need of further detail, refer back to the Technical Department.




FRONT ELEVATION

SIDE ELEVATION

REAR ELEVATION

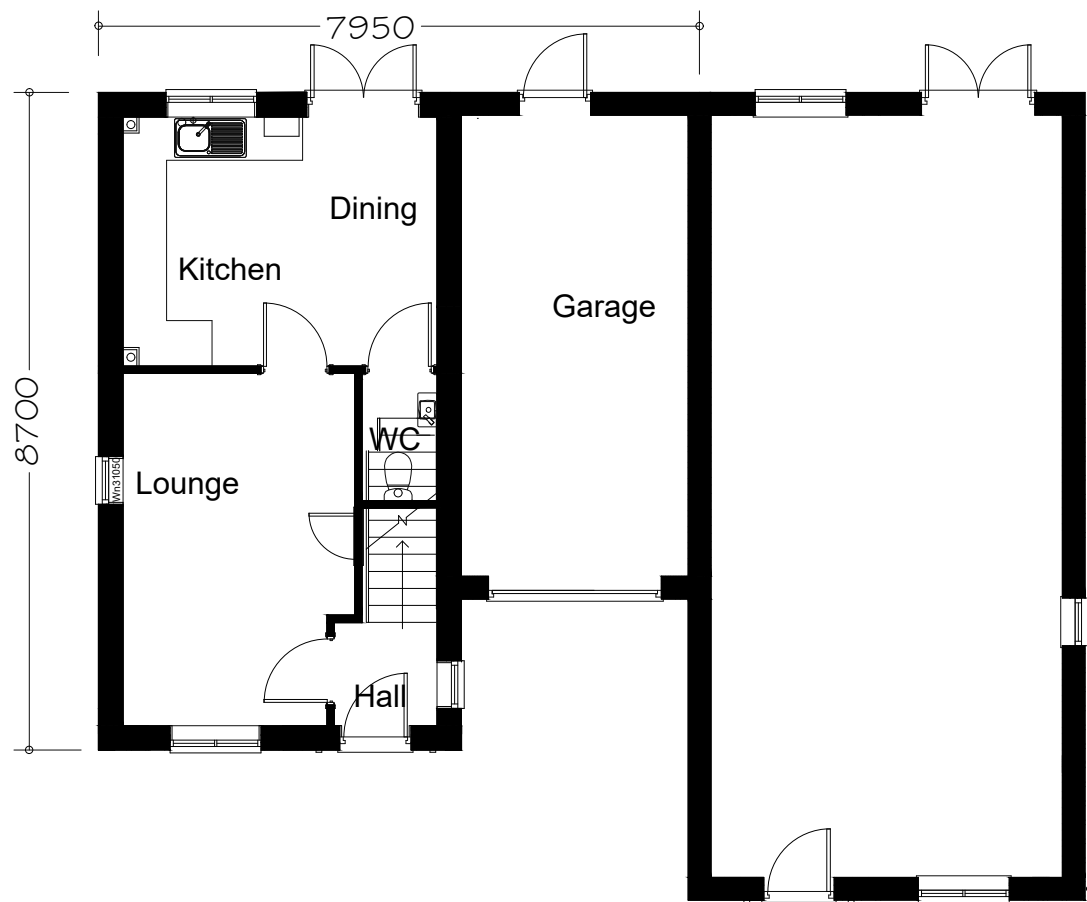


GROUND FLOOR PLAN

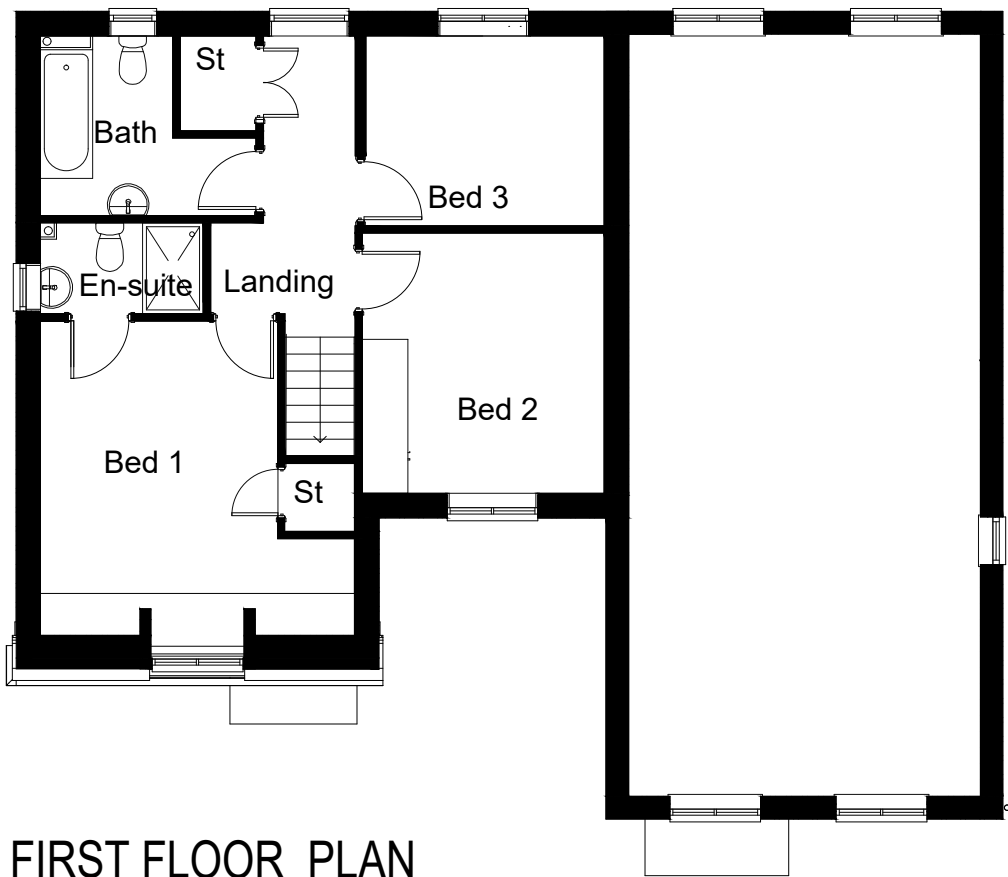

FIRST FLOOR PLAN

FLOOR AREA
84.00m², 904ft²

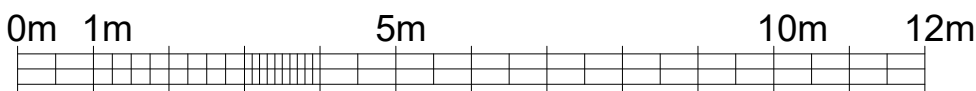

C05	FF windows moved down 1 brick course	04.10.23
C04	Window alterations for ADO compliance	25.05.23
C03	Personnel door position corrected	17.01.23
C02	o/a plot width dim corrected	27.05.22
C01	Issued for construction	27.05.21
P01	Initial issue	22.04.21
Rev.	Comments	Date

gleeson

Gleeson Homes (Head Office)
Unit 5, Europa Court | Sheffield Business Park | Sheffield |
South Yorkshire | S9 1XE

01142 612900

www.gleesonhomes.co.uk

Project:
355 House Type
Rural

Title:
Planning Drawing

Scale:	Date:	Drawn:	Checked:
1:100 @ A2	22.04.21	OS	GE

Drawing No:	Revision:
21-355-R-0001	C05