


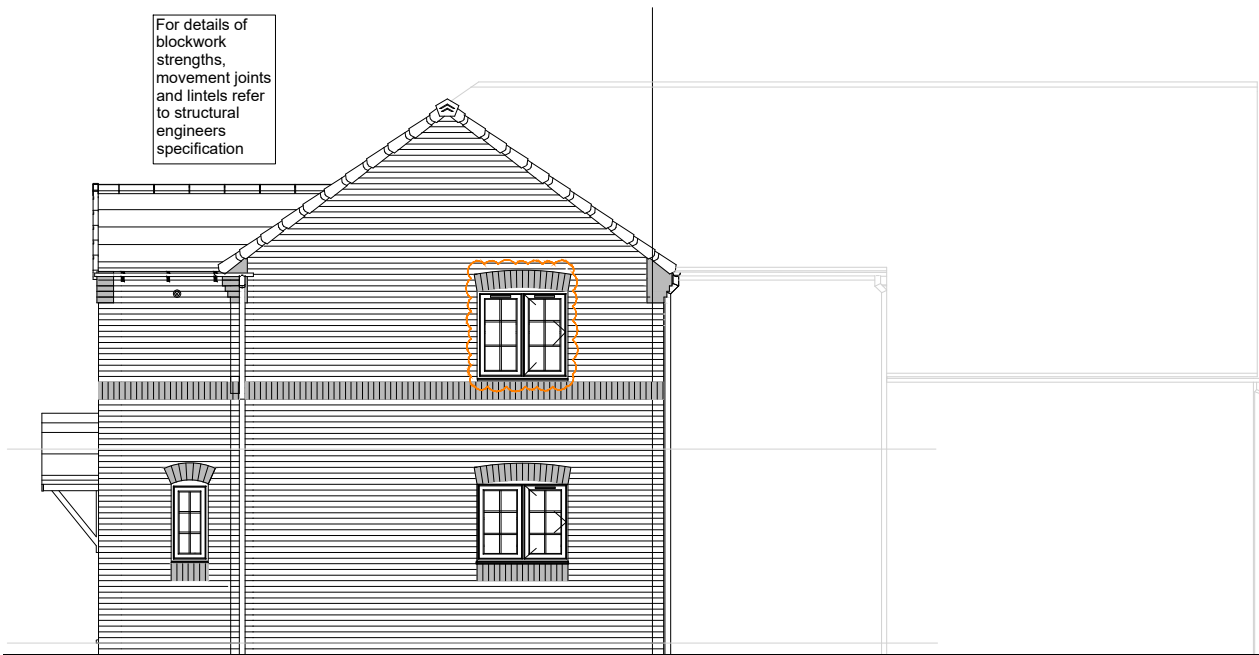


SIDE ELEVATION



FRONT ELEVATION



REAR ELEVATION

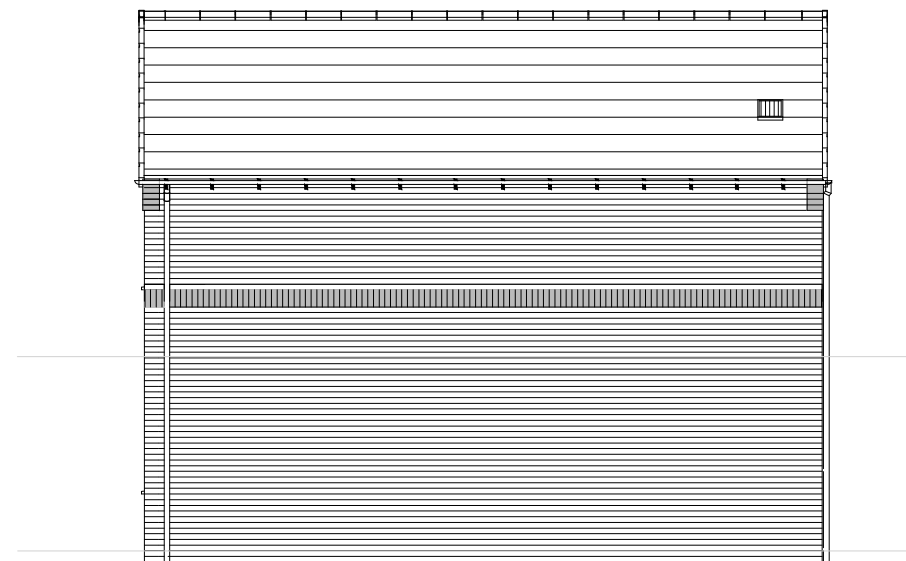

Elevation when detached

SIDE ELEVATION

- FEATURES
- * Rolled profile roof tiles.
 - * Dry verge detail.
 - * Exposed rafter feet at eaves, with brick corbel to gable in same brick as main elevation.
 - * Arched brick head detail to exposed elevations.
 - * Flat brick head detail to secondary locations
 - * Cottage style windows to exposed elevations.
 - * Soldier brick cills.
 - * Cottage style main entrance door, with dual pitch canopy over on "gallows brackets".
 - * Soldier band course to commence at 3225mm above DPC.
 - * Vertical panel garage door.
 - * Dark brick below DPC.

CONCRETE BRICKS

- Where concrete bricks are used in lieu of standard clay bricks, bed joint reinforcement must be installed in the outer leaf, two courses above and below any opening, extending 600mm beyond either side of the opening.
- Refer to GF working plan for details of any additional movement joints required.
- Working examples from the S.E. are available from Group Technical if more detail is required (Document Ref: STRUCT-010)

C06. FF windows moved down 1 brick course	08.09.23
Rev.	Date

gleeson

Gleeson Homes (Head Office)
Unit 5, Europa Court | Sheffield Business Park | Sheffield |
South Yorkshire | S9 1XE

01142 612900

www.gleesonhomes.co.uk

Project:
358/9 House Type
Rural

Title:
Elevations

Scale:	Date:	Drawn:	Checked:
1:100 @ A3	22.04.21	OS	GE

Drawing No:	Revision:
21-358/9-R-0301	C06