

Proposed Trees					
Nr	Code	Tree Name	Specification	Girth	Height
4	- AC	Acer campestre	RS Standard	8-10cm	18.2-20m
8	- AI	Amelanchier lamarckii	RS Standard	8-10cm	18.2-20m
9	- AP	Acer platanoides	RS Standard	8-10cm	18.2-20m
6	- Bpe	Betula pendula	RS Light Standard	8-10cm	18.2-20m
1	- CM	Crataegus monogyna	RS Standard	8-10cm	18.2-20m
4	- MJD	Malus 'John Downie'	RS Standard	8-10cm	18.2-20m
10	- PA	Prunus avium	RS Standard	8-10cm	18.2-20m
4	- PP	Prunus padus	RS Standard	8-10cm	18.2-20m
9	- SaJR	Sorbus aucuparia 'Joseph Rock'	RS Standard	8-10cm	18.2-20m
8	- SR	Sorbus aria	RS Standard	8-10cm	18.2-20m
7	- Sau	Sorbus aucuparia	RS Standard	8-10cm	18.2-20m
Total 70 -					

Proposed Hedges (4/m)					
Nr	Code	Tree Name	Specification	Girth	Height
191 -	Fs	Fagus sylvatica	C		60-80cm
Total :191 -					


Proposed Shrubs						
No.	Code	Plant Name	Height	Ctrl (%)	N/m ²	
95	Bg	<i>Baccharis glauca</i> gray	30-40cm	SL	3/m ²	
151	-Ba	<i>Berberis thunbergii</i> 'Atropurpurea'	30-40cm	SL	3/m ²	
69	Ci	<i>Cydonia chrysa</i>	30-40cm	SL	3/m ²	
89	EEG	<i>Eucyrtus fortunei</i> 'Emerald Gold'	30-40cm	SL	4/m ²	
31	EEFG	<i>Eucyrtus fortunei</i> 'Emerald Y Gold'	30-40cm	SL	4/m ²	
44	Ha	<i>Hypericum calycinum</i>	30-40cm	SL	4/m ²	
70	Hs	<i>Hebe 'Sunderland'</i>	30-40cm	SL	4/m ²	
126	Lh	<i>Lavandula angustifolia</i> 'Hidcote'	30-40cm	SL	4/m ²	
9	-LR	<i>Lonicera nitida</i> 'Baggesen's Gold'	30-40cm	SL	4/m ²	
7	LMG	<i>Lonicera nitida</i> 'May Green'	30-40cm	SL	3/m ²	
83	Vd	<i>Violum davidii</i>	30-40cm	SL	4/m ²	
78	Vmi	<i>Vinca minor</i>	30-40cm	SL	4/m ²	
124	Vt	<i>Violum vitifolium</i>	30-40cm	SL	3/m ²	

Native Hedge Mix (5m)				
Nr	Code	Plant Name	Root	%
85 -	Ac	Acer campestre	BR	5%
335 -	Cav	Corylus avellana	BR	20%
502 -	Cm	Crataegus monogyna	BR	30%
168 -	Ia	Ilex aquifolium	BR	10%
335 -	Ps	Prunus spinosa	BR	20%
168 -	Sc	Salix caprea	BR	10%
85 -	Vo	Viburnum opulus	BR	5%
Total : 1678 -				



LEGEND

518 48

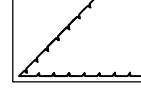

Proposed grass

Proposed Emorsgate Meadow Mixture for
Wetlands EM8 @ 4g/m²
www.wildseed.co.uk

This drawing is the copyright of Rosetta Landscape Design and cannot be reproduced in any form without the express consent of the company. Written and scaled dimensions to be checked on site, any discrepancies reported prior to work commencing. **If in doubt please ask.**

This drawing has been prepared for the purpose of planning approval

Rev A: Revised to new layout - 25Oct22 (BP)

Base: Niemen 'Proposed Site Plan' 3378-1-001-L received 12Aug22

PROJECT: Oak Gardens, Coburg

CLIENT: Gleason Homes & Regeneration

DATE 17 Aug 22 SCALE 1 : 250 SHEET AC

ROSETTA 
LANDSCAPE DESIGN

Landscape Architects

Askham Richard, York, YO26 5NA

Telephone +44 (0)1904 500410