


2. Design should be carried out in accordance with Chapter 28 of the CIRIA Report C753 'The SuDS Manual'.

Figure C 1
Typical detail of outfall to watercourse
Suitable for outfall pipes of less than 350 mm

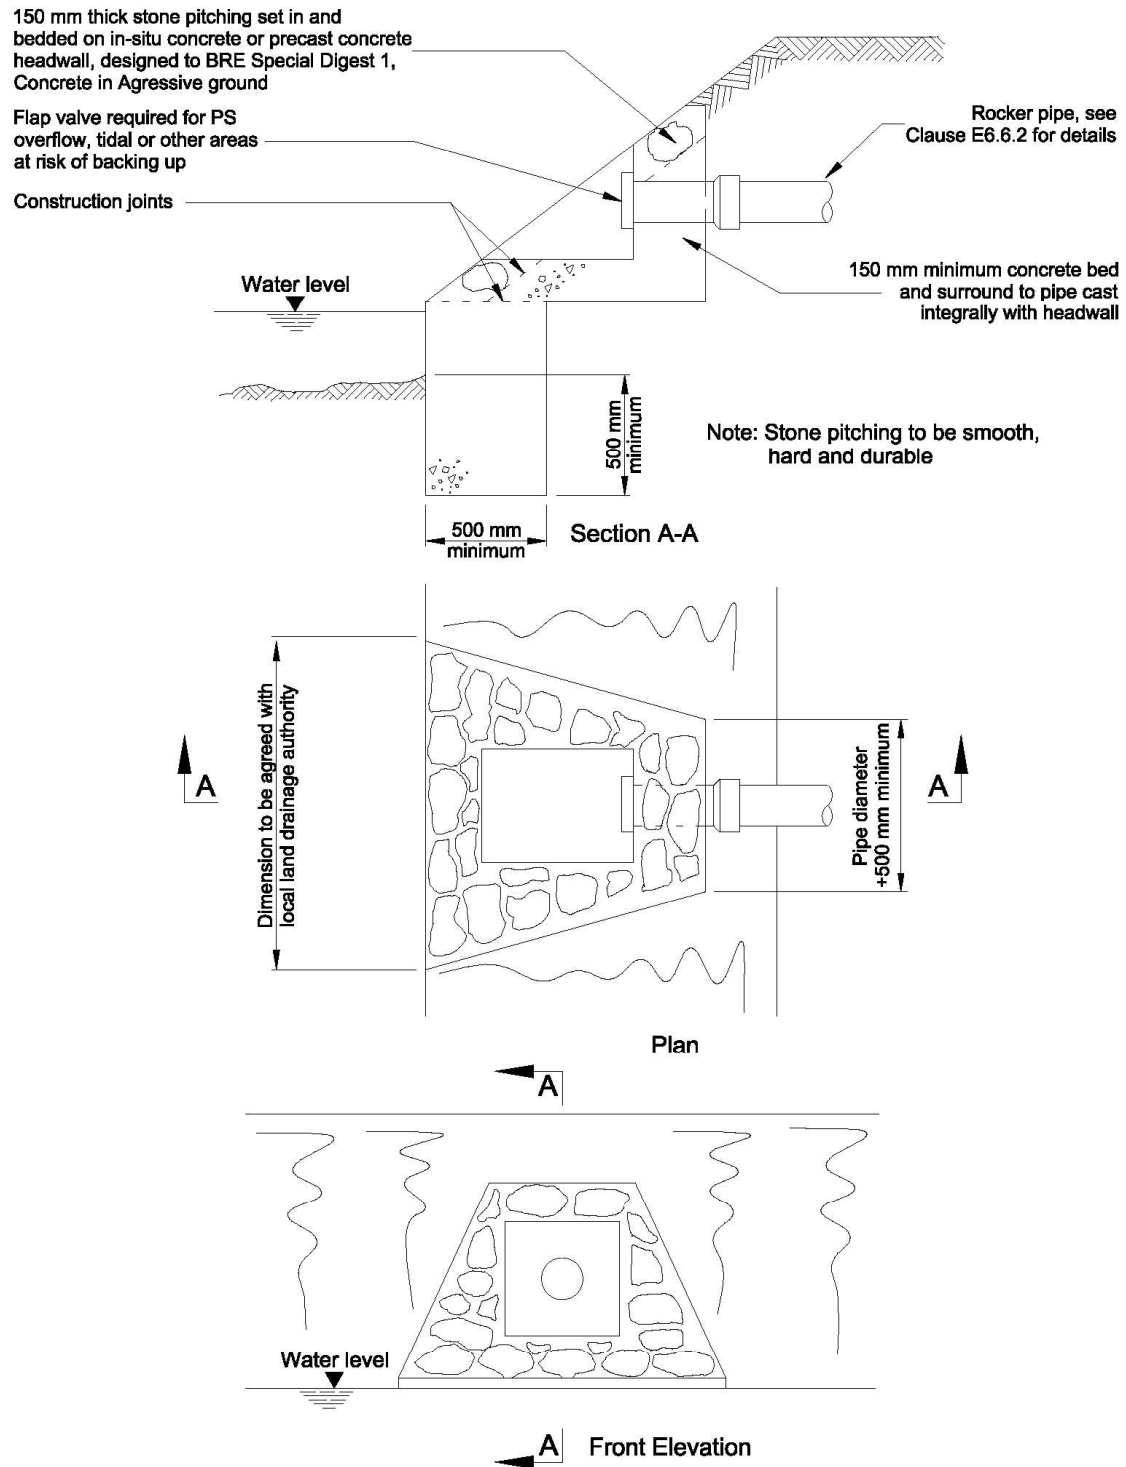

Not to scale, dimensions in millimetres

Figure C 2
Typical detail of angled outfall to watercourse
Suitable for outfall pipes of less than 350 mm

