
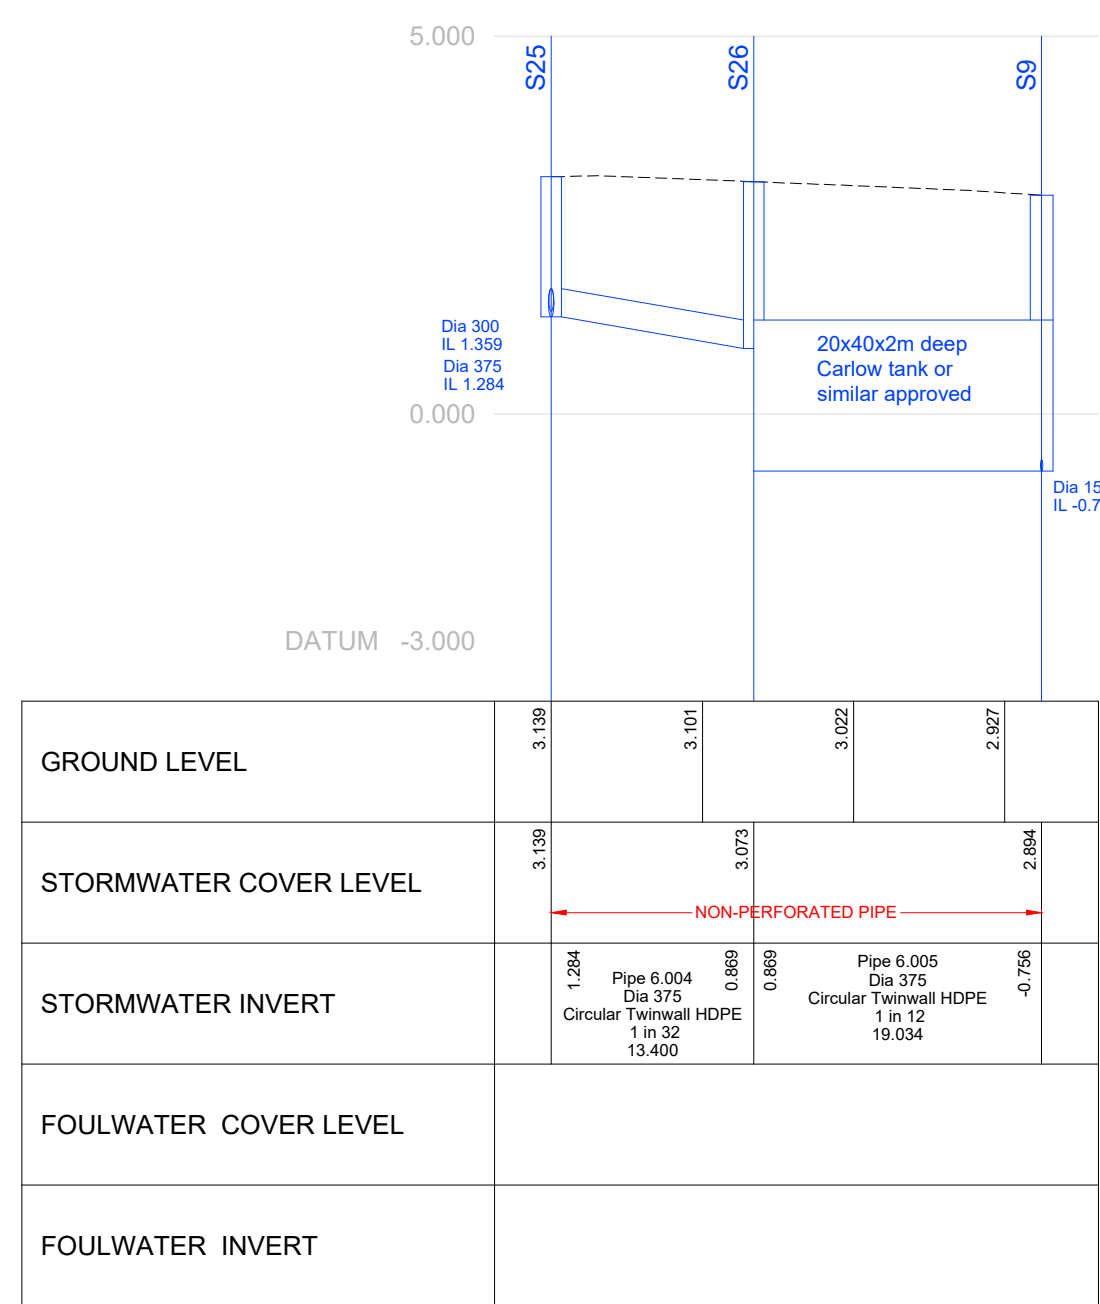
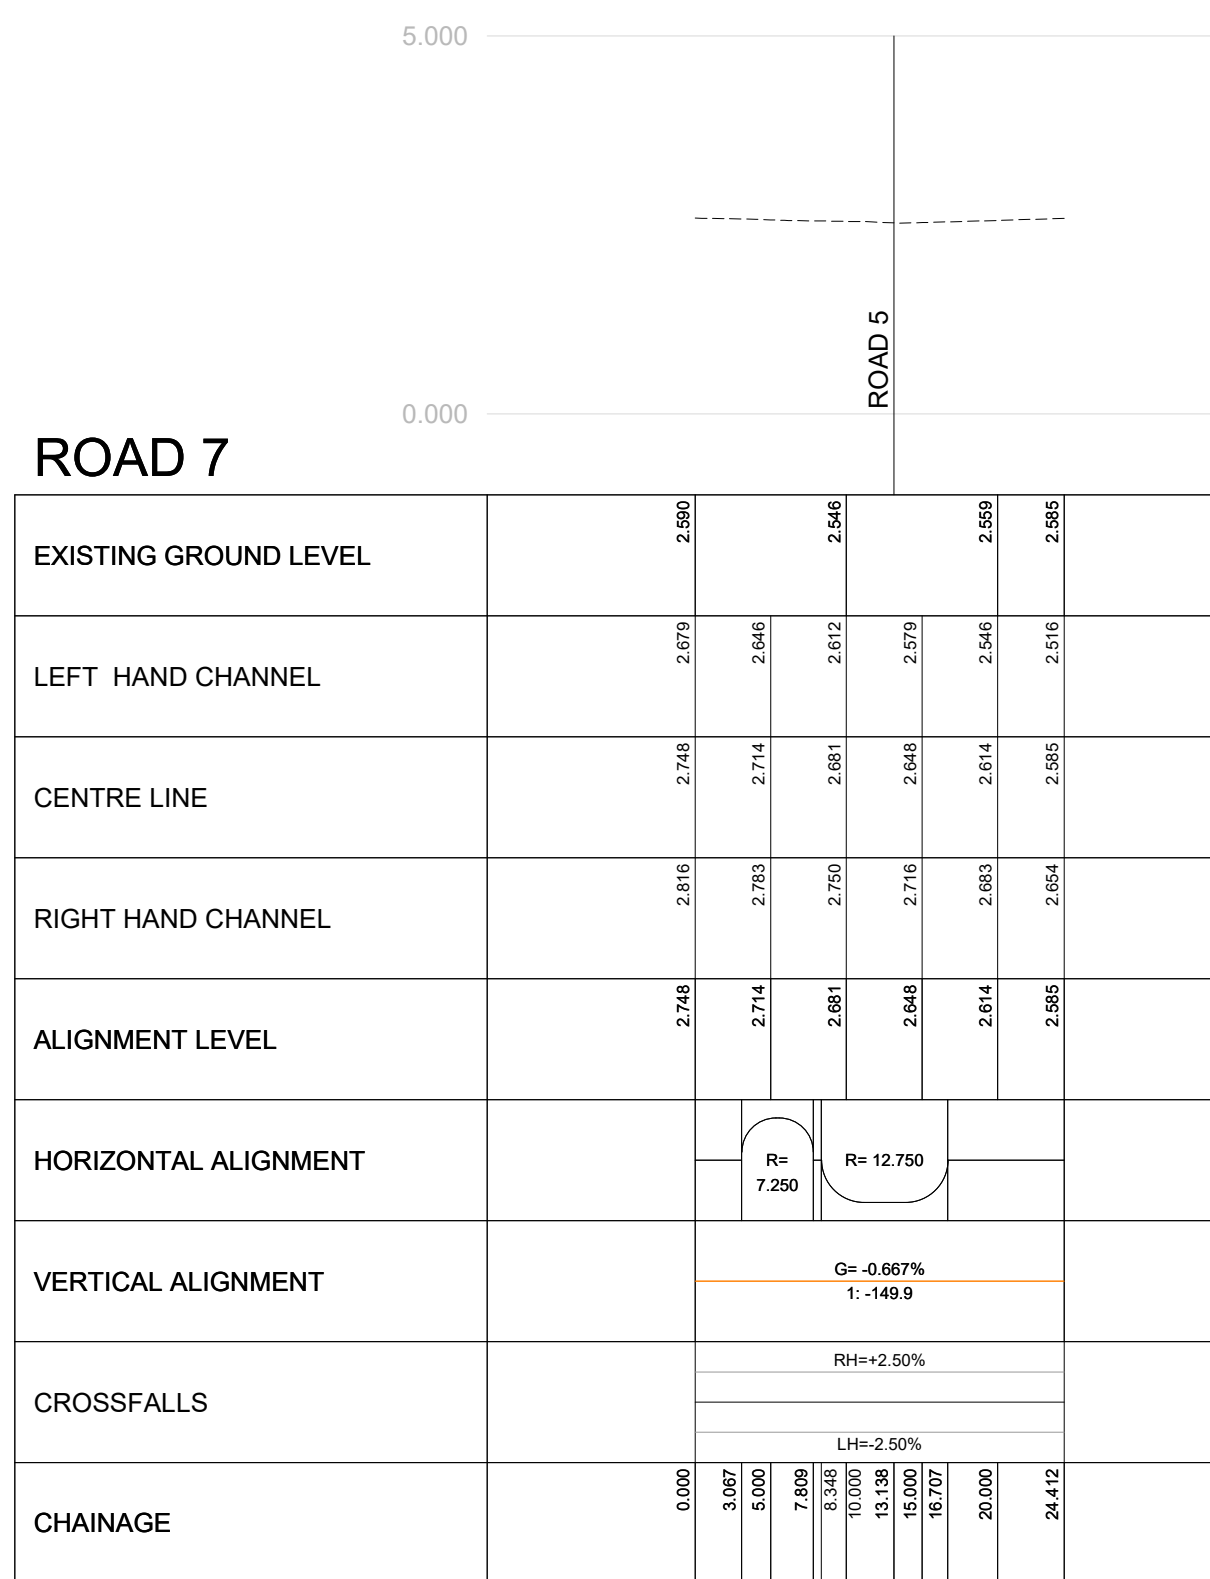
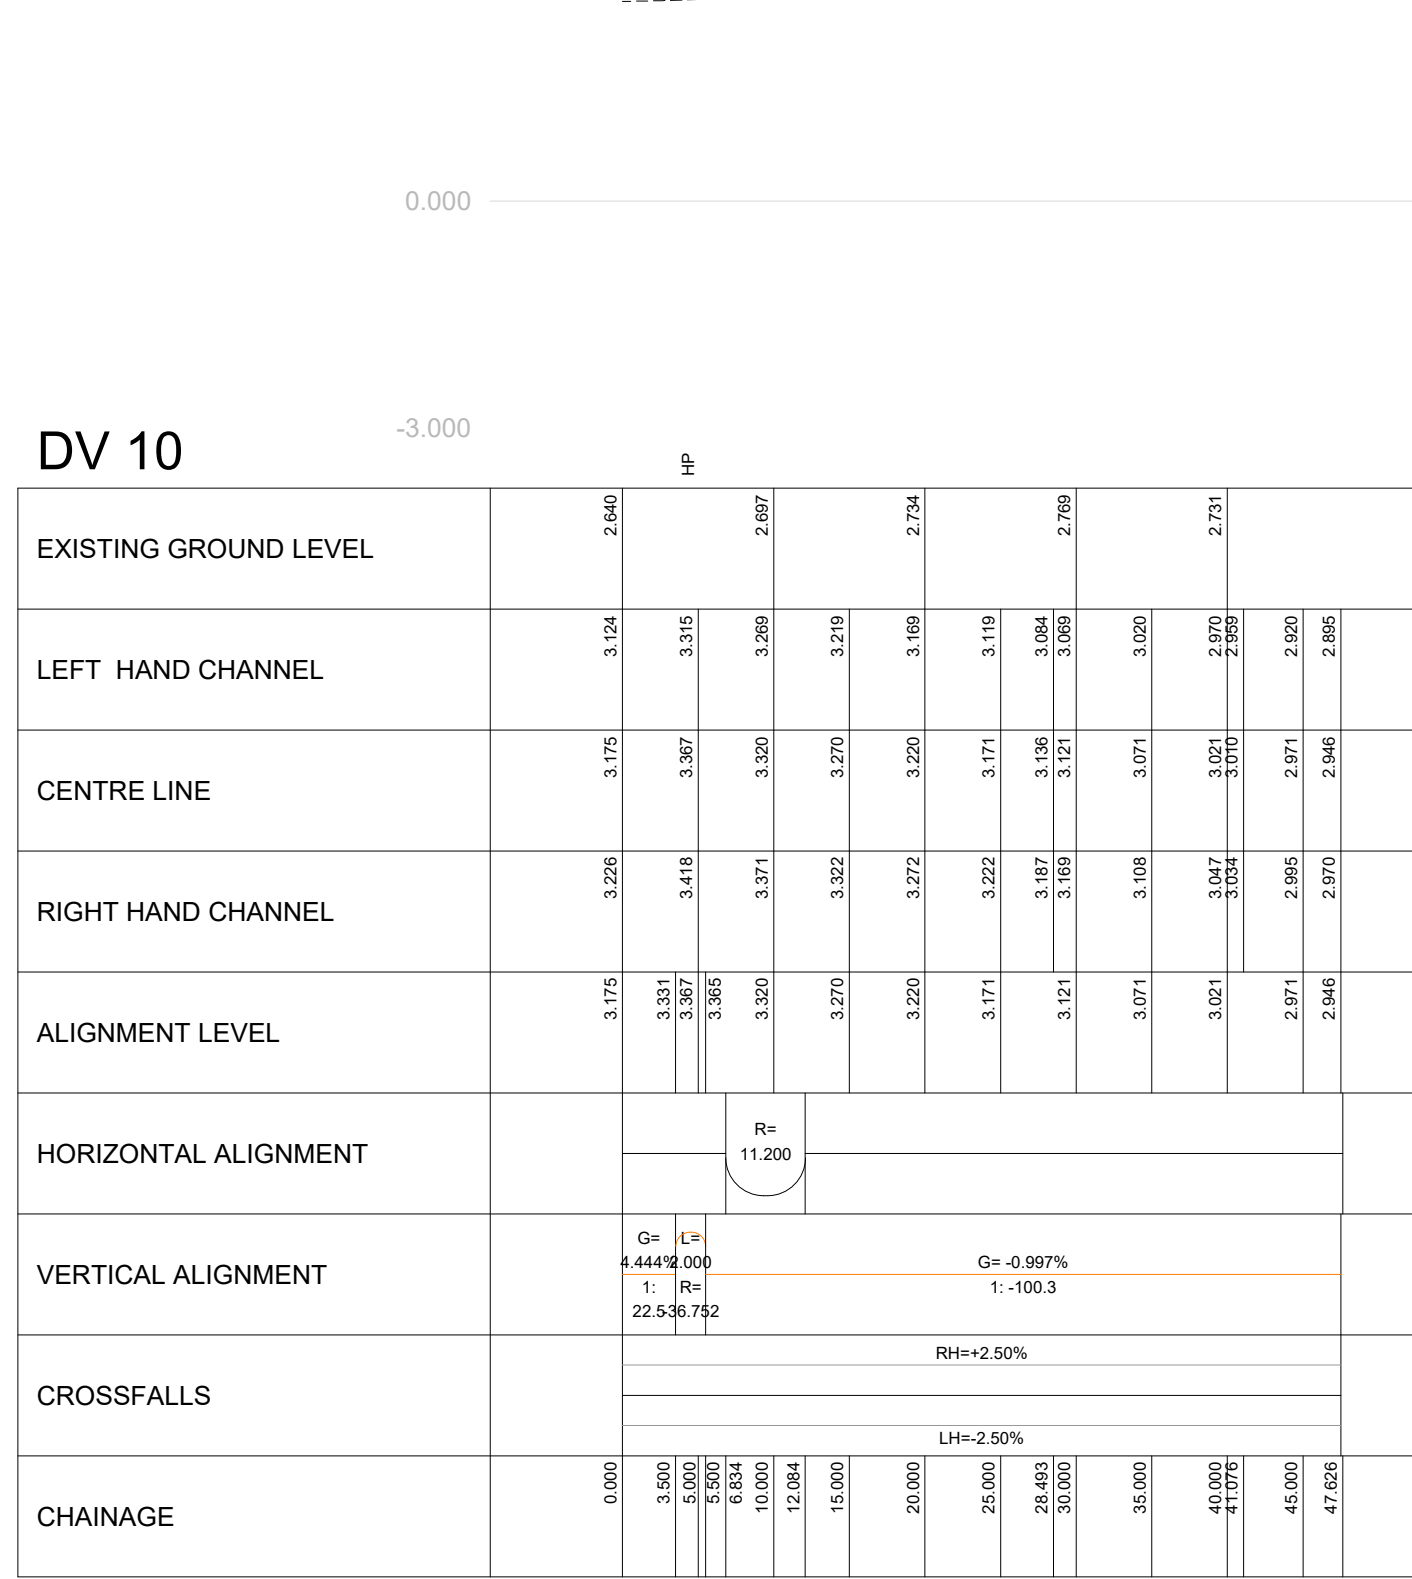


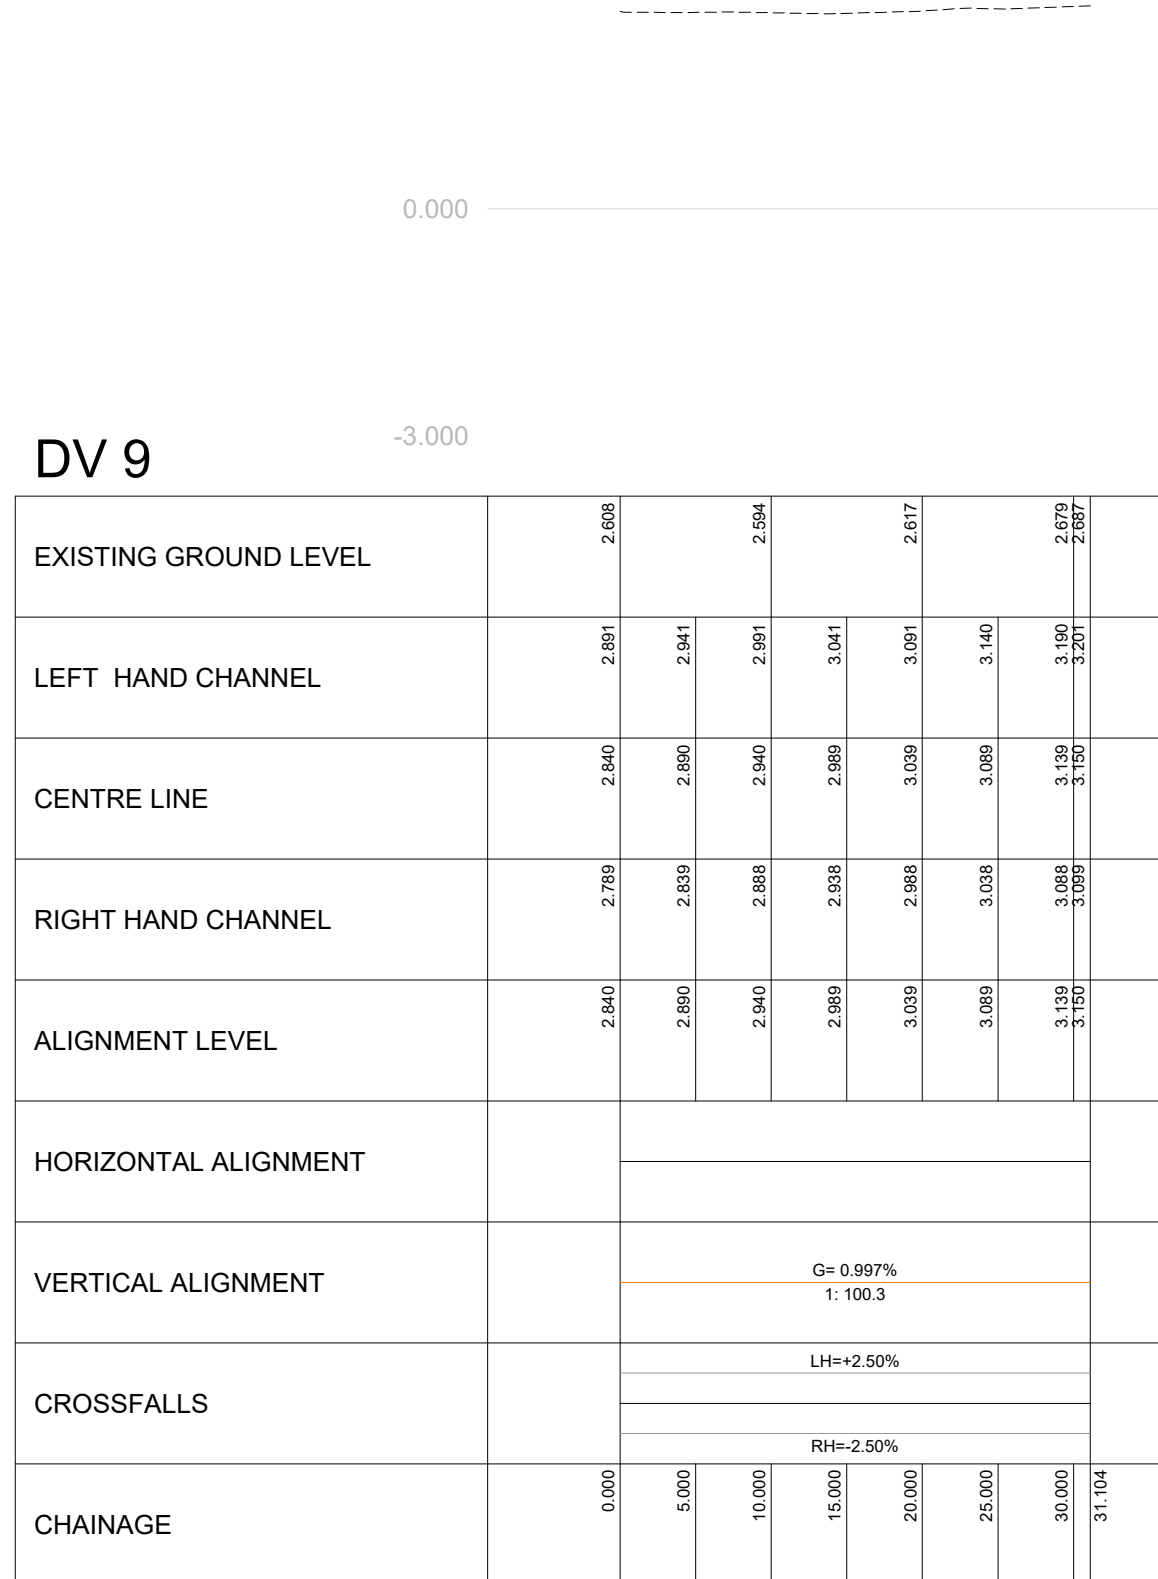

**Stephen Daykin Consulting Ltd**  
A design consultancy for the development industry  
33 Beaumaris Drive  
Gedling  
Nottingham  
NG4 2RA

Tel 0115 9404321  
mobile 07968 765381  
steve@sdcivils.com

Managing Director  
Stephen W Daykin I.Eng AMICE MCIHT

| Preliminary |     |
|-------------|-----|

A