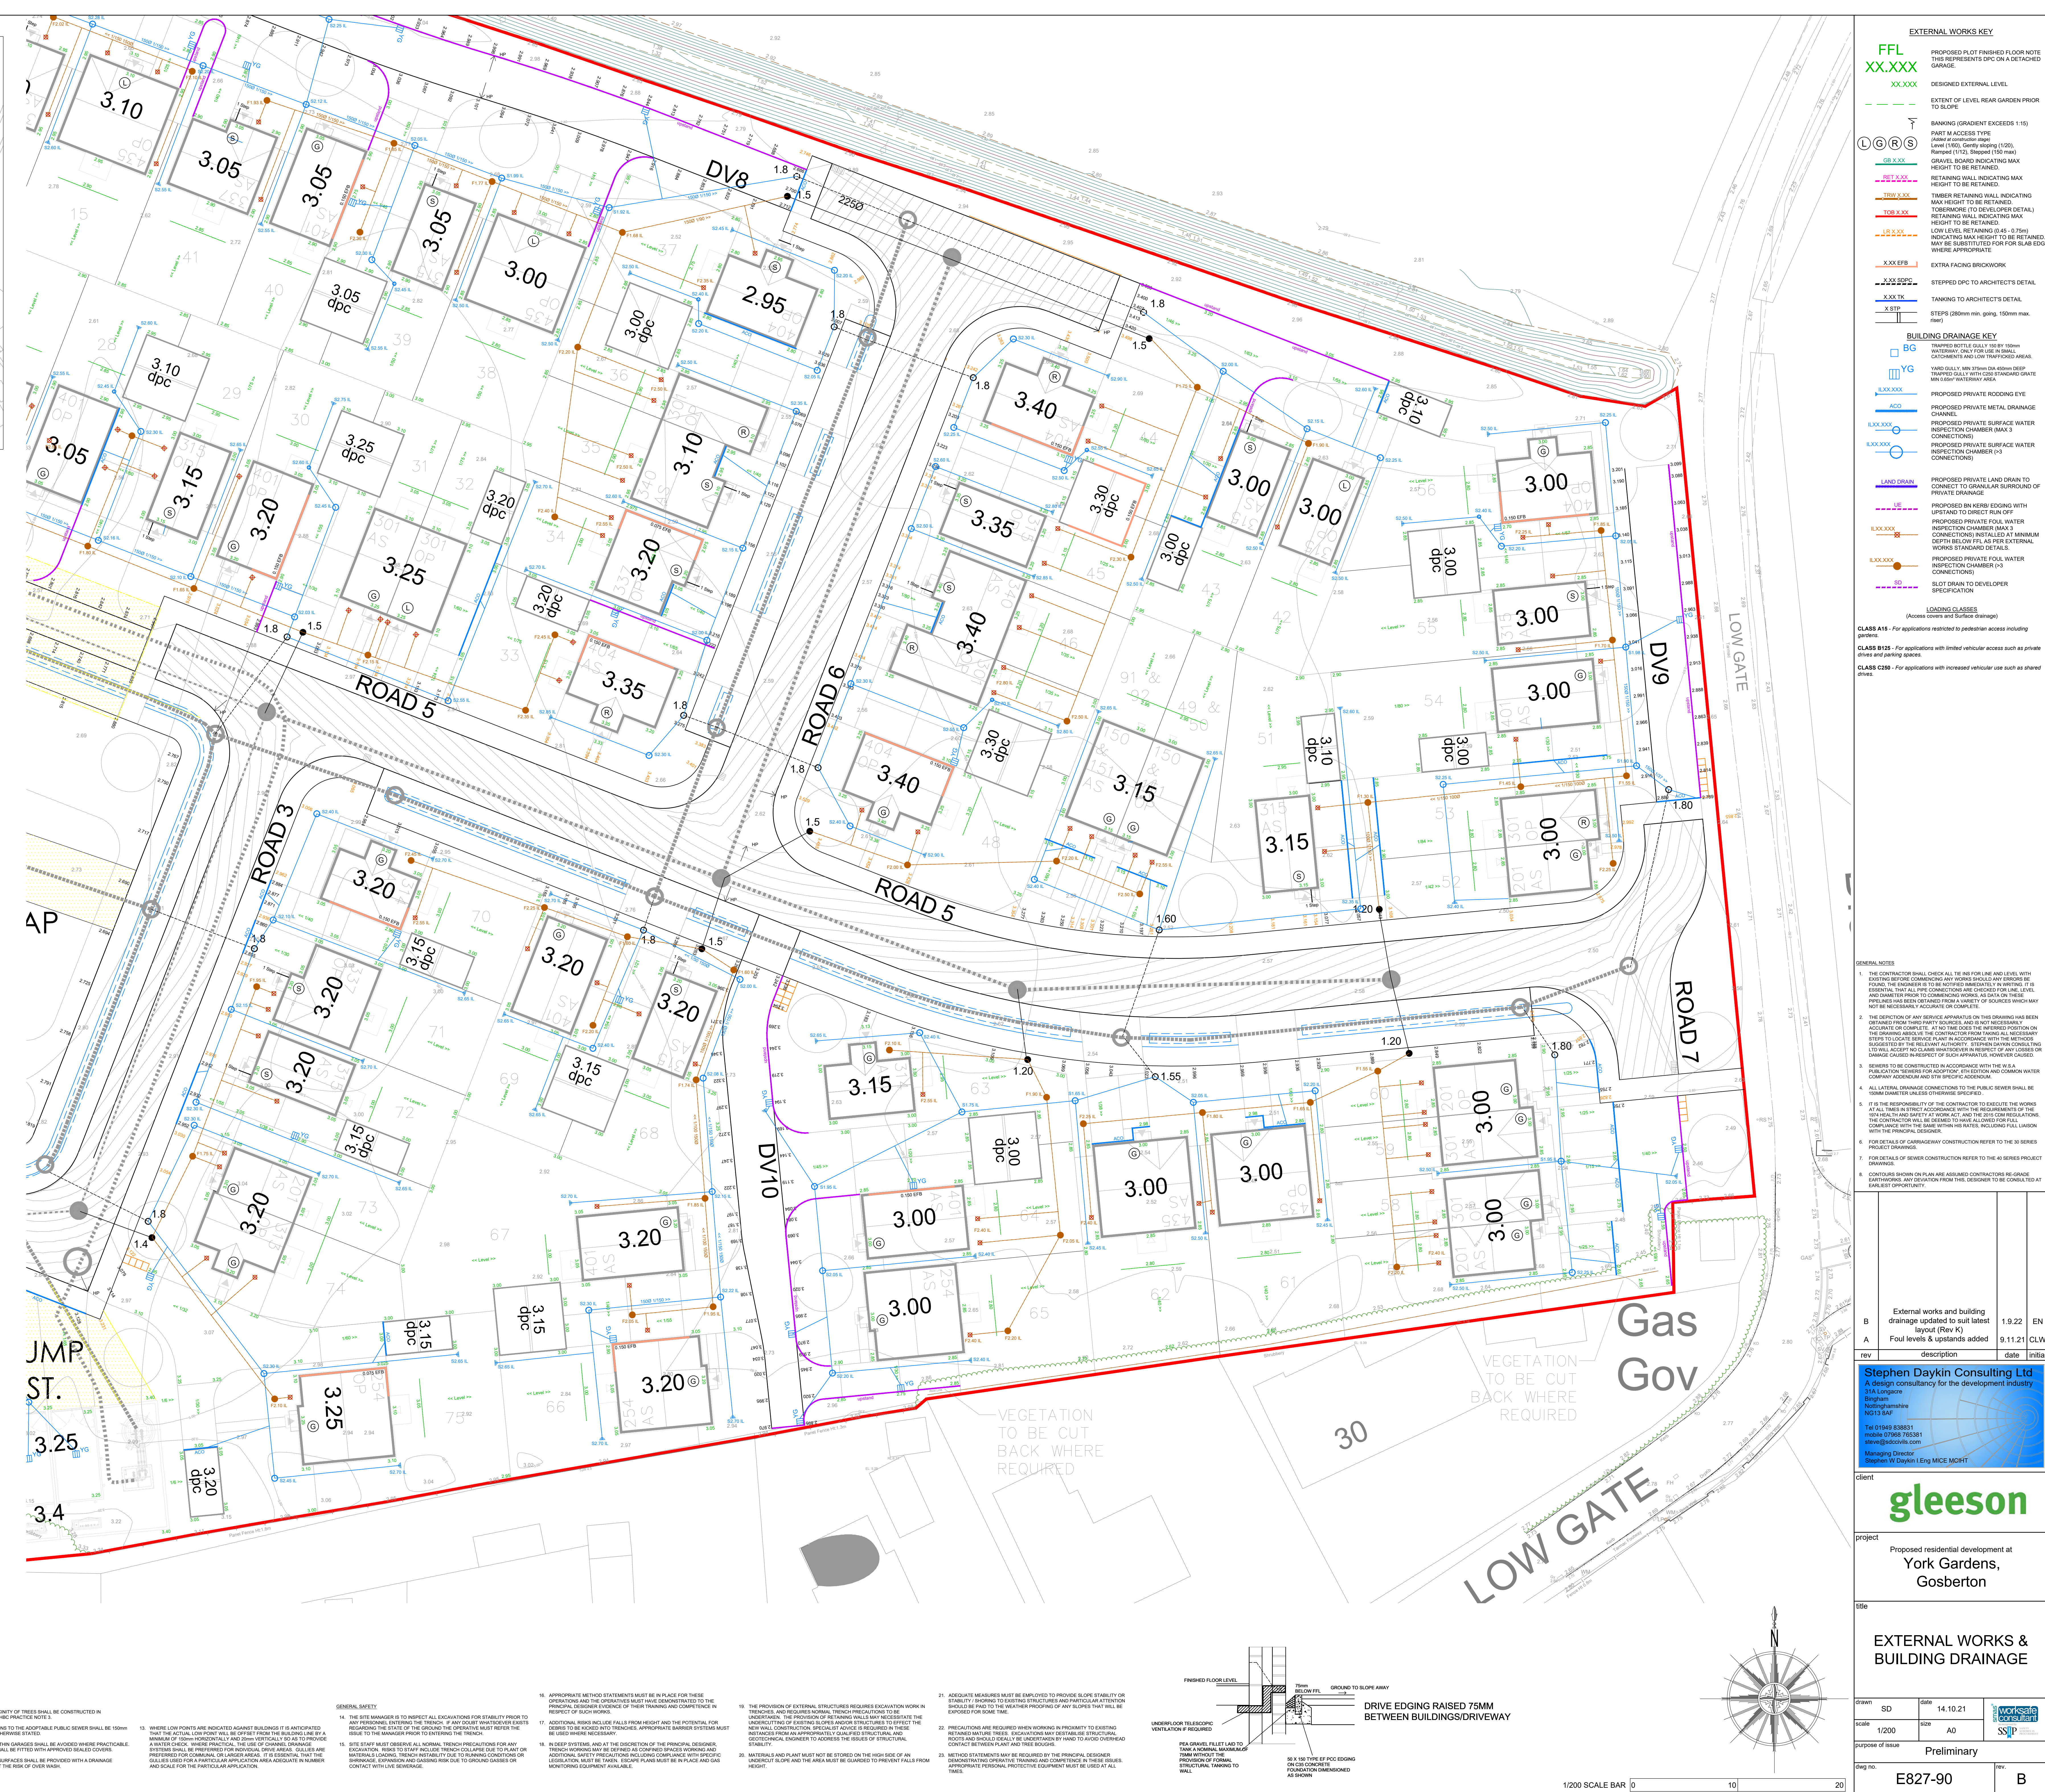


[illegible]

LOADING CLASSES
(Access covers and Surface drainage)

CLASS A15 - For applications restricted to pedestrian access including garages.

CLASS B125 - For applications with limited vehicular access such as private drives and parking spaces.

CLASS C250 - For applications with increased vehicular use such as shared drives.

[illegible]

B	External works and building drainage updated to suit latest layout (Rev K)	1.9.22	EN
A	Foul levels & upstands added	9.11.21	CLW
rev	description	date	initials


rev	description	date	initials
<p>Stephen Daykin Consulting Ltd A design consultancy for the development industry 31A Longacre Bingham Nottinghamshire NG13 8AF</p> <p>Tel 01949 838831 mobile 07968 765381 steve@sedocivils.com</p> <p>Managing Director Stephen W Daykin I.Eng MICE MGIHT</p>			

client

gleeson

project
Proposed residential development at
**York Gardens,
Gosberton**

EXTERNAL WORKS & BUILDING DRAINAGE

 drawn SD		date 14.10.21	
scale 1/200	size A0		
purpose of issue Preliminary			
dwg no. E827-90			rev. B