




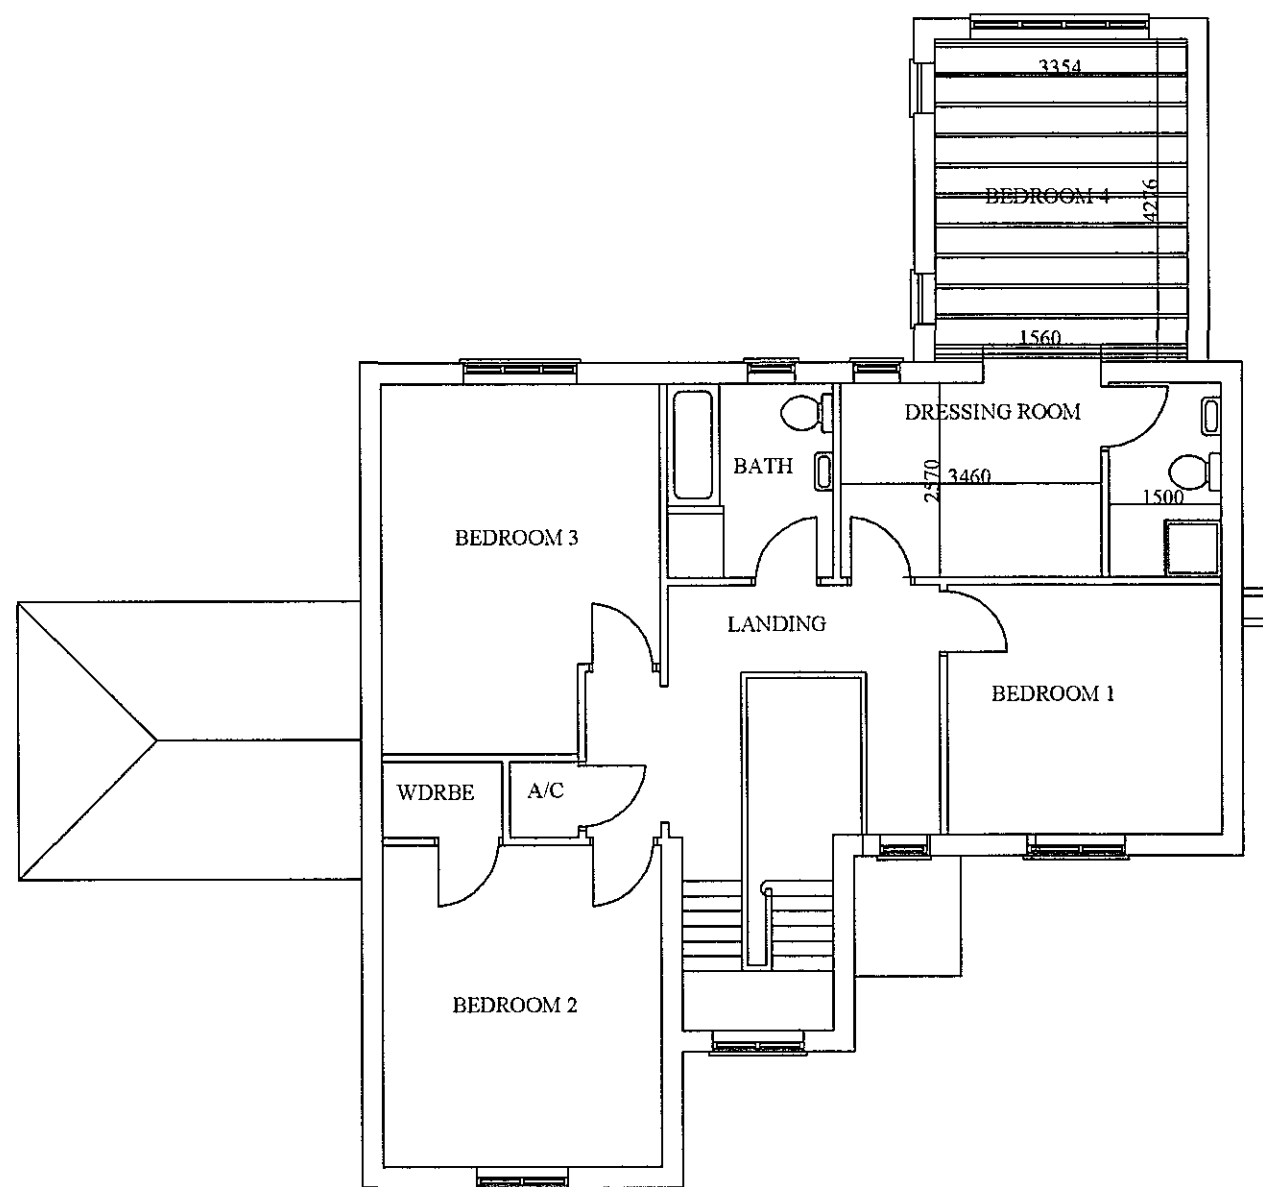


FIRST FLOOR JOIST PLAN

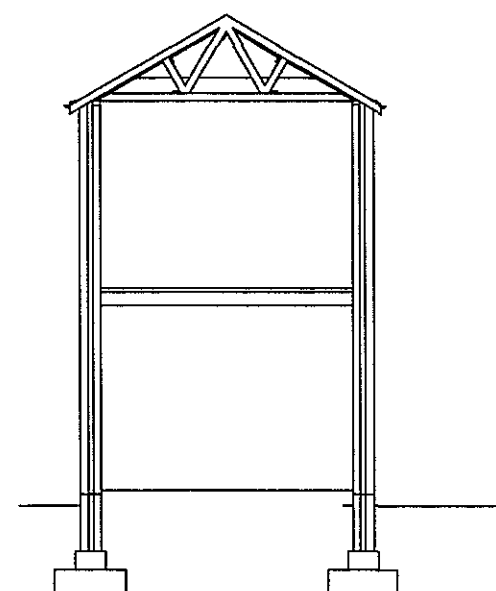

SECTION

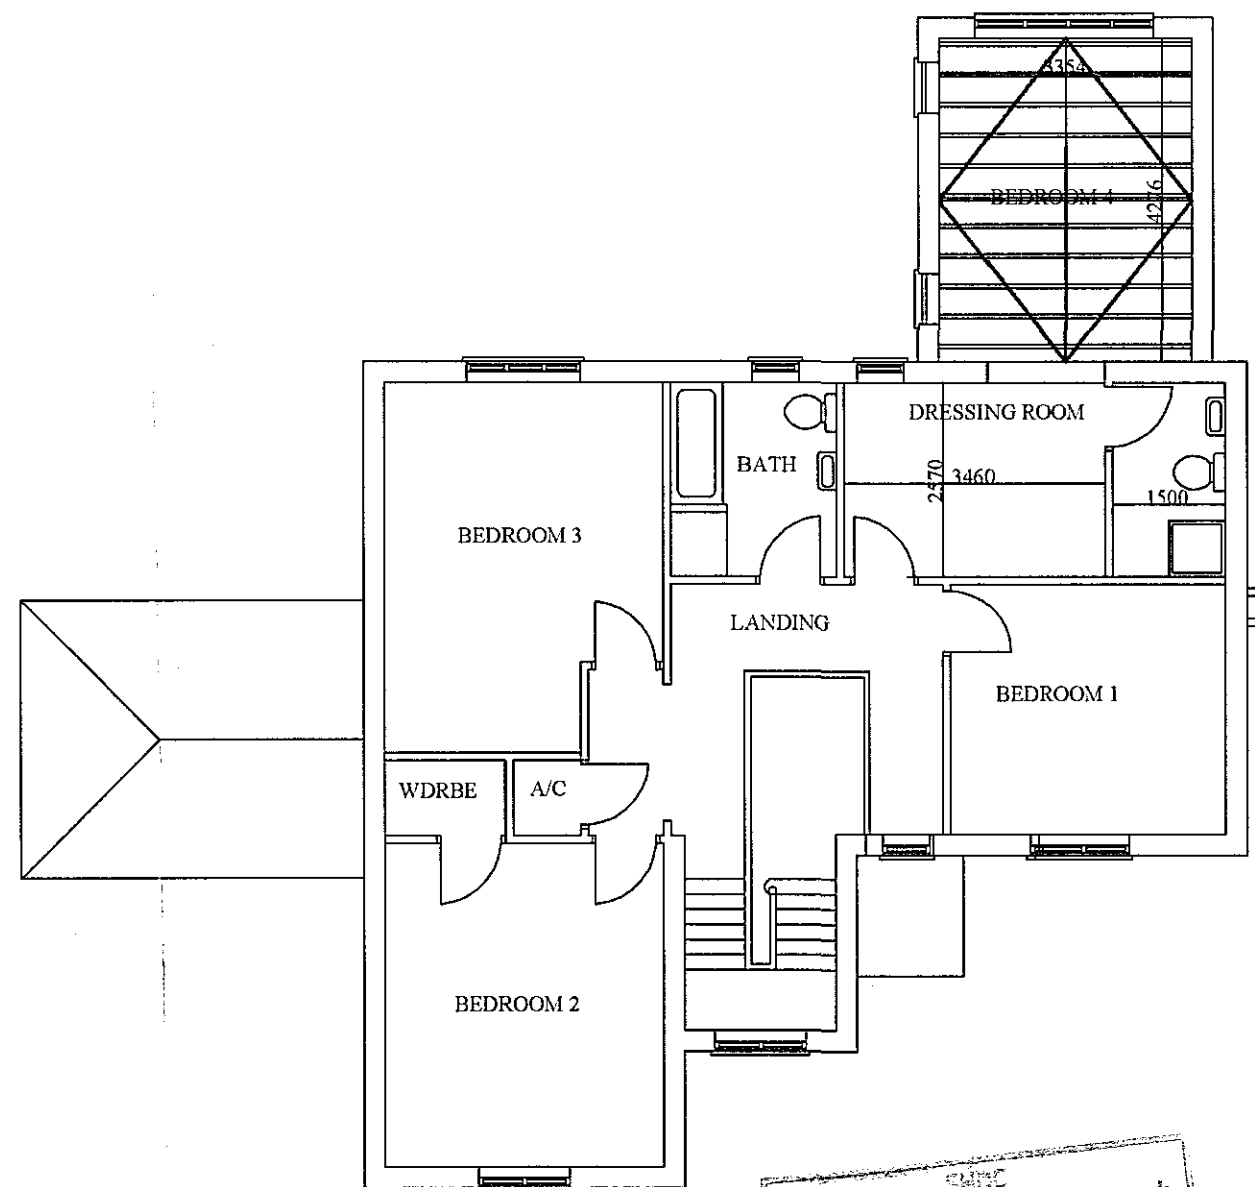

ROOF FRAMING PLAN

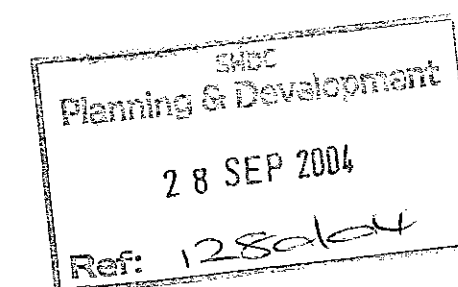

**DETERMINED
PLAN**

General Notes

THIS DRAWING SHALL BE READ IN CONJUNCTION WITH THE SEPERATE BUILDING REGULATION SPECIFICATION NOTES

ALL DIMENSIONS SHALL BE CHECKED ON SITE AND UNDER NO CIRCUMSTANCES SHALL DIMENSIONS BE TAKEN FROM THE DRAWINGS AND USED FOR TENDERING ORDERING OR CONSTRUCTION PURPOSES WITHOUT CHECKING THEM ON SITE FIRST

THIS DRAWING IS THE COPYRIGHT OF J W MOSES AND SHALL NOT BE COPIED WITHOUT EXPRESS CONSENT

No.	Revision/Issue	Date

Firm Name and Address
JOHN W MOSES M.R.I.C.S
CHARTERED SURVEYOR
3 PINE COURT
SPALDING
LINCOLNSHIRE
PE12 6FG

Project Name and Address
PROPOSED EXTENSION AND ALTERATIONS TO
63 WESTHORPE RD
GOSBERTON
LINCOLNSHIRE

Project JWM/CR/WR/011	Sheet FIRST FLOOR JOISTS, ROOF FRAMING & SECTION
Date 10/8/04	
Scale 1:100	