


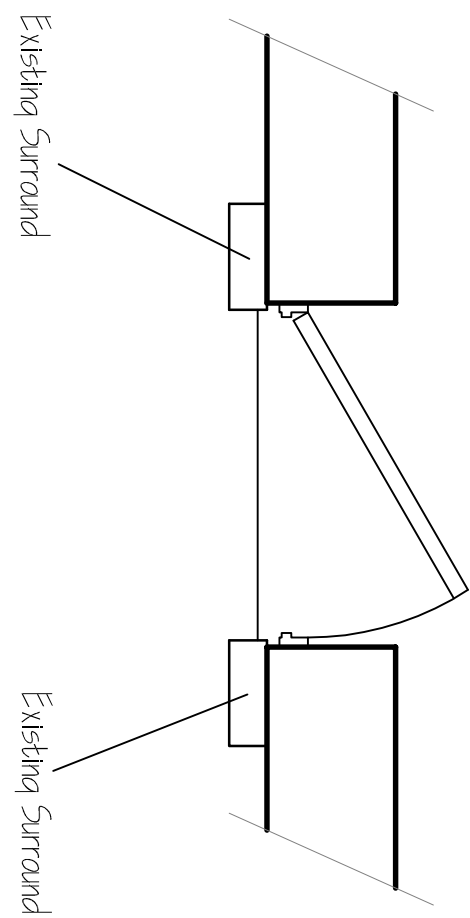
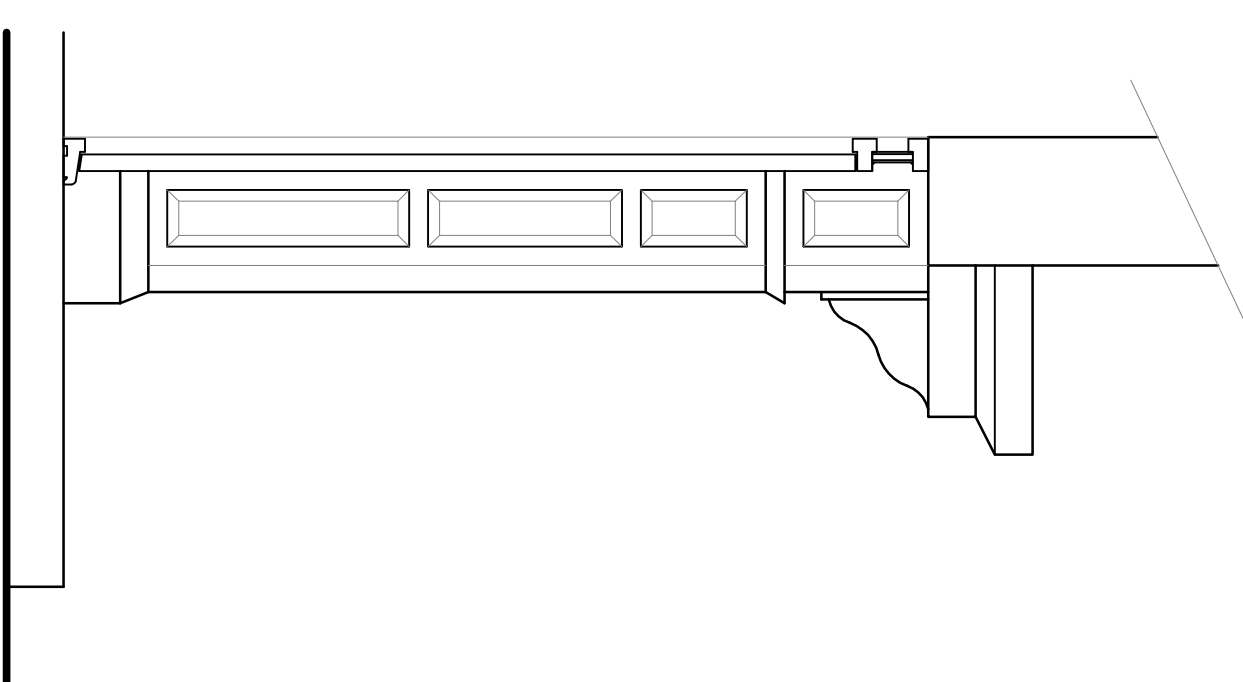
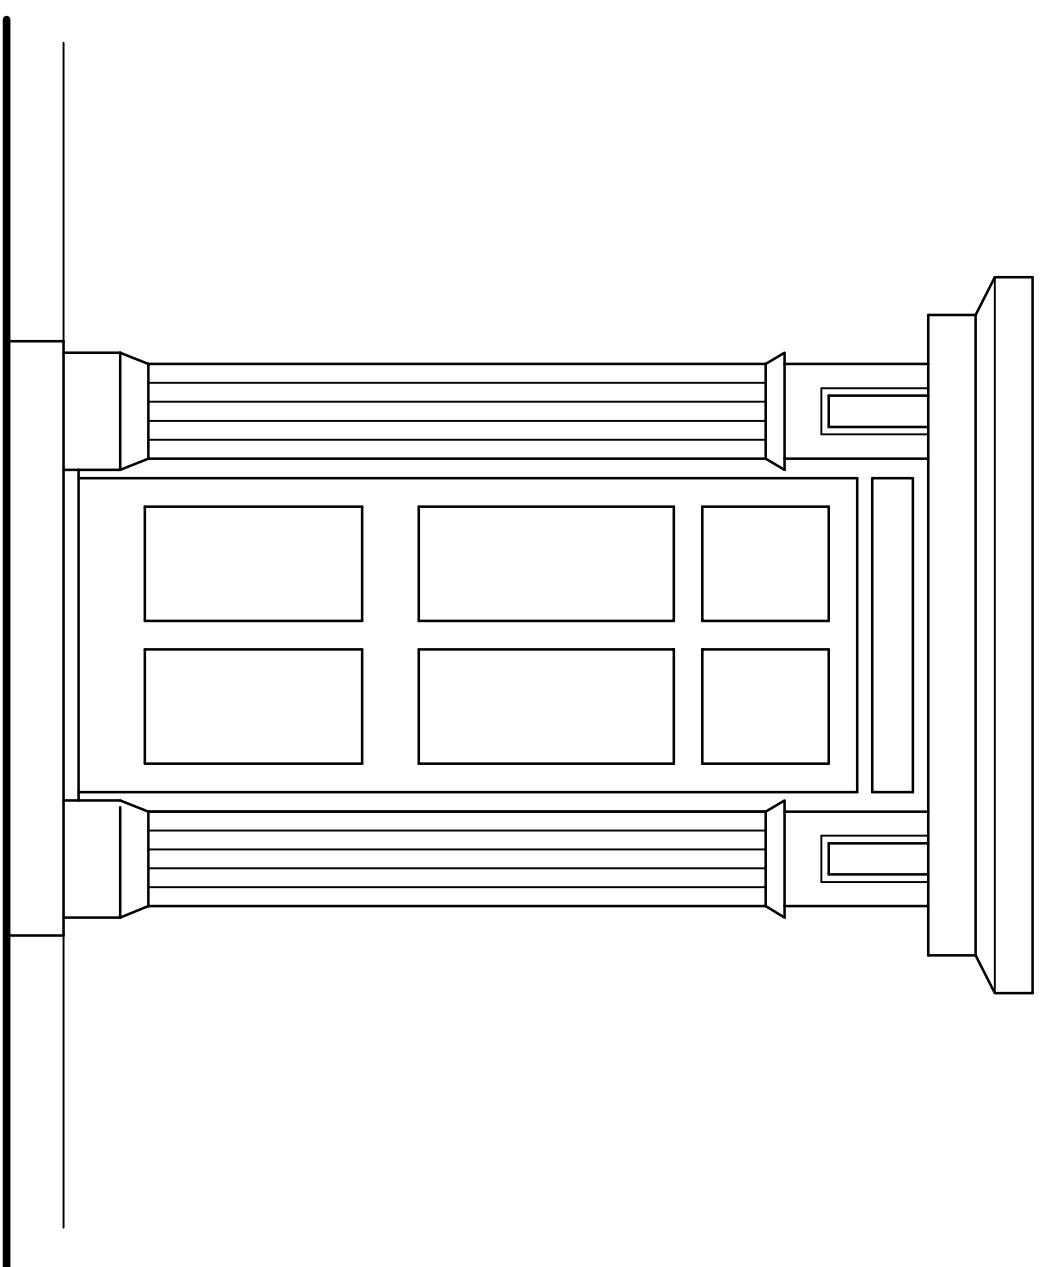


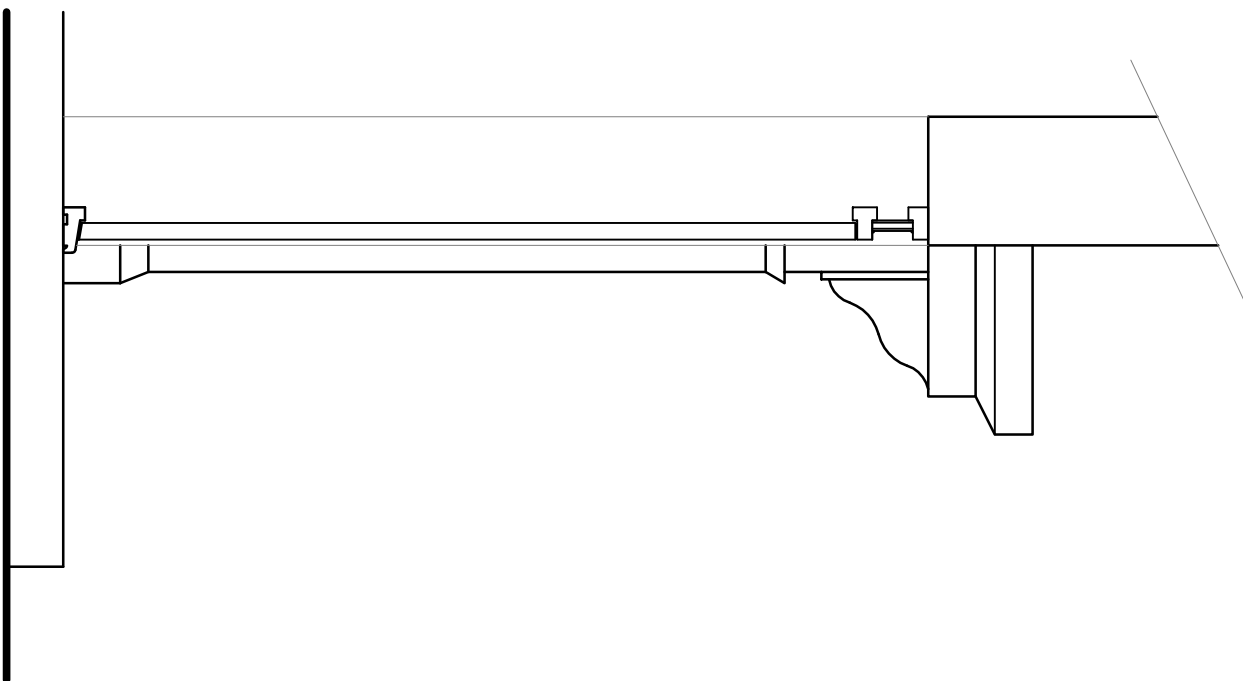

DOOR SURROUND - AS BUILT

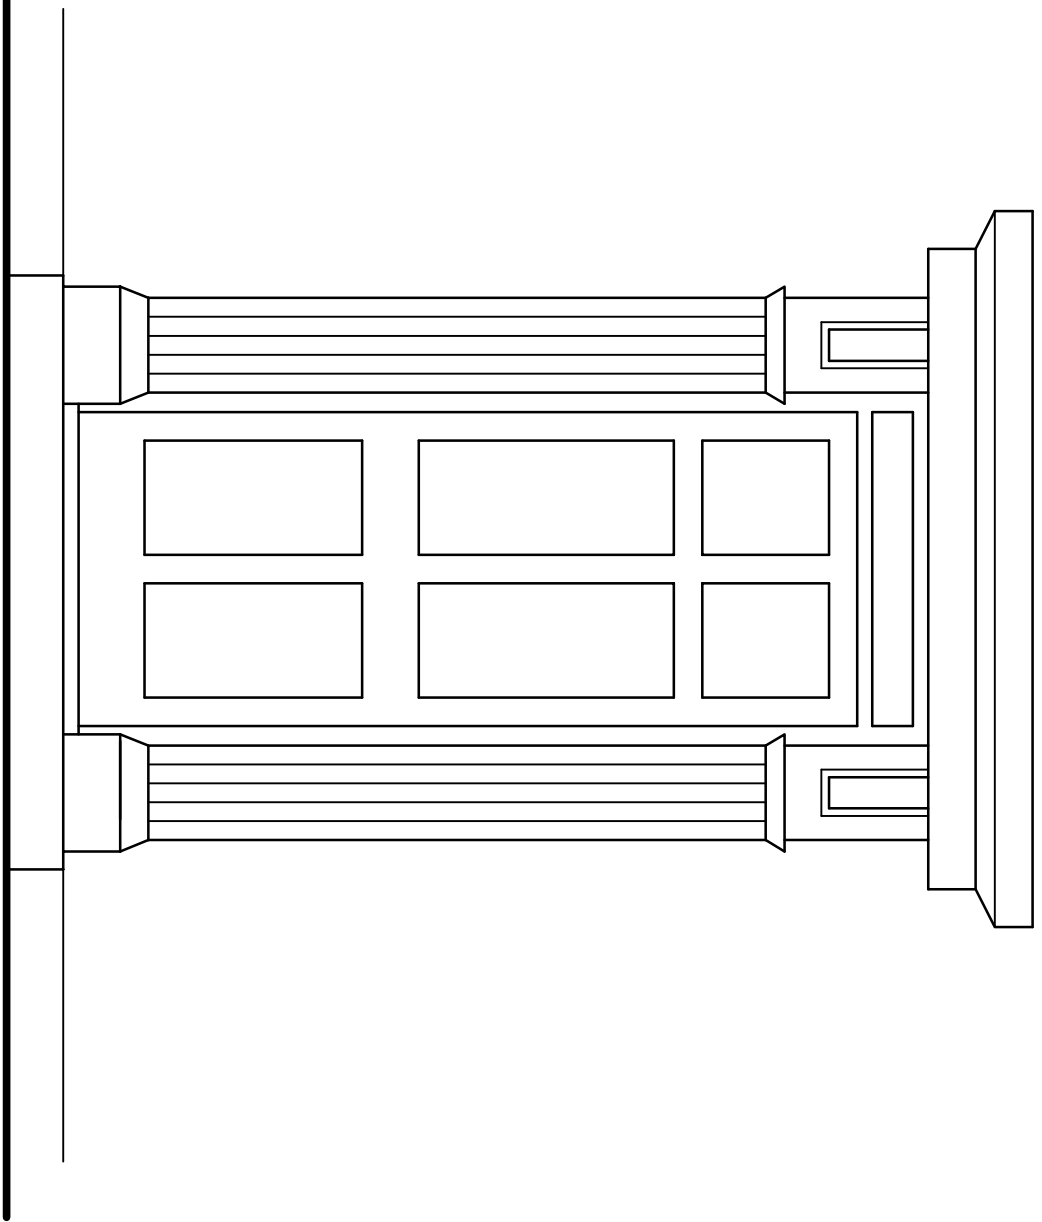

EXISTING DOOR SURROUND N.T.S.

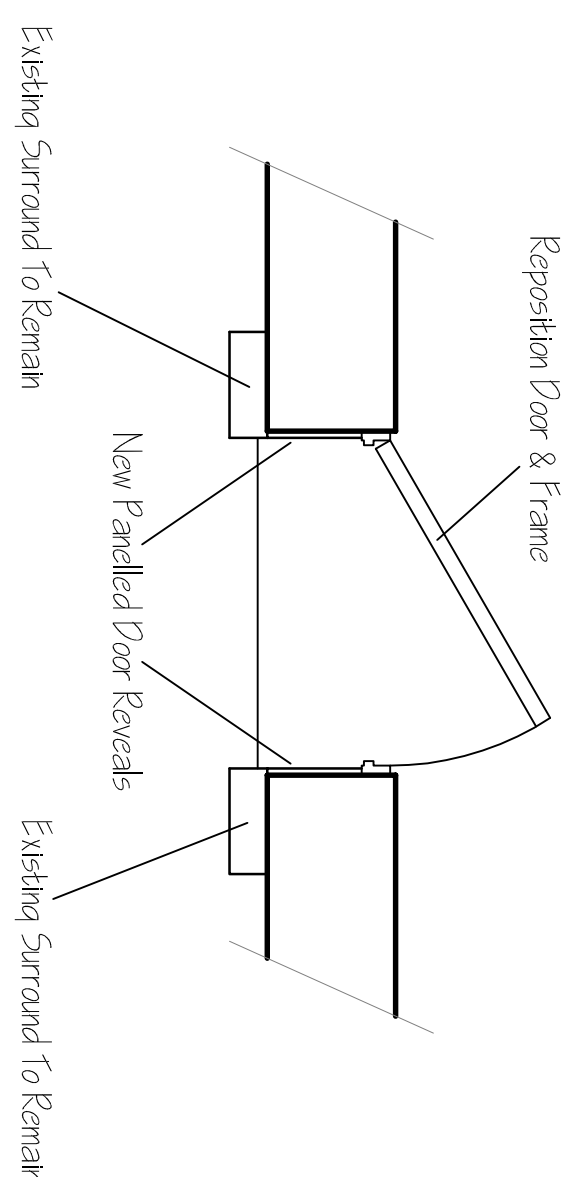

DOOR SURROUND - AS PROPOSED

[illegible]

G. R. MERCHANT LTD.
I-ENG AMICE FWO

**ARCHITECTURAL, STRUCTURAL
AND LAND DRAINAGE
CONSULTANTS**

4 Wrights News
12A Park Road, Holbeach,
Spalding, Lincs. PE12 7EE
Tel: 01406 490800
Fax: 01406 425744
E-Mail: gr-merchant@btconnect.com

Project
'PORTICO' ALTERATIONS
258 SILTSIDE
GOSEBORN RISEGATE, SPALDING
LINGS, PELL 4JR

Client
MR & MRS P TWELL

Drawing
EXISTING SURROUND DETAILS
PROPOSED SURROUND DETAILS

Job Ref.	Drawing No
3054-16	01
Date	Drawn
DEC 2016	SLB

1:20 (Unless Otherwise Stated)

DO NOT SCALE FROM THIS DRAWING
(This drawing is copyright and may not be altered, copied, reproduced or used for any other purpose)

[illegible]