6 metre column type 3 MIO to App 19/3 with post top lantern to Appendix 14/2 (Philips ME50TB/3)


6 metre raise and lower column as above

Road sign lantern unit to Appendix 12/1 and 14/5

Polemounted side entry lantern to Appendix 14/2 as above @ 6 metres subject to EME clearances

Existing speed limit to be repositioned subject to Orders

Existing D.C. lantern to be disconnected.

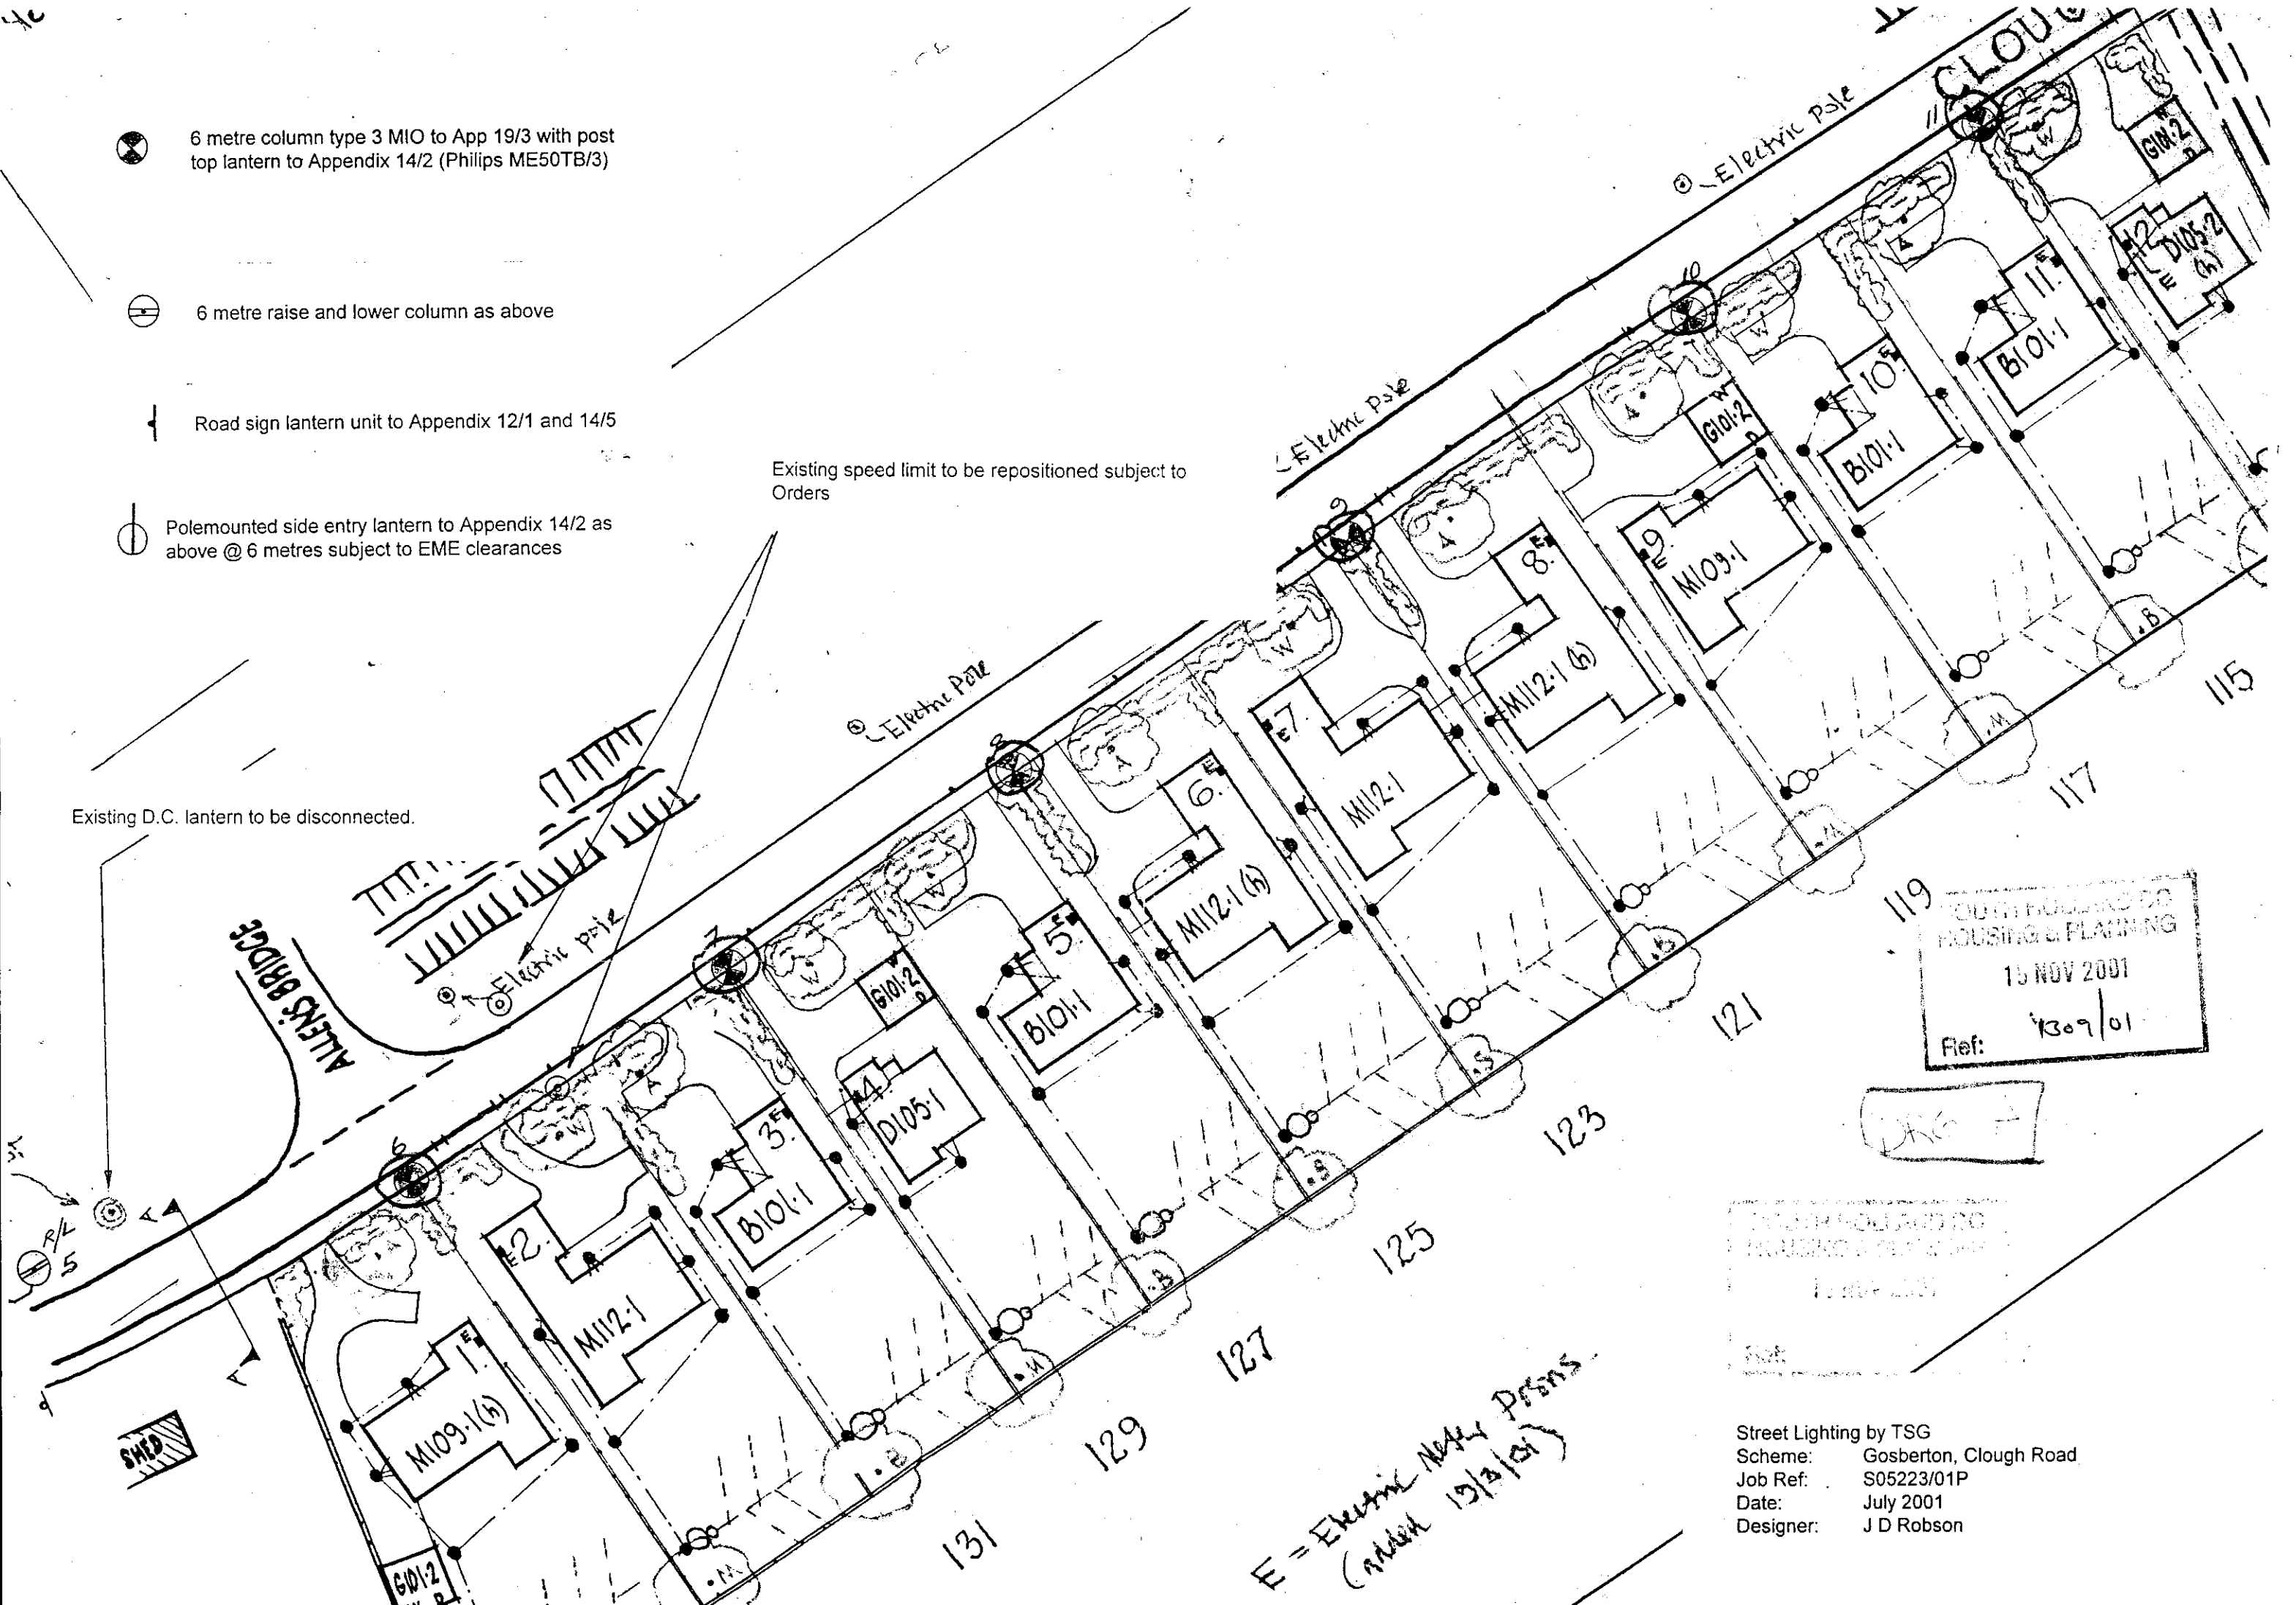

SOUTH BUILDING DC
HOUSING & PLANNING
15 NOV 2001
Ref: 1309/01
DRG 7

Street Lighting by TSG

Scheme:	Gosberton, Clough Road
Job Ref:	S05223/01P
Date:	July 2001
Designer:	J D Robson