


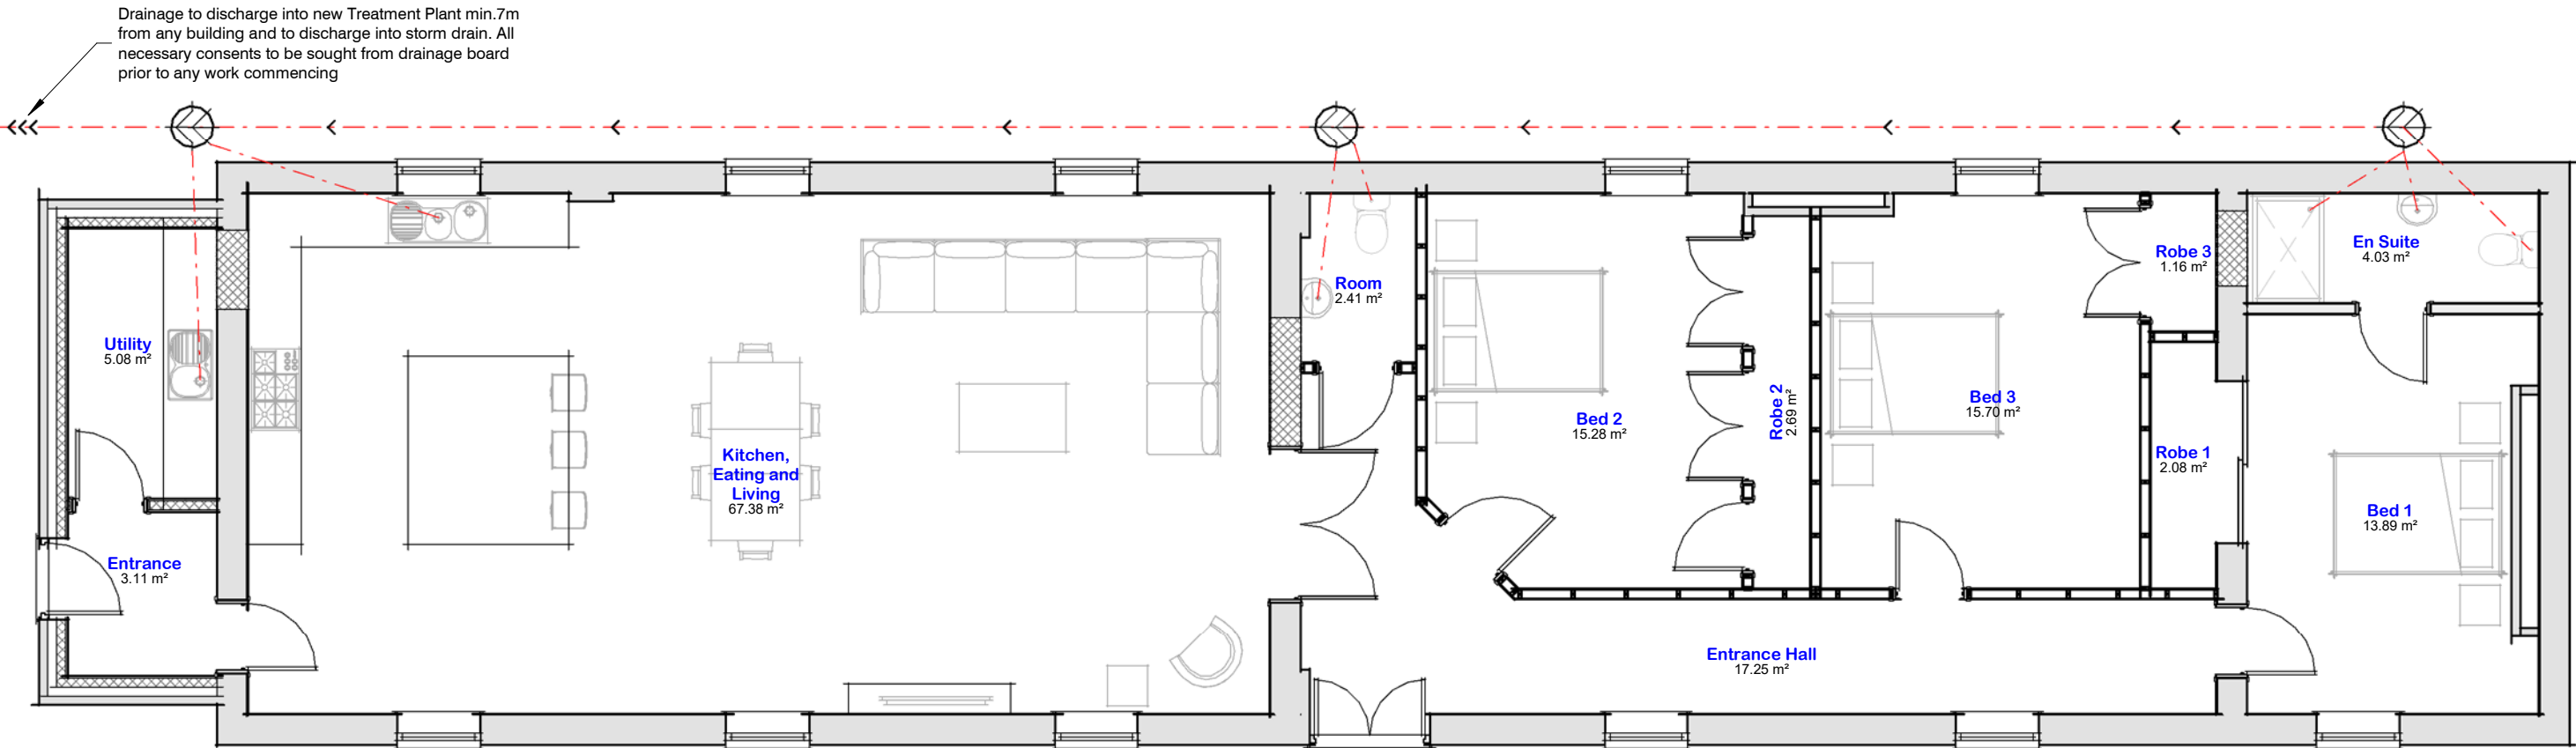

VISUAL SCALE 1:75 @ a3

Proposed Floorplan

Schedule 08 -Ground Floor Rooms		
Name	Area	Perimeter
Bed 1	13.90 m²	16.2 m
Bed 2	15.30 m²	15.4 m
Bed 3	15.70 m²	16.0 m
En Suite	4.05 m²	9.0 m
Entrance	3.10 m²	7.1 m
Entrance Hall	17.25 m²	27.7 m
Kitchen, Eating and Living	67.40 m²	34.9 m
Robe 1	2.10 m²	7.0 m
Robe 2	2.70 m²	9.7 m
Robe 3	1.15 m²	4.6 m
Room	2.40 m²	6.4 m
Utility	5.10 m²	9.4 m
Grand total: 12	150.05 m²	163.4 m