




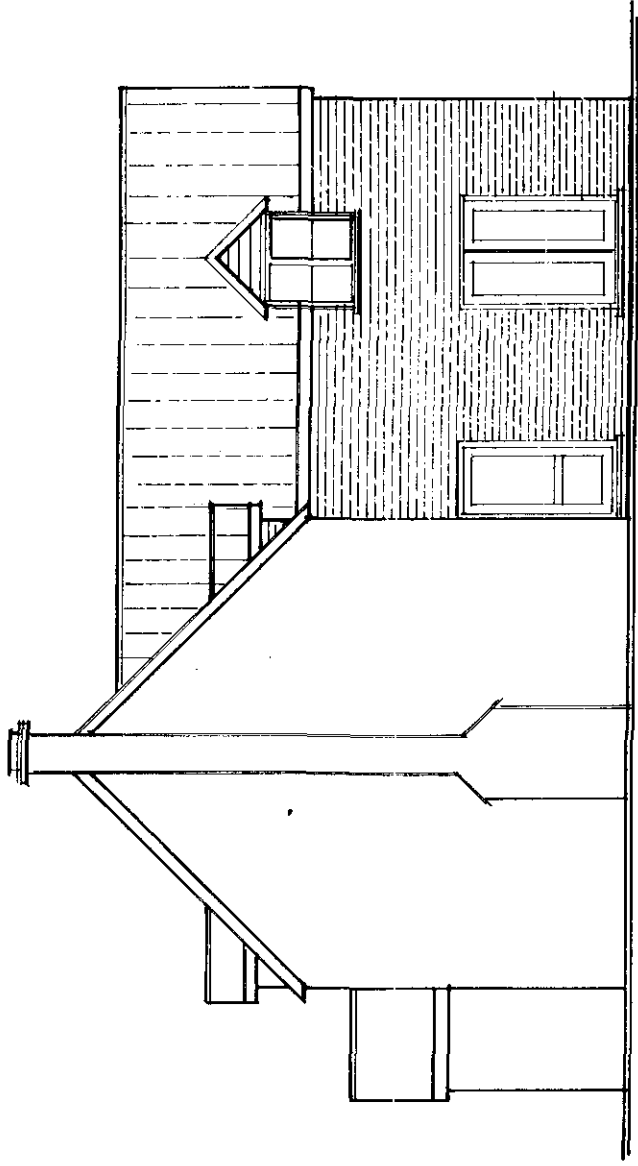


SIDE ELEVATION
(SCALE 1:100)

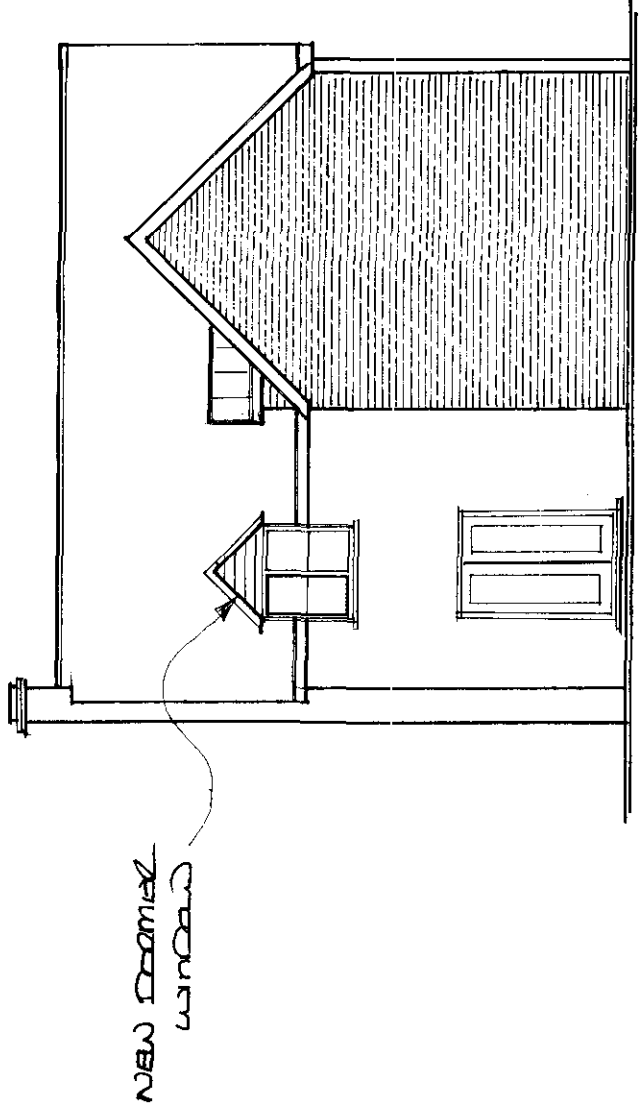


REAR ELEVATION

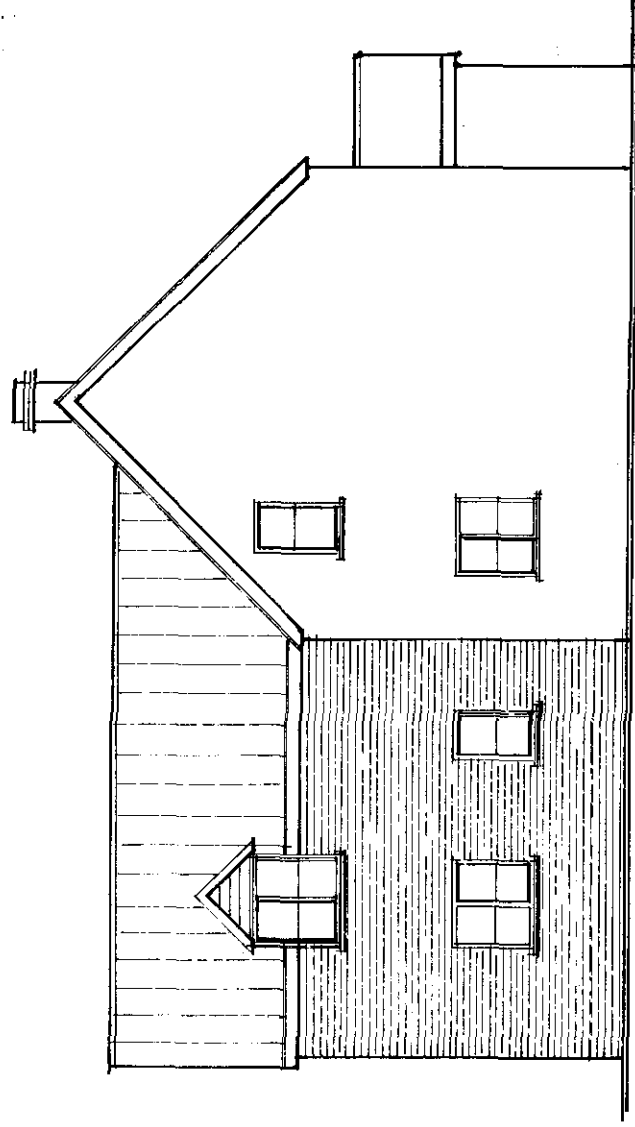

FRONT ELEVATION

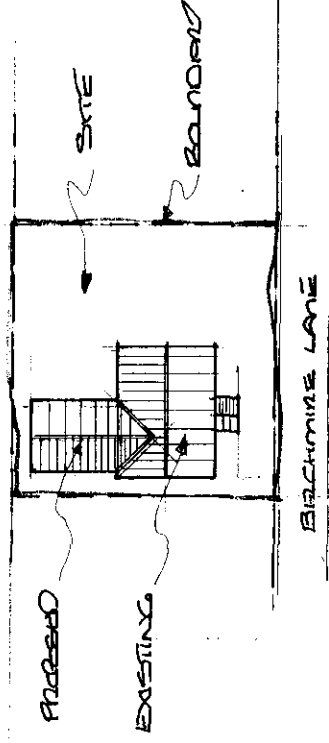



BLOCK PLAN
(SCALE 1:500)

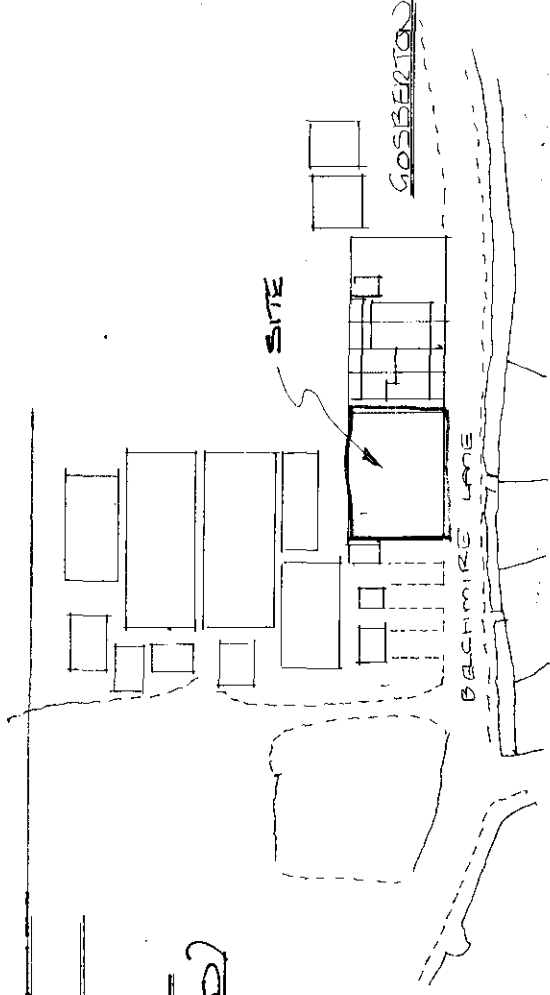

LOCATION PLAN
(SCALE 1:1250)

4500 dia.

5600 dia.

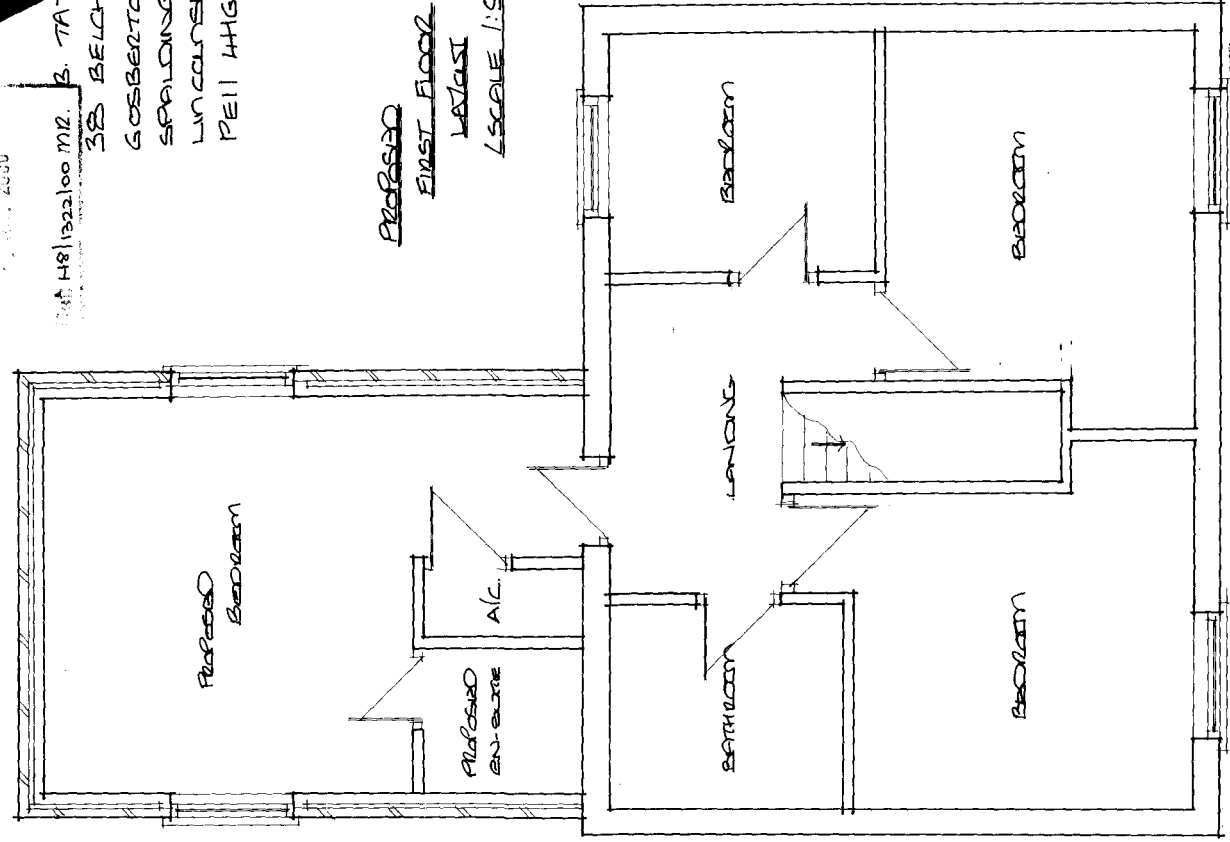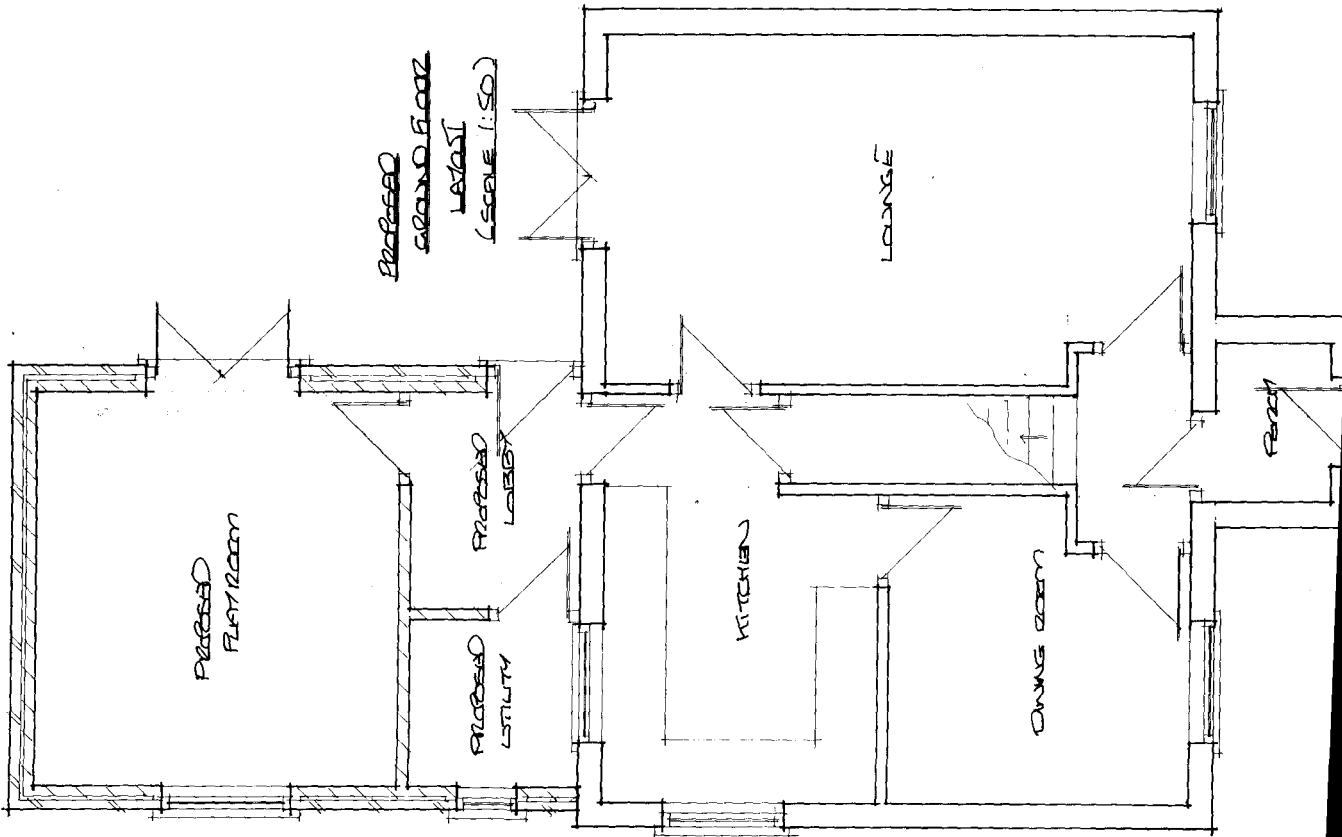

Plot H8/1322/100 M2. B. 7A7
38 BELCH
GOSBERTON
SPALING
LINCOLNSHIRE
PE11 4HG.