

# Ordnance Survey

## OS Sitemap

213


214

215


5215 16m

300

|                                                       |                                       |                          |
|-------------------------------------------------------|---------------------------------------|--------------------------|
| <b>LOCATION</b><br>88 Silt Side<br>Gosberton Risegate |                                       |                          |
| <b>TITLE</b><br>Site Survey<br>Ridge Heights & Levels |                                       |                          |
| <b>SCALE</b><br>Do Not Scale                          | <b>DRAWING No</b><br>MQ/CJ<br>MQ-2300 |                          |
| <b>DATE</b><br>21st September 07                      |                                       |                          |
| <b>REVISED</b>                                        |                                       |                          |
| <b>DRAWN</b><br>BB/MTS                                | <b>APPROVED</b><br>MCS                | <b>SURVEYED</b><br>MAGOL |

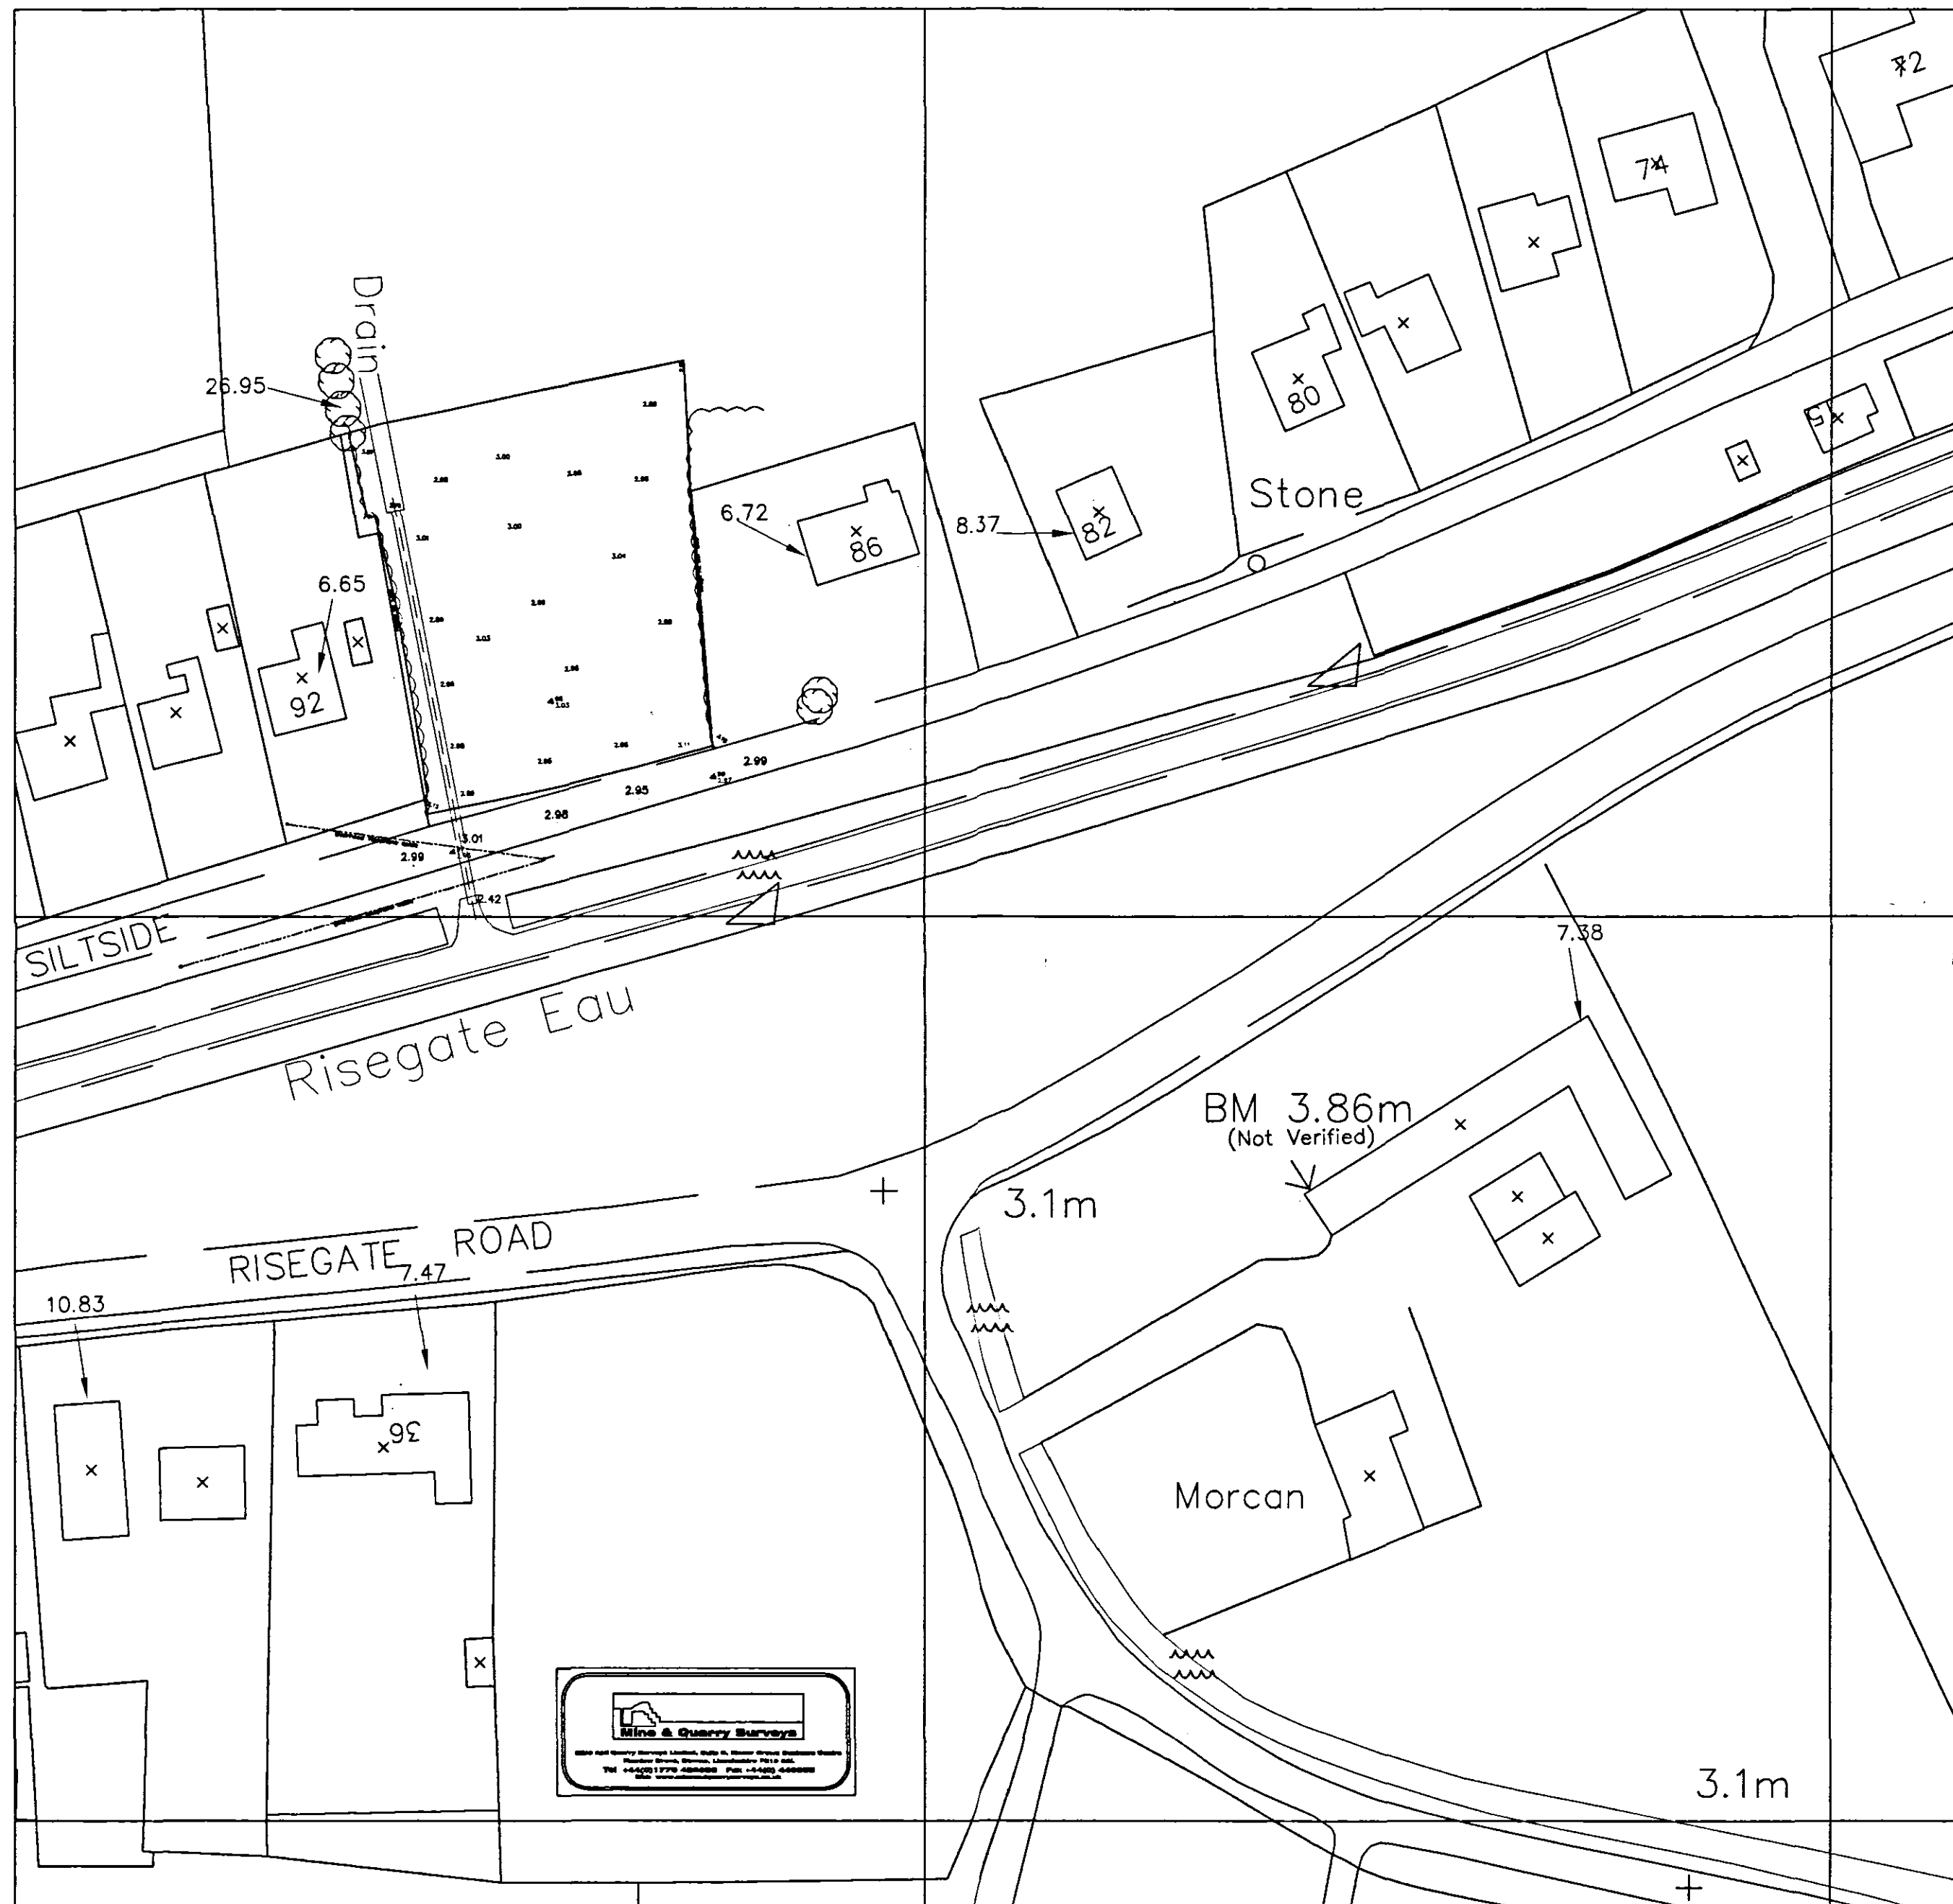

Notes:  
Surveyed 14th September 2007  
Grid of Arbitrary Origin & Orientation.  
Reproduction in whole or in part is prohibited  
without the prior permission of Chris Jones.  
Ordnance Survey Station Used.  
This plan does not contain all recorded  
survey information.  
Errors and Omissions Accepted

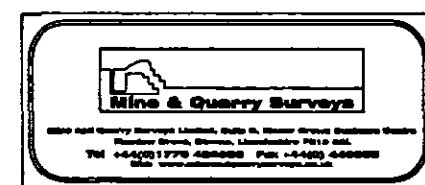

**DETERMINED  
PLAN**

SHDC  
Planning & Development  
02 OCT 2007  
Ref: 1335/07

298  
329790m

213

214

215

20 0 20 40 60 80 100

Metres

© Crown Copyright 2007  
Reproduction in whole or in part is prohibited  
without the prior permission of Ordnance Survey.

