
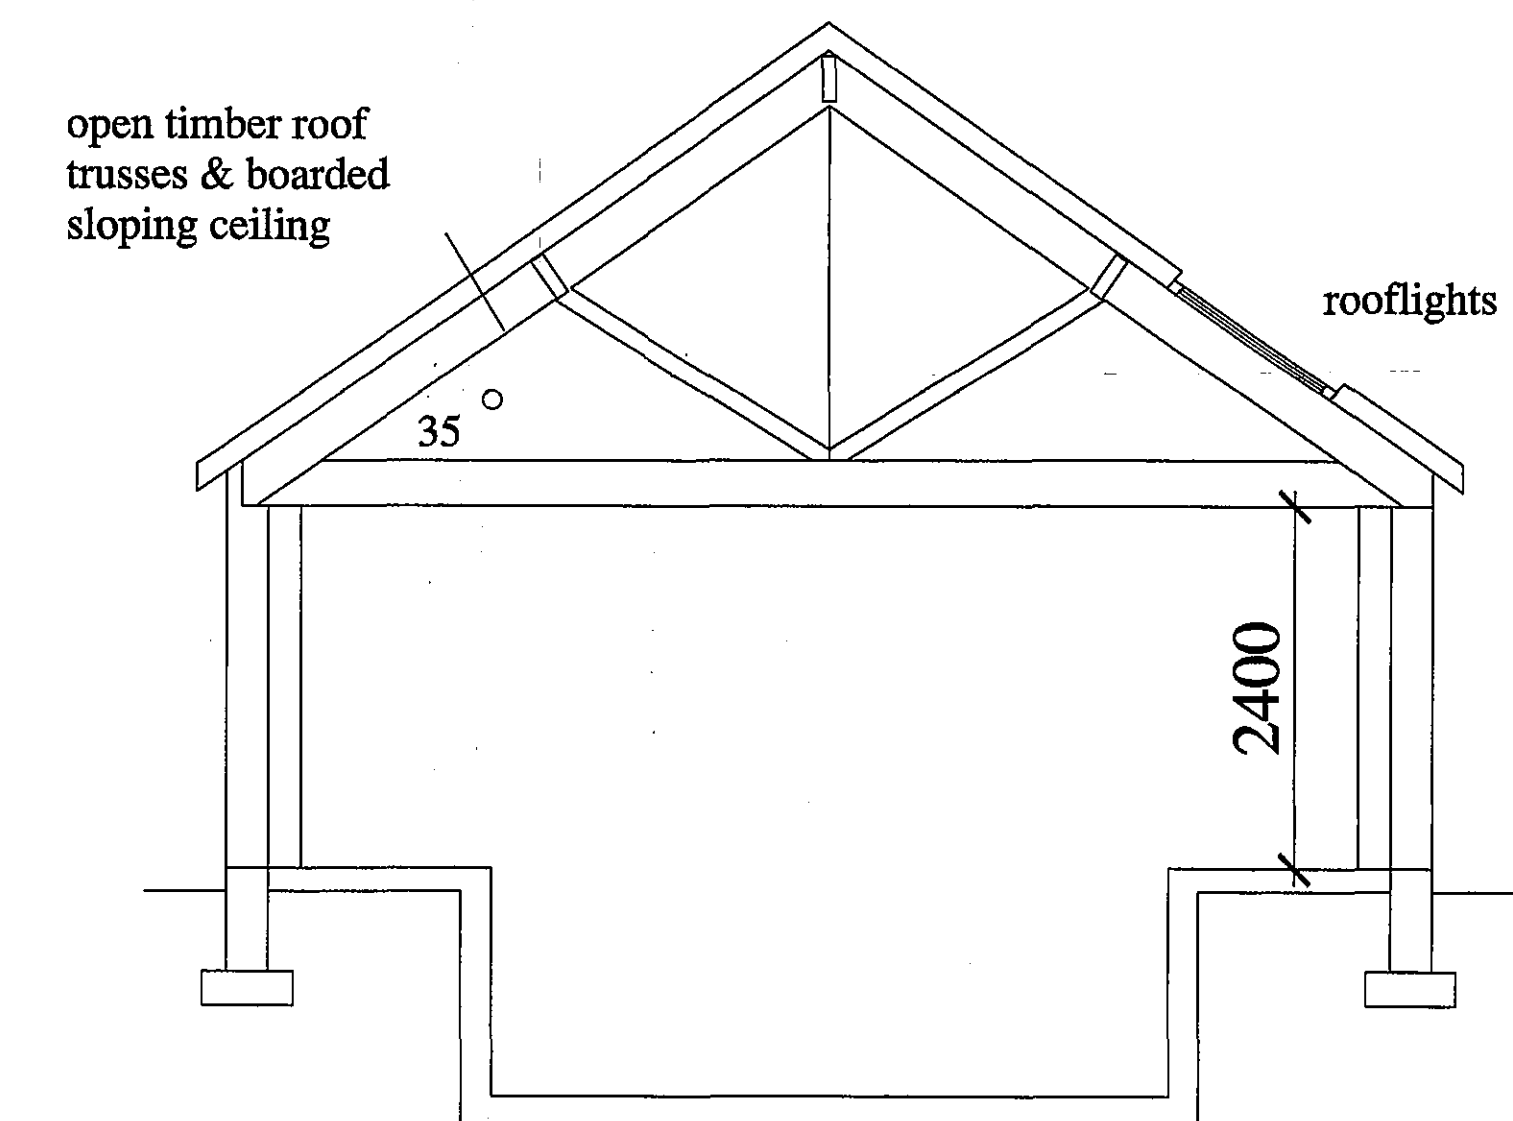


existing store to rear
of garage converted
into changing room

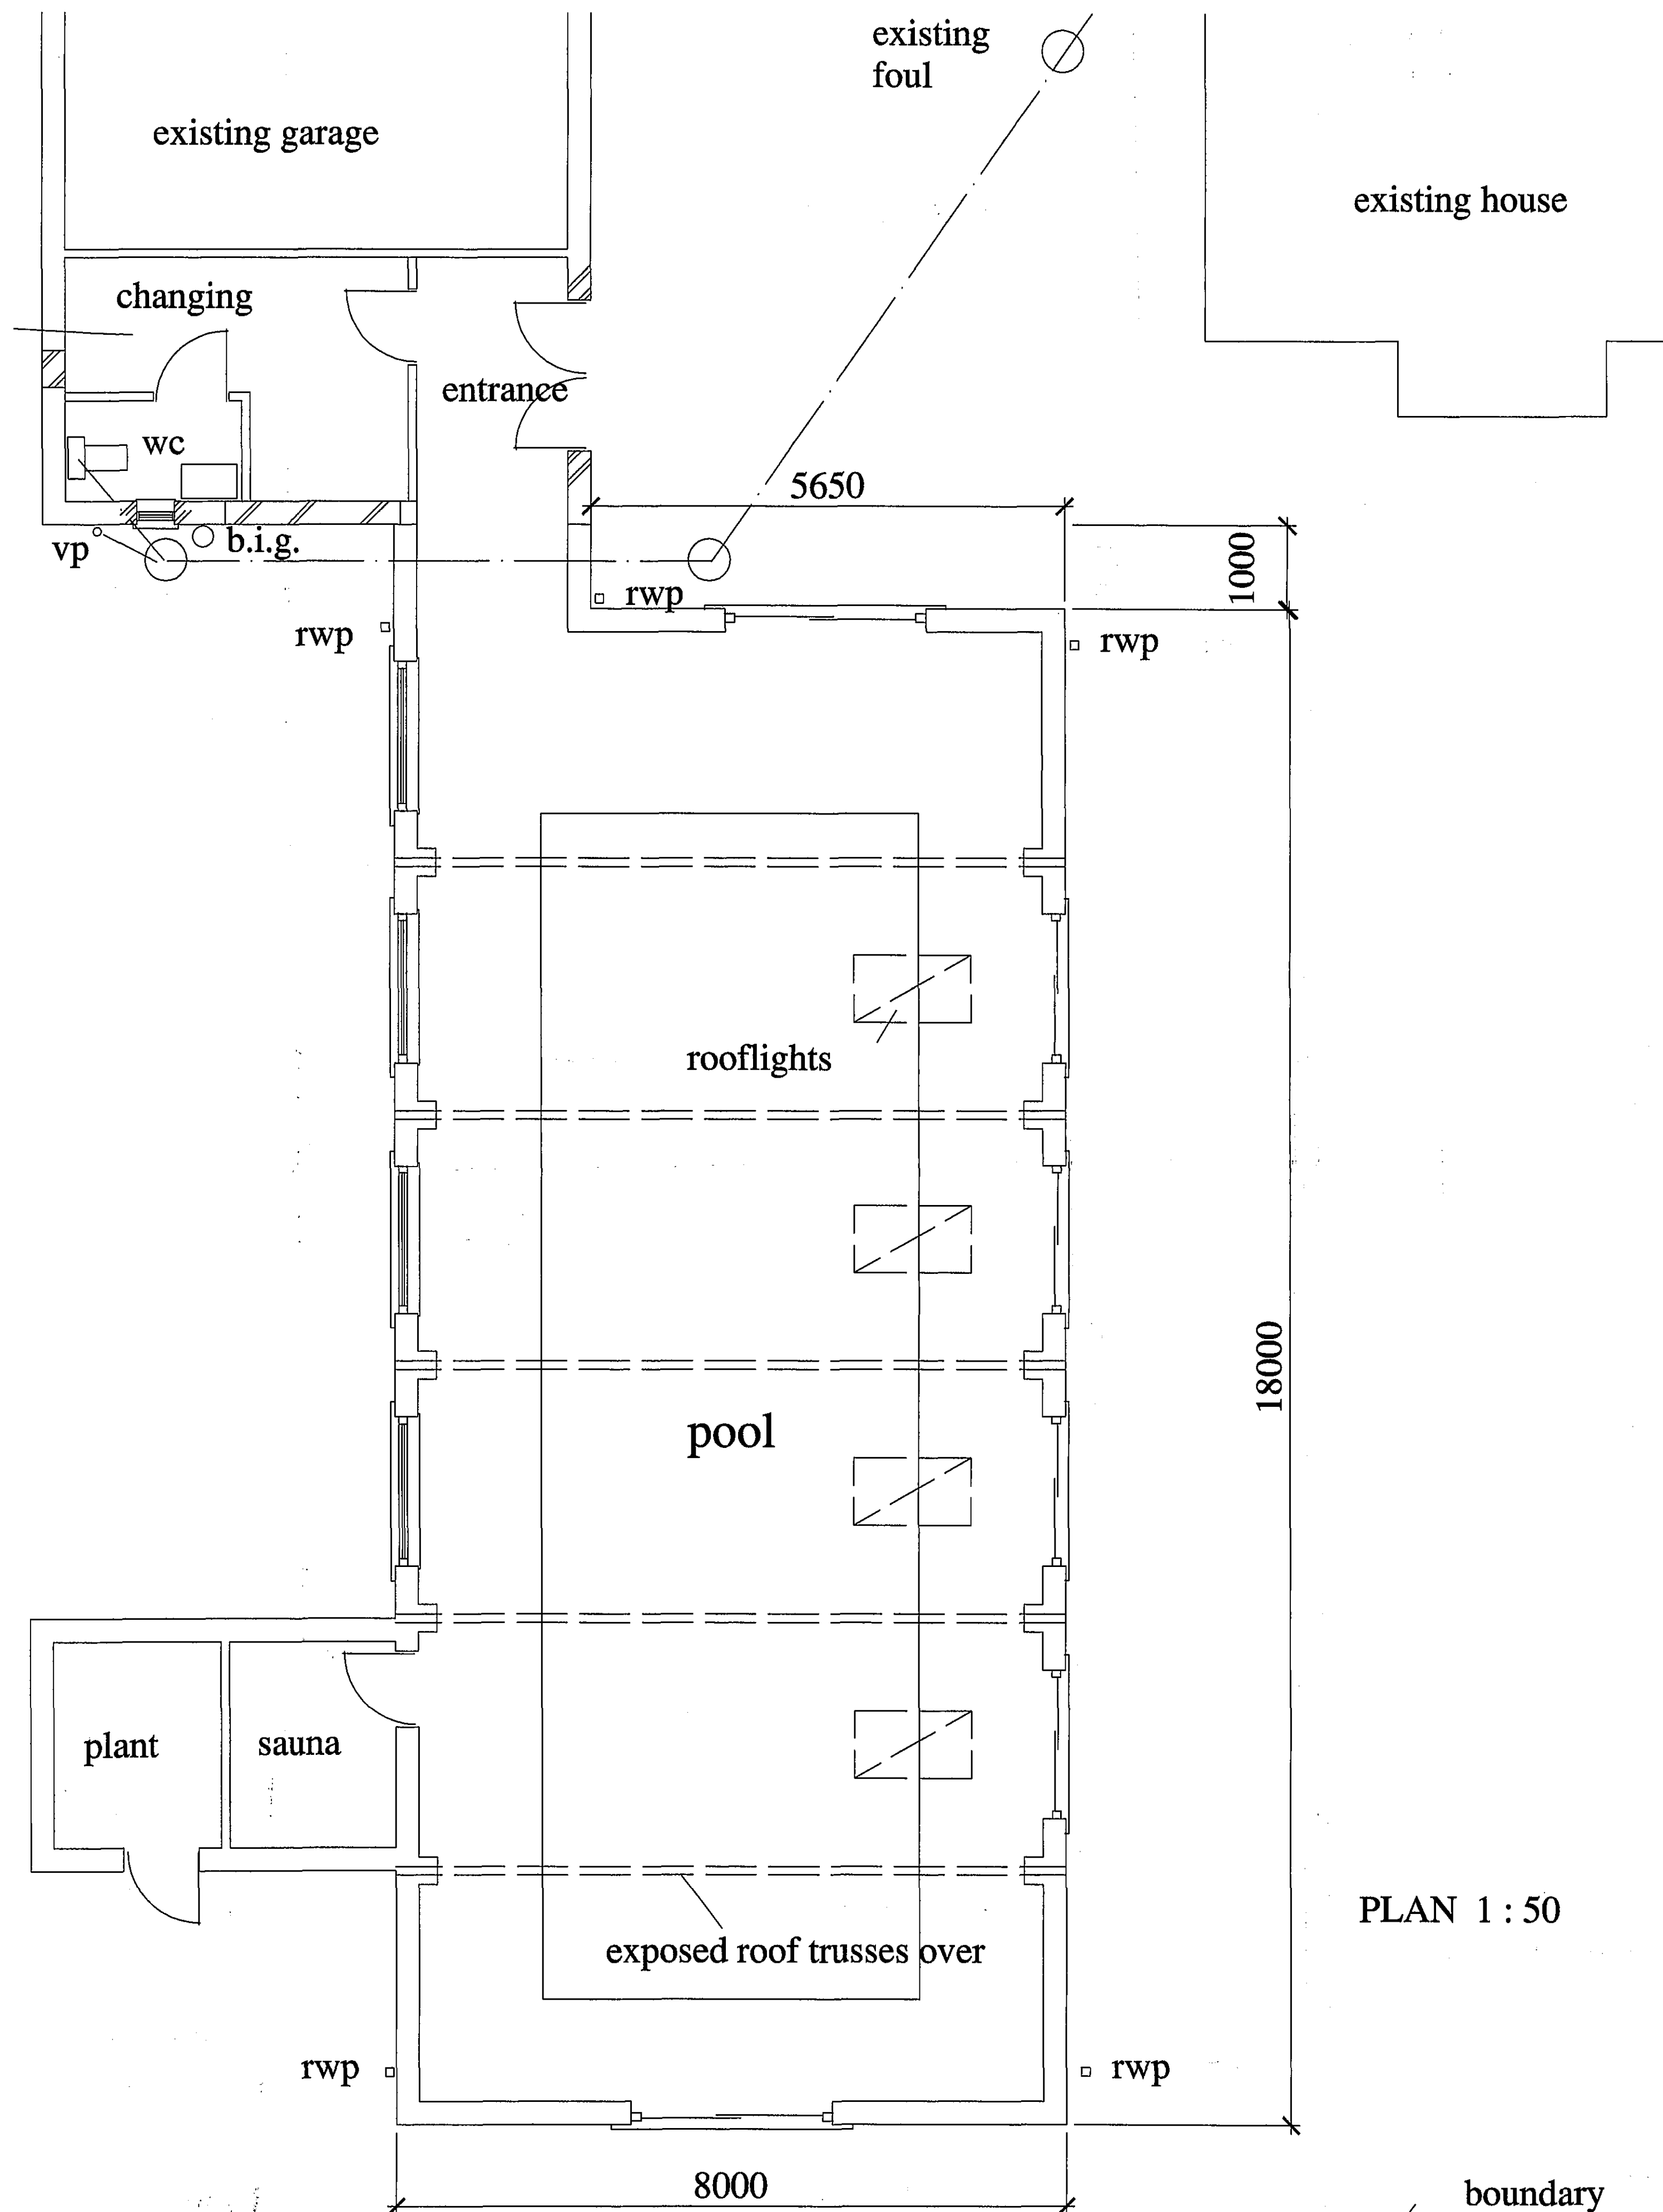

SHDC
Planning & Development
20 OCT 2005
Ref: 1430105

D. W. Bradley
chartered surveyor

Hawthorn Lodge, Church Lane, Algarkirk,
Boston, Lincs PE20 2HH
Tel : (01205) 460944
Fax : (01205) 460911
Mobile : 07946 569326
Email : dwb@dwbradley.force9.co.uk

client : MR & MRS D CORDNER

project : PROPOSED POOL
BUILDING AT
JENSALBRY HOUSE
BOSTON ROAD
GOSBERTON, SPALDING

title : PLANS & SECTION

date : OCT 2005 scales :

RICS

drg.no. 0566/1

SUPERSEDED