




PLAN VIEW Scale 1:100

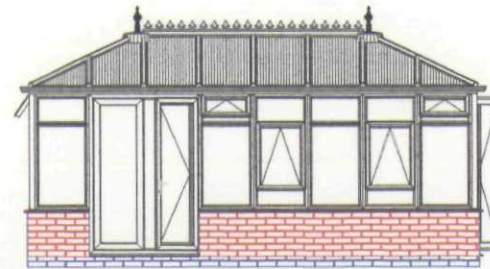

FRONT ELEVATION Scale 1:100

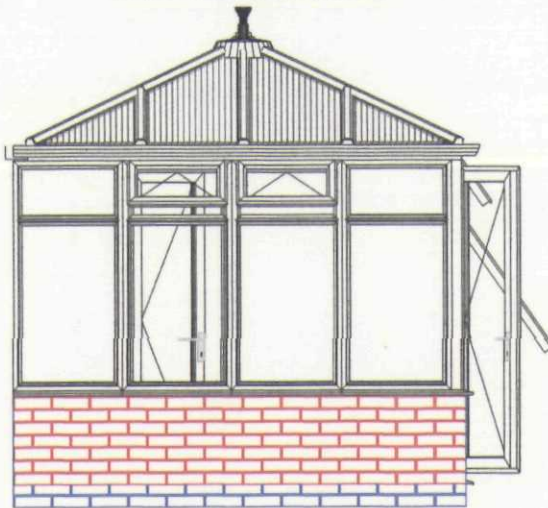

LEFT VIEW Scale 1:50

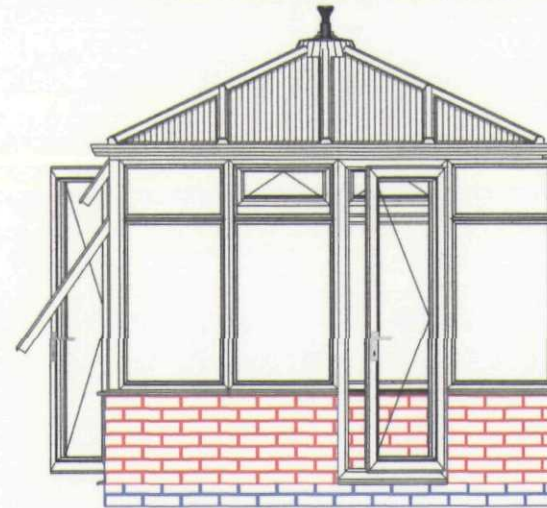

RIGHT VIEW Scale 1:50

SHDC  
Planning & Development  
17 NOV 2004  
Ref: 1534/04

**DETERMINED  
PLAN**

Prepared for: Mr & Mrs O'Connor

Date: 16 / 11 / 2004

Designers Signature:

O/A Width: 6140 mm O/A Depth: 3070 mm

Gutter Ht: 2170 mm

Roof Pitch: 25.0°

Internal Volume: 44.65 cu.m

Dwarf Wall Ht: 600 mm

Floor Area: 16.24 sq.m

**Conservatory Warehouse**

**14-Telford Road**

**Clacton-On-sea, Essex**

**Tel : 01255-688916 Fax: 01255-688076**