


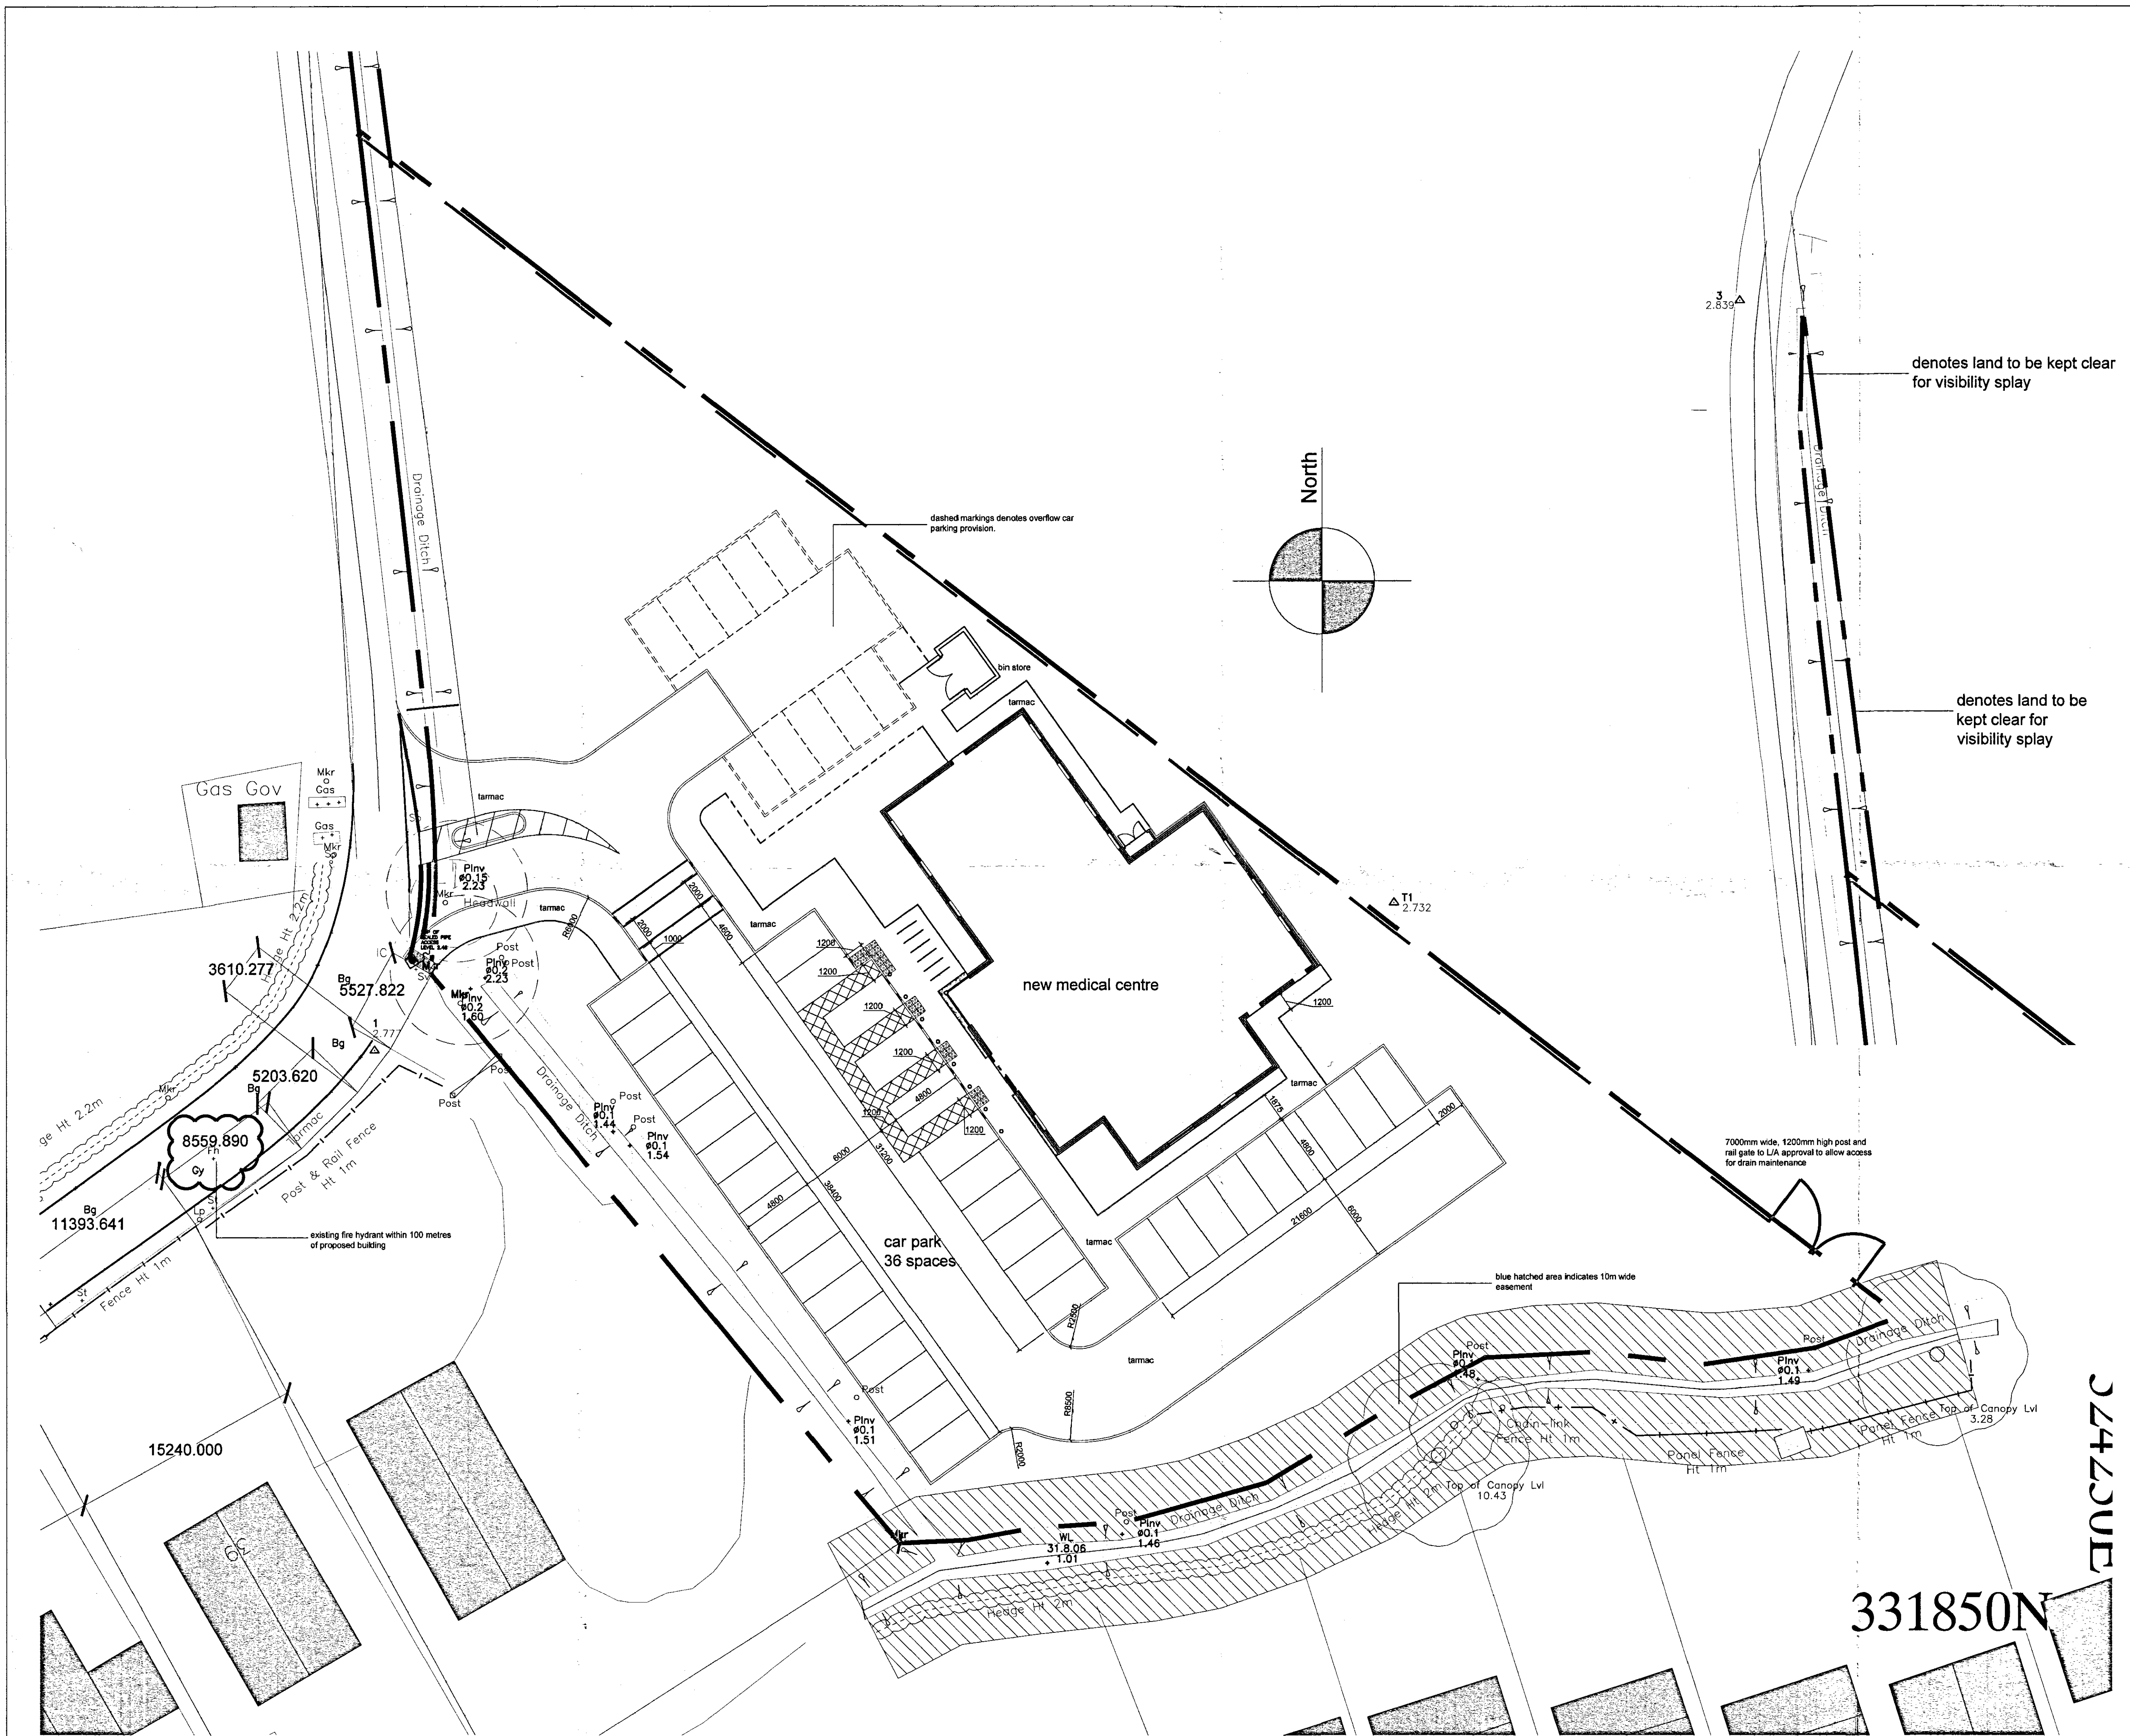

TENDER	
notes	
landscaping drawing to be provided by specialist.	
site area	
4050 sqm	
1 acre	
(including vis splay)	
Determined Plan	
21 DEC 2007	
1675/07	
revisions	
west hart partnership chartered architects Ltd	
5 Aldergate, Tarnworth, Staffs. B79 7DJ tel: 01827 67123 fax: 01827 67121 email: post@westhart.com	
client	Primary Asset
project	New Medical Centre Gosborton
title	External Works Car Park Expansion
drg. no.	revision
482-105	B
scale	200@A1
date	Apr 07
drawn	ISH
checked	SJW
THIS DRAWING AND THE BUILDING WORKS DEPICTED ARE THE COPYRIGHT OF WEST HART PARTNERSHIP LLP AND MAY NOT BE REPRODUCED EXCEPT BY WRITTEN PERMISSION. THIS DRAWING MUST BE READ AND CHECKED AGAINST ANY SPECIALIST DRAWINGS AND INFORMATION PROVIDED. DO NOT SCALE FROM THIS DRAWING. USE FIGURED DIMENSIONS ONLY.	