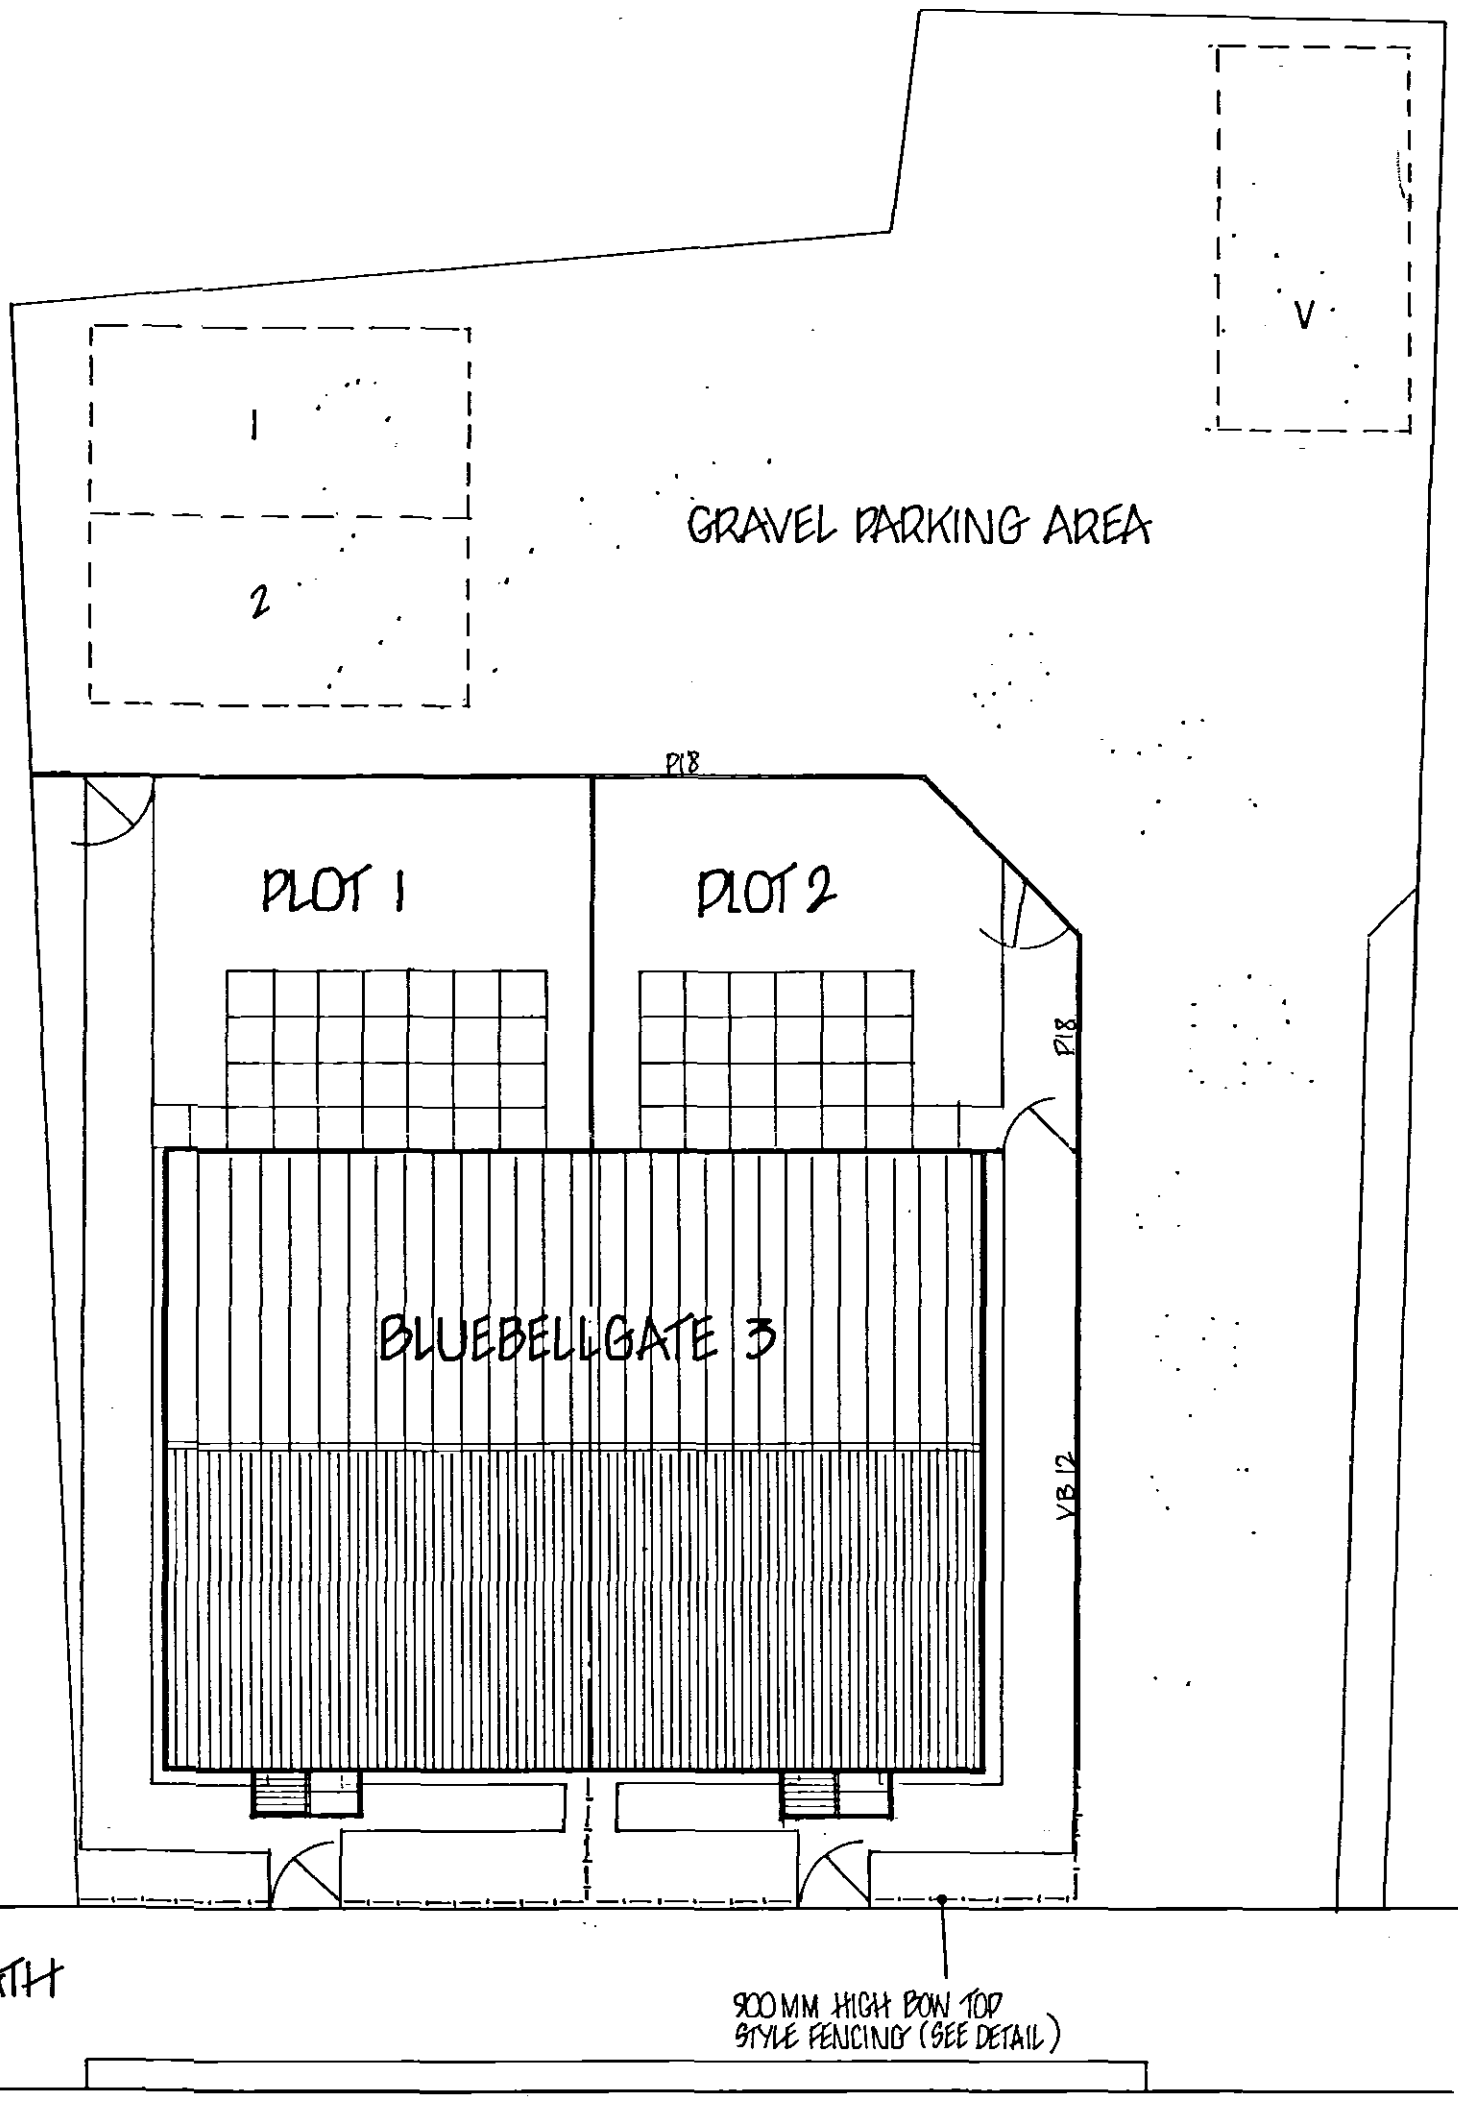

HIGH STREET

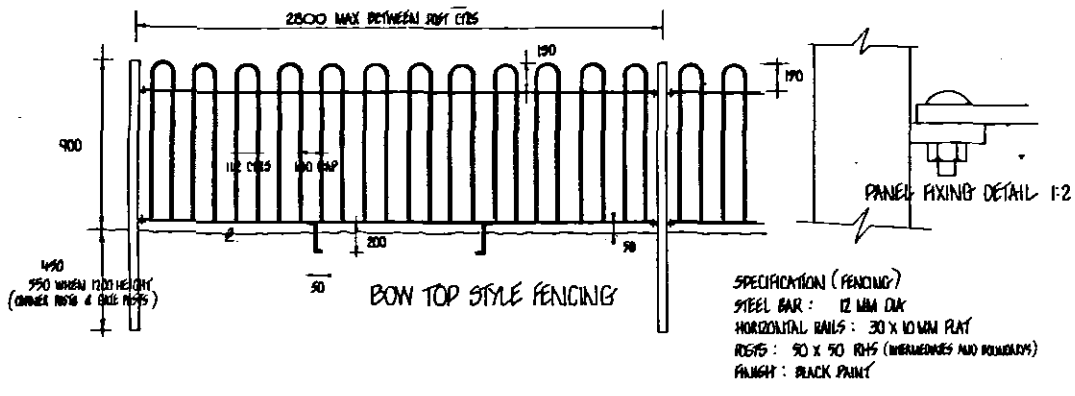

SHDC
Planning & Development
2 3 DEC 2004
Ref: 1653/04

2 N° SEMI DETACHED HOUSES, LAND ADJACENT N° 31 HIGH STREET, GOSBERTON.

1: 100 SCALE

DETERMINED PLAN