



HOME ABOUT US WHAT'S NEW OUR PRODUCTS FAN SELECTOR BUYING PRODUCTS KNOWLEDGE CENTRE CONTACT US

Product Search:


60

Route: Residential \ Silhouette fans \ Silhouette 150X - 454059

Commercial Fan Selector
Residential Fan Selector
Return to Results Page

Fan Selector - Residential

Silhouette 150X (454059)

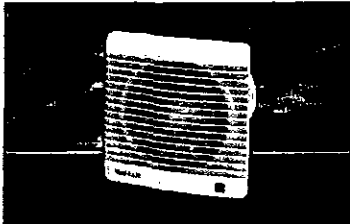

Range: Silhouette fans
Application: Kitchen/Utility
Impeller: Axial
Shutter: Yes
Installation: Wall, Ceiling
Control: -
Voltage: 220-240V/1/50Hz
IP Rating: IPX4

The New Silhouette range is designed for modern living. With a profile of only 19mm on the kitchen models, the Silhouette blends in with the wall surface to provide an unobtrusive installation. Careful design means a 'white sound' spectrum understates the dB(A) sound levels providing optimised sound to performance output.


Silhouette 150mm models

Slim profile, only 19mm. FID performance of 280m³/h, double insulated and IPX4. Power consumption only 35 watts.

Silhouette 150X - Single speed 150mm kitchen fan with neon running light and electric backdraught shutter.

m³/h: 280 l/s: Watts: 35 dB(A) @ 3m: 47

Dimensions (mm):

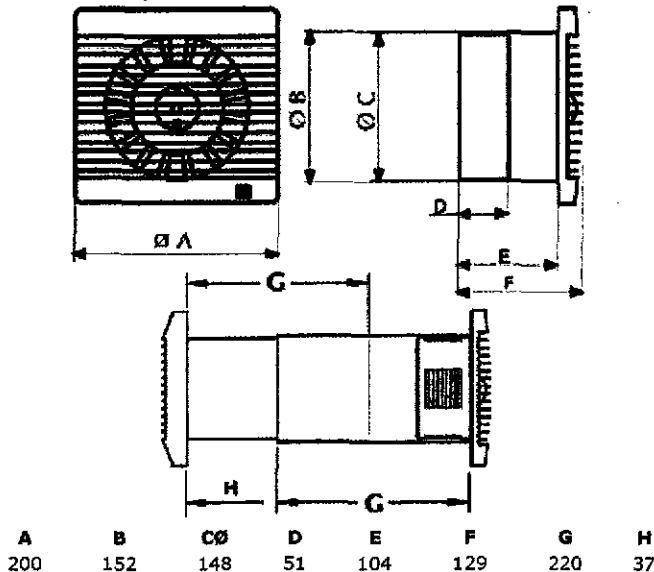

Weight (kg): 1.75

Accessories:

Stock Ref No	Description
561401	Air replacement grille set - Ivory
561400	Air replacement grille set - Brown
140902	Wall Kit - White
140903	Wall Kit - Brown

DETERMINED
PLAN

Downloads:

- Catalogue Pages
- Wiring Diagrams
- O&M Instructions
- Glossary

Features & Benefits:

Stylish ultra low profile grille

Downstream airflow guide vanes for improved pressure development

Ball bearing motors for vertical or horizontal application

Wall kit design ensures installed performance to meet Building Regulation Document F requirements.

DEMKO Approved

FAQs:

240V versions only

Can be installed at any angle


If ceiling mounted 3m maximum of ducting should be used with a condensation trap

[HOME | TOP]



Friday 2 January 2009

© Copyright 2007, Vent-Axia Ltd

Plan for development
- 5 JAN 2009
Ref: 0006/09

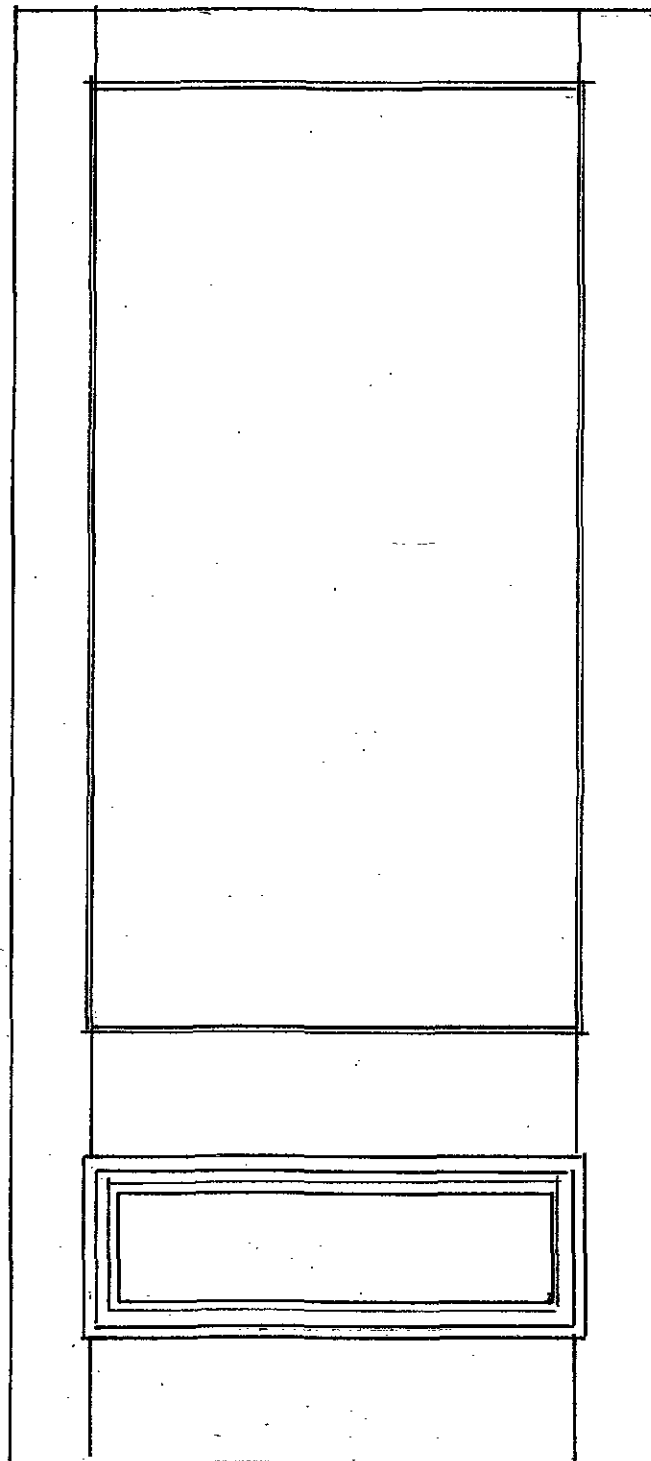

SCALE 1:10

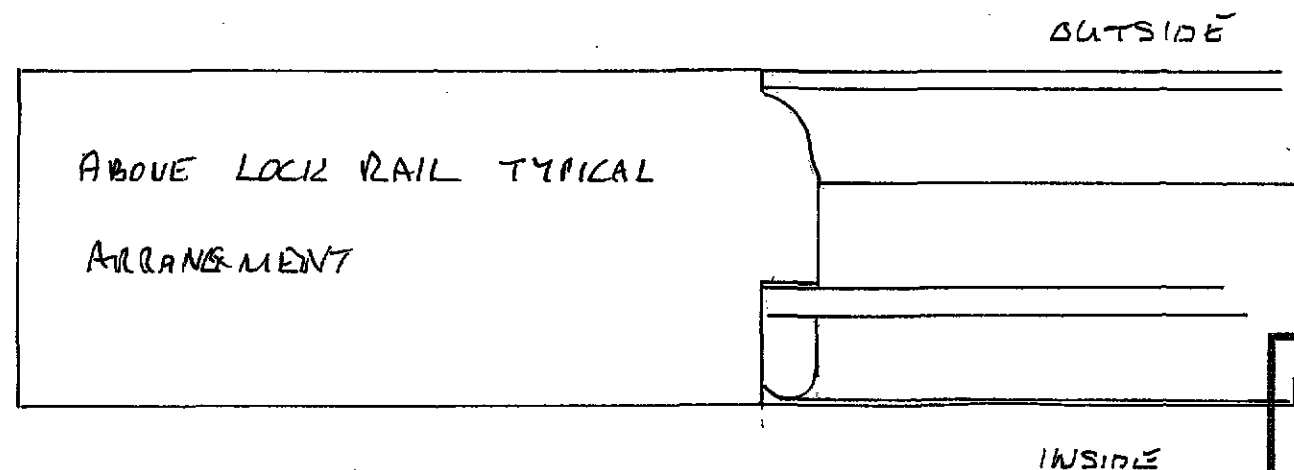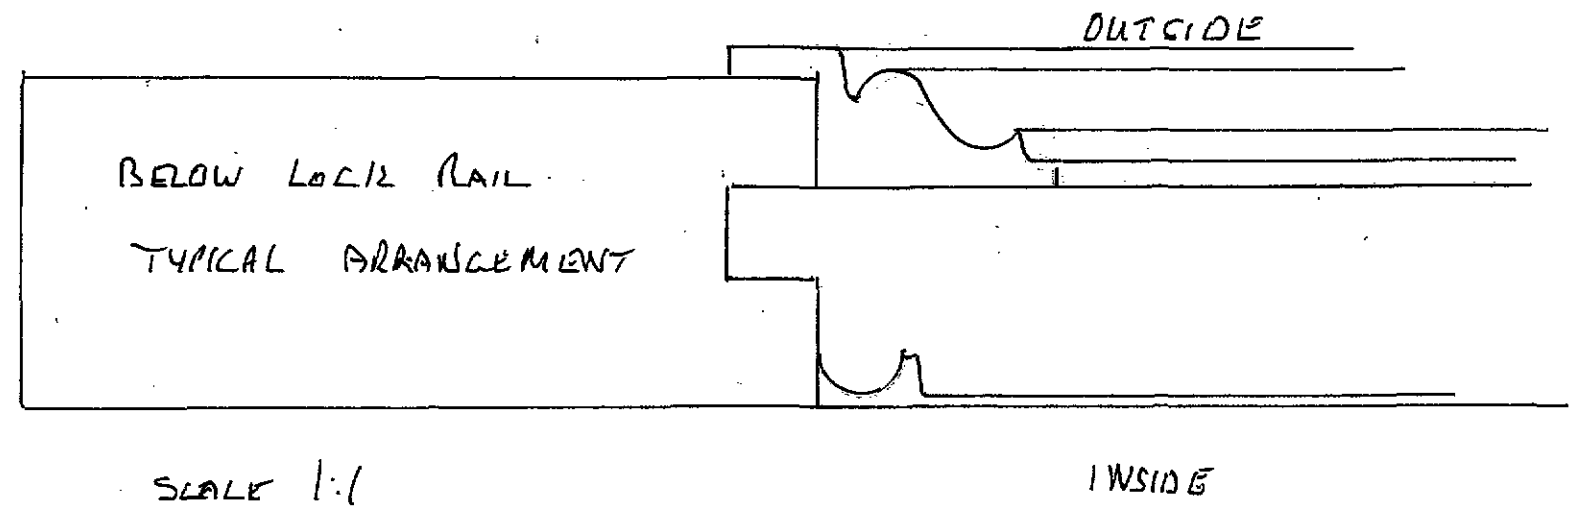


SHDC
Planning & Development
22 APR 2009
Ref: 0006/09

PROPOSED DOOR TO RETAIL UNIT FOR
THE HOLLIES 52 HIGH ST HOLBEACH

Ref 0006/09
Rec'd 22/4/09


DETERMINED
PLAN

DRAWN BY MAW
APRIL 09.

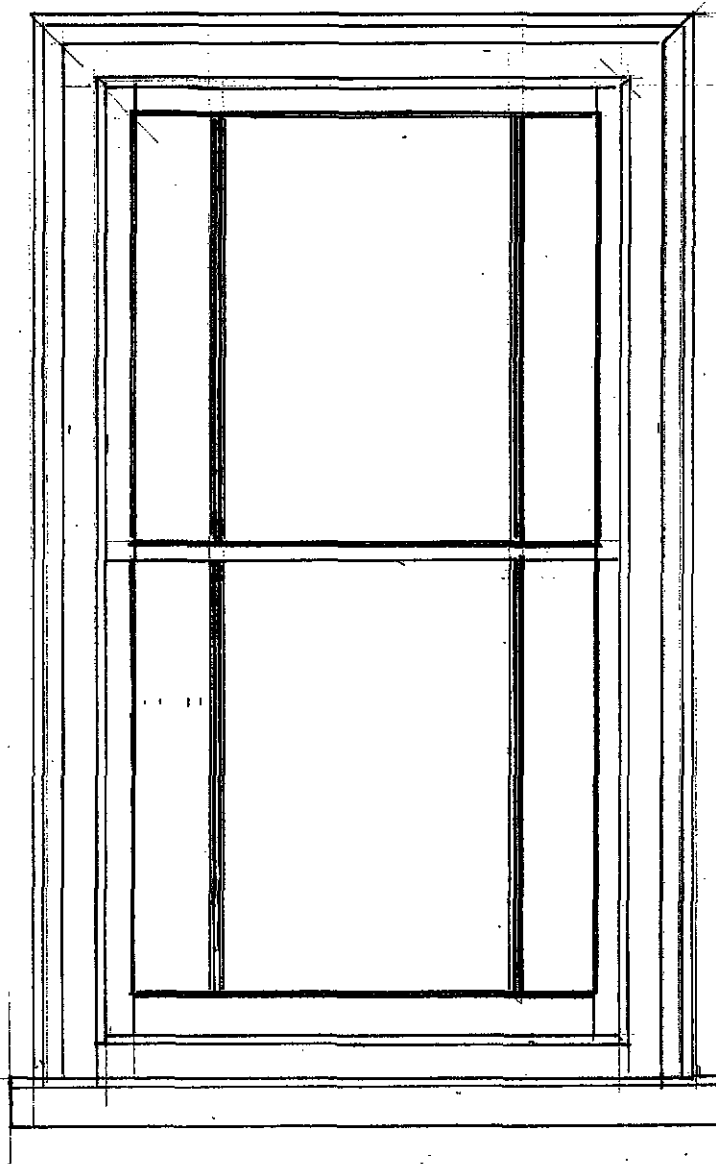


TYPICAL WINDOW ELEVATION

1:10

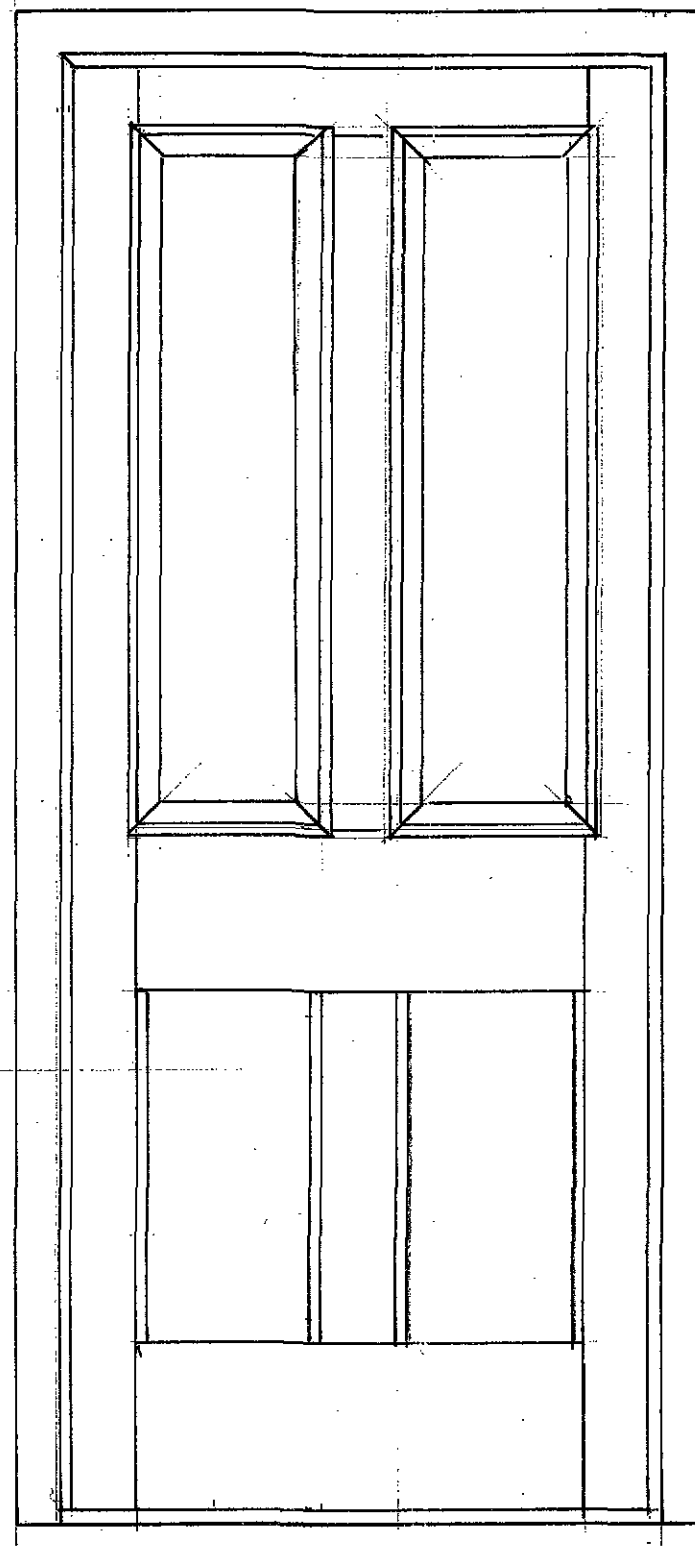

ENTRANCE DOOR TO NEW
FLAT. 1:10

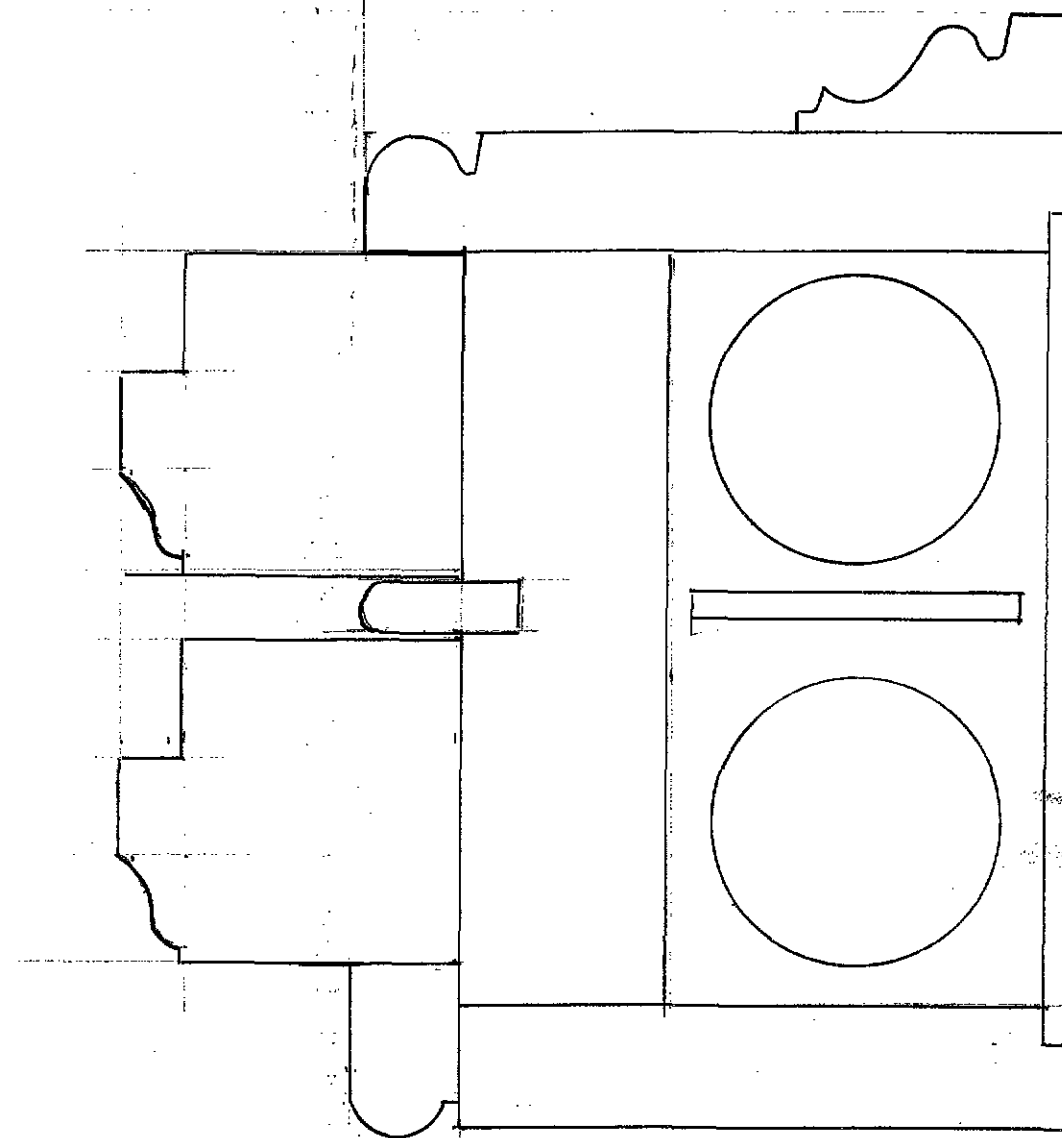


SECTION THROUGH BOX WINDOW

DETERMINED
PLAN

SHDC
Planning & Development
22 APR 2009
Ref: 0006/09


RESTORATION JOINERY FOR THE HOLLIES
HIGH ST HOLBEACH
FOR MRS P. BRITLIFF

DRAWN BY MAW 23/3/09.

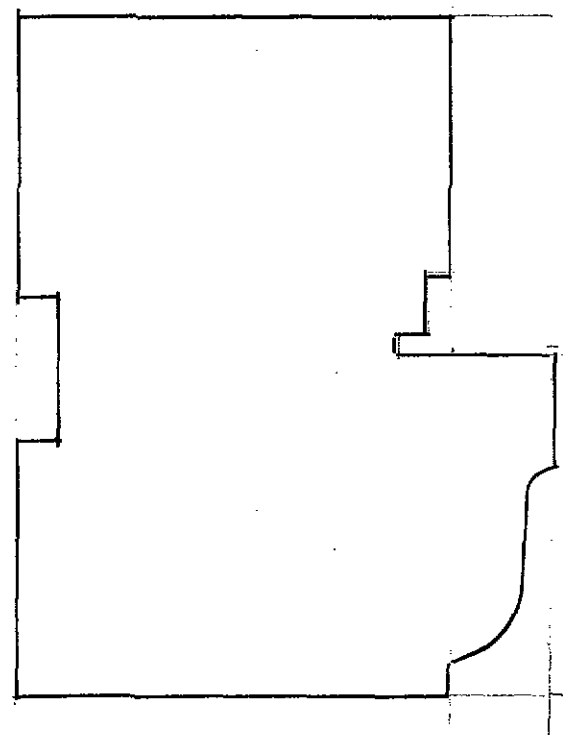


FULL SIZE SECTION
OF DOOR FRAME.

TYPICAL SECTIONS OF JOINERY
FOR 52 HIGH ST HOLBEACH
FOR MRS P. BRITLIF
DWELLING DOOR AND FRAME

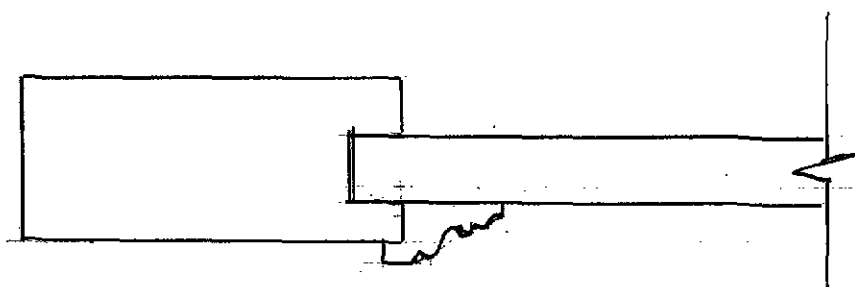

1:2
SECTION ABOVE LOCK RAIL

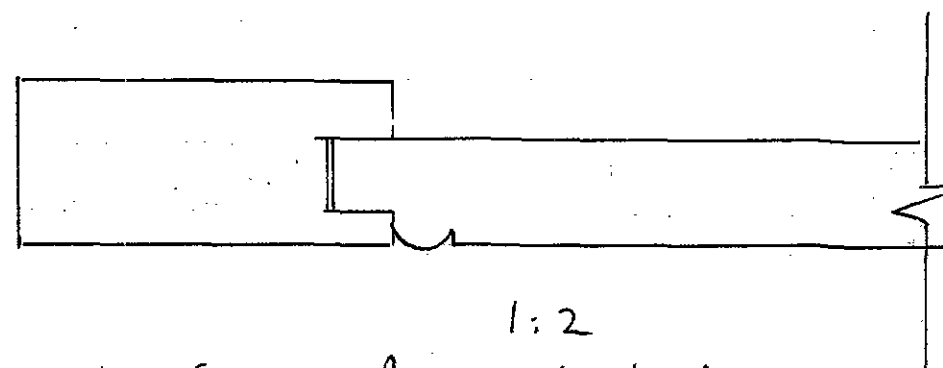

1:2
SECTION BELOW LOCK RAIL

SHDC
Planning & Development
22 APR 2009
Ref: 0006/09

DETERMINED
PLAN