

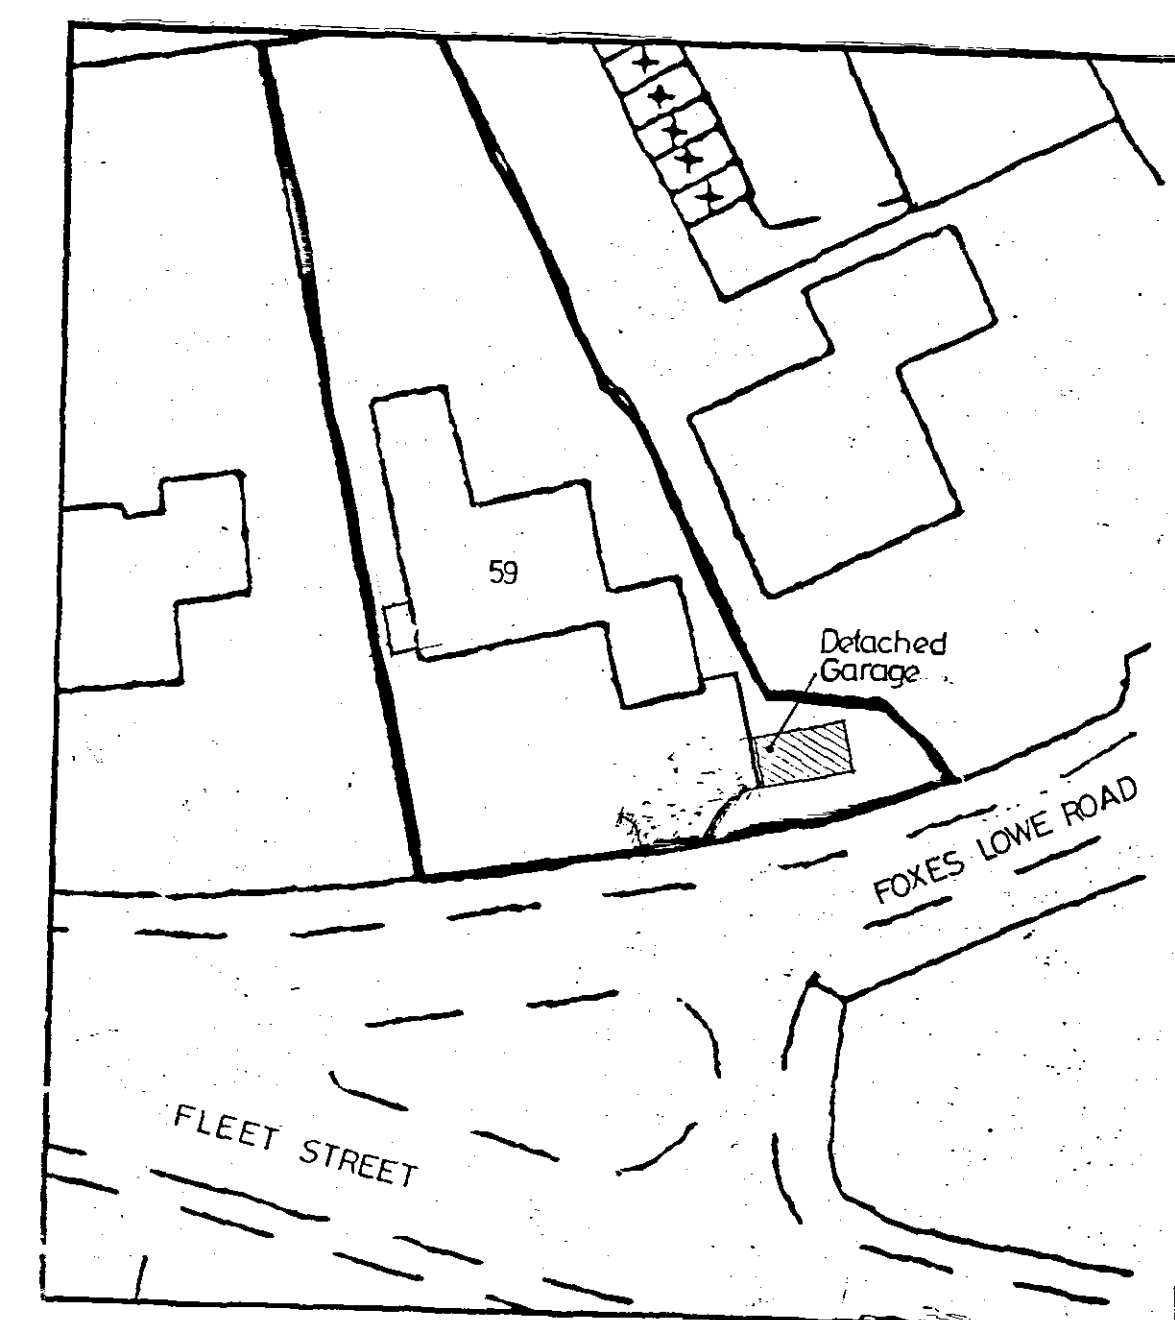
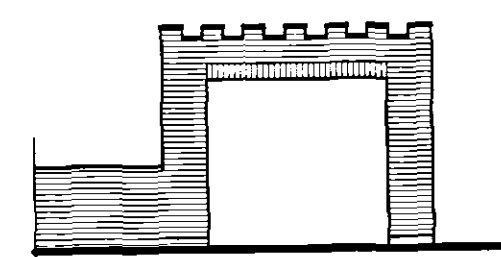
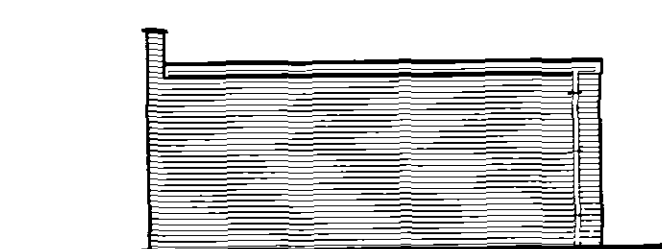


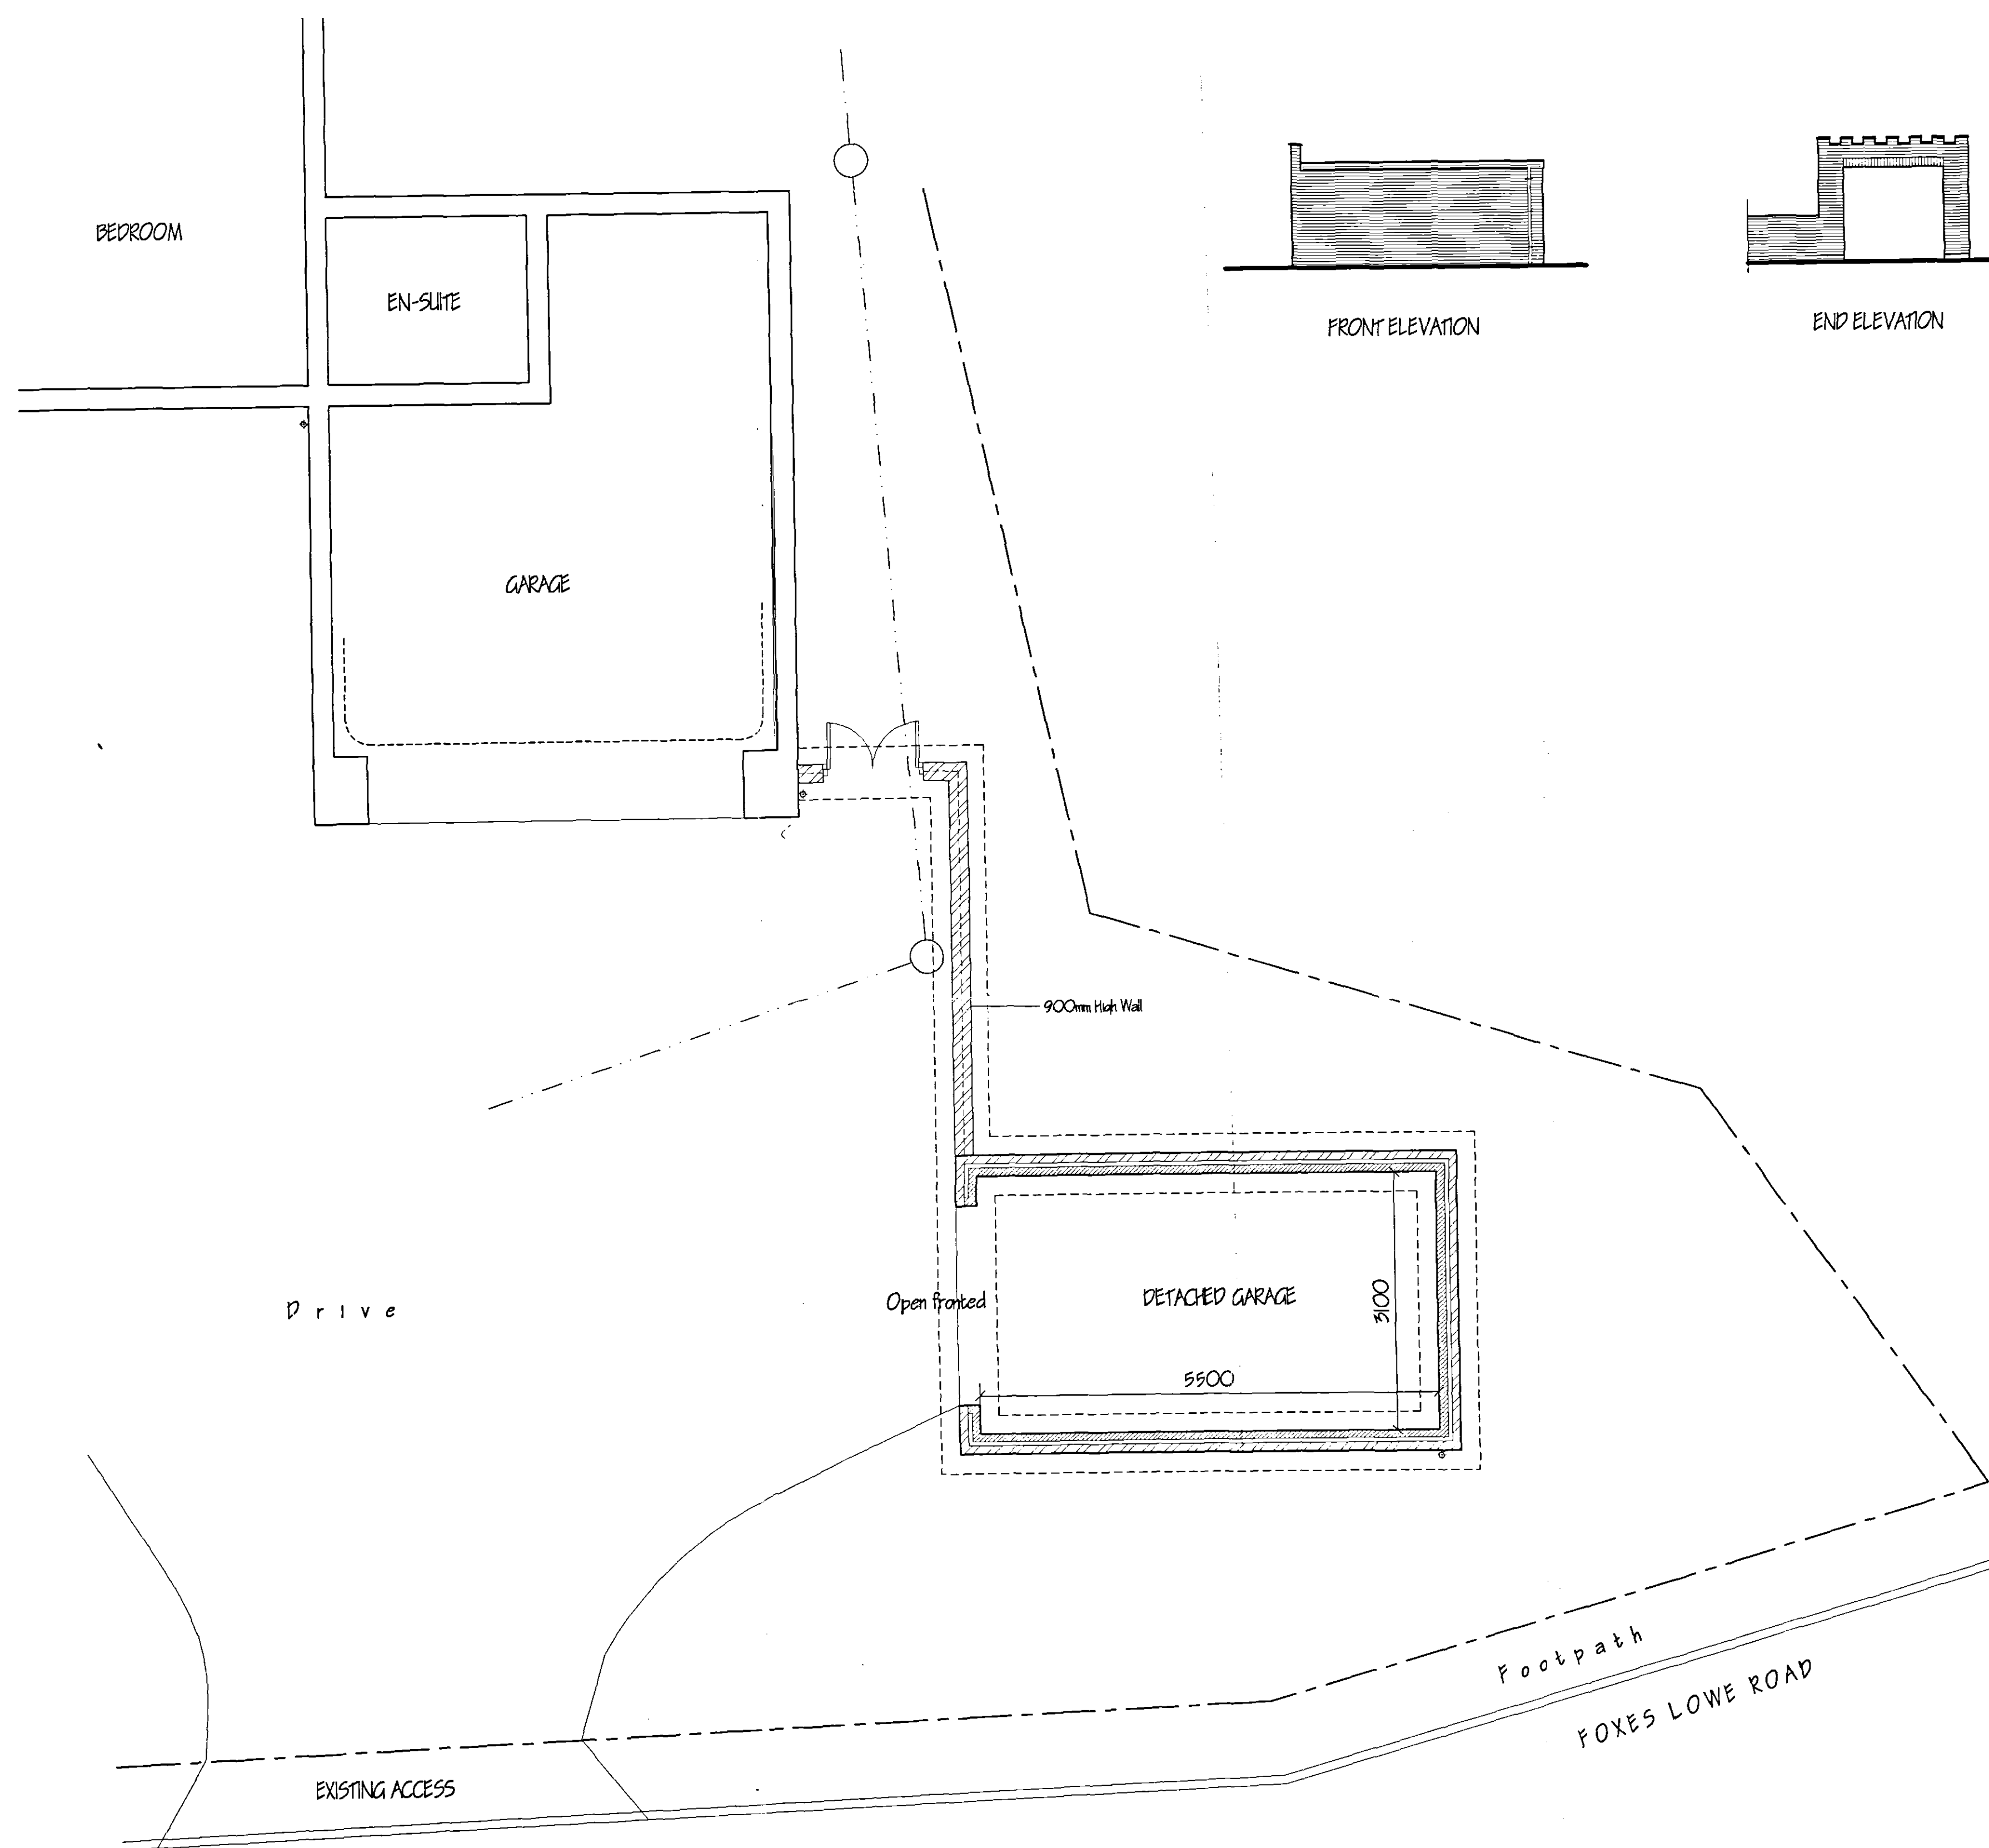

SITE PLAN
1/500

SHDC
Planning & Development
06 JAN 2005
Ref: 0007105

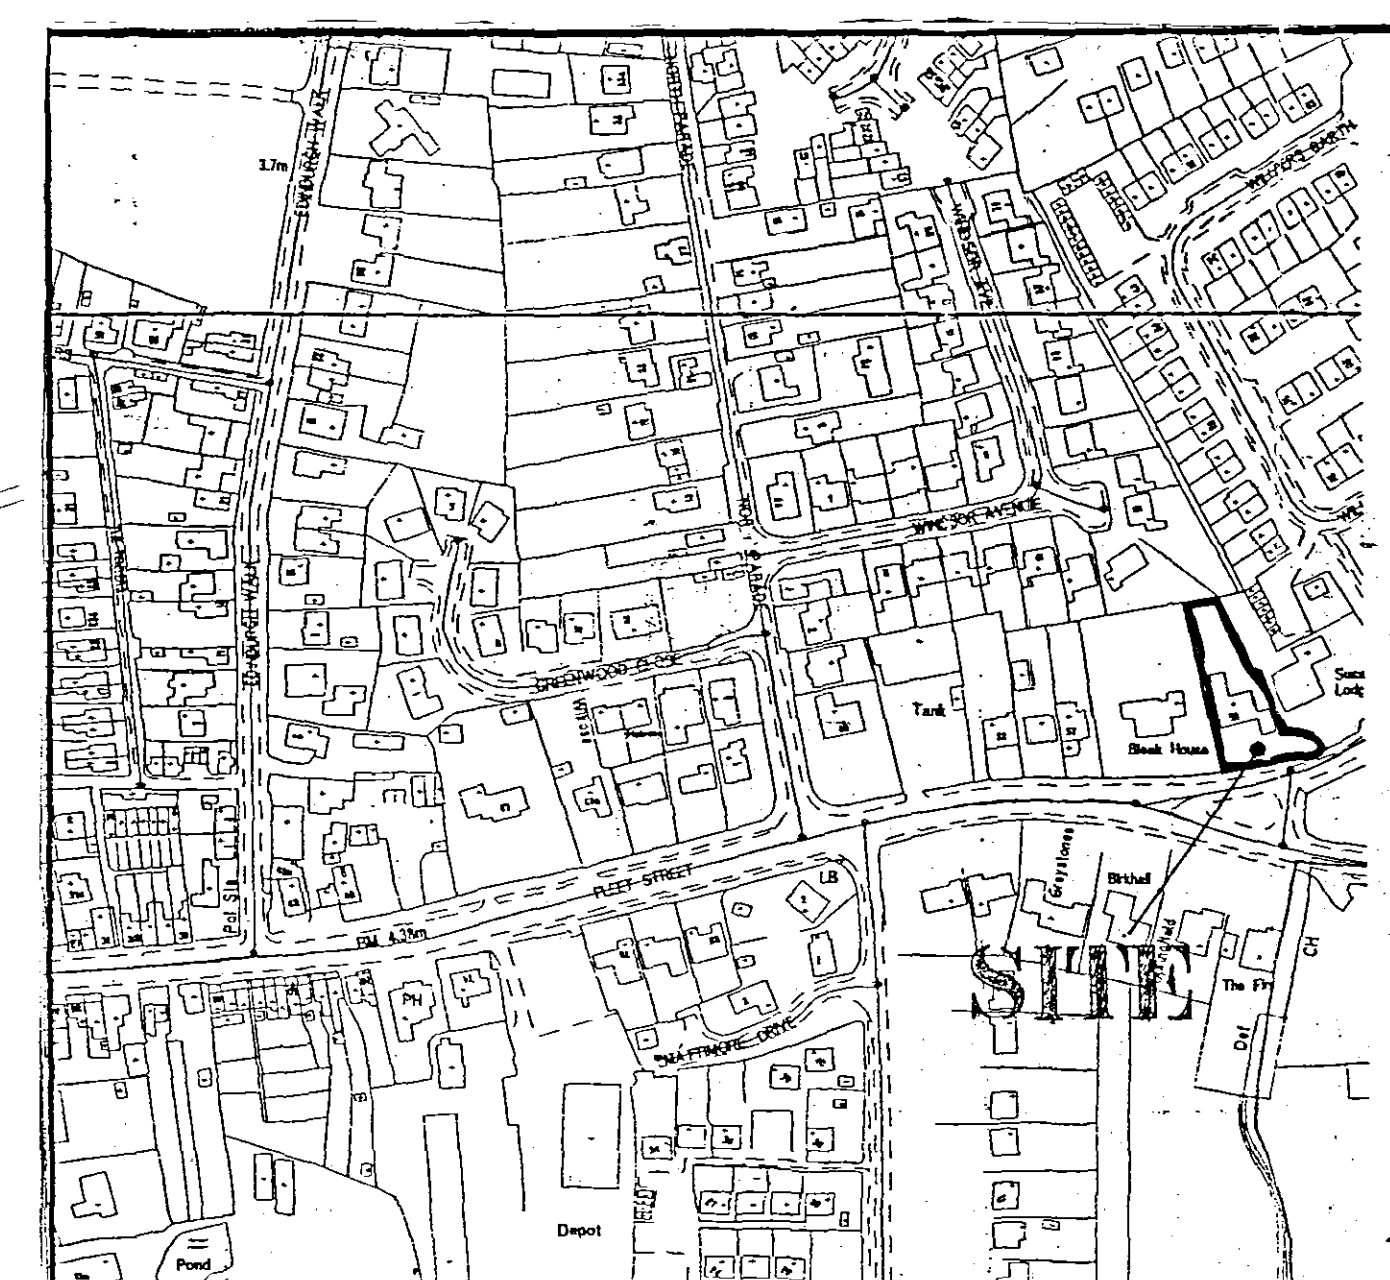

LOCATION PLAN
1/2500

[illegible]