
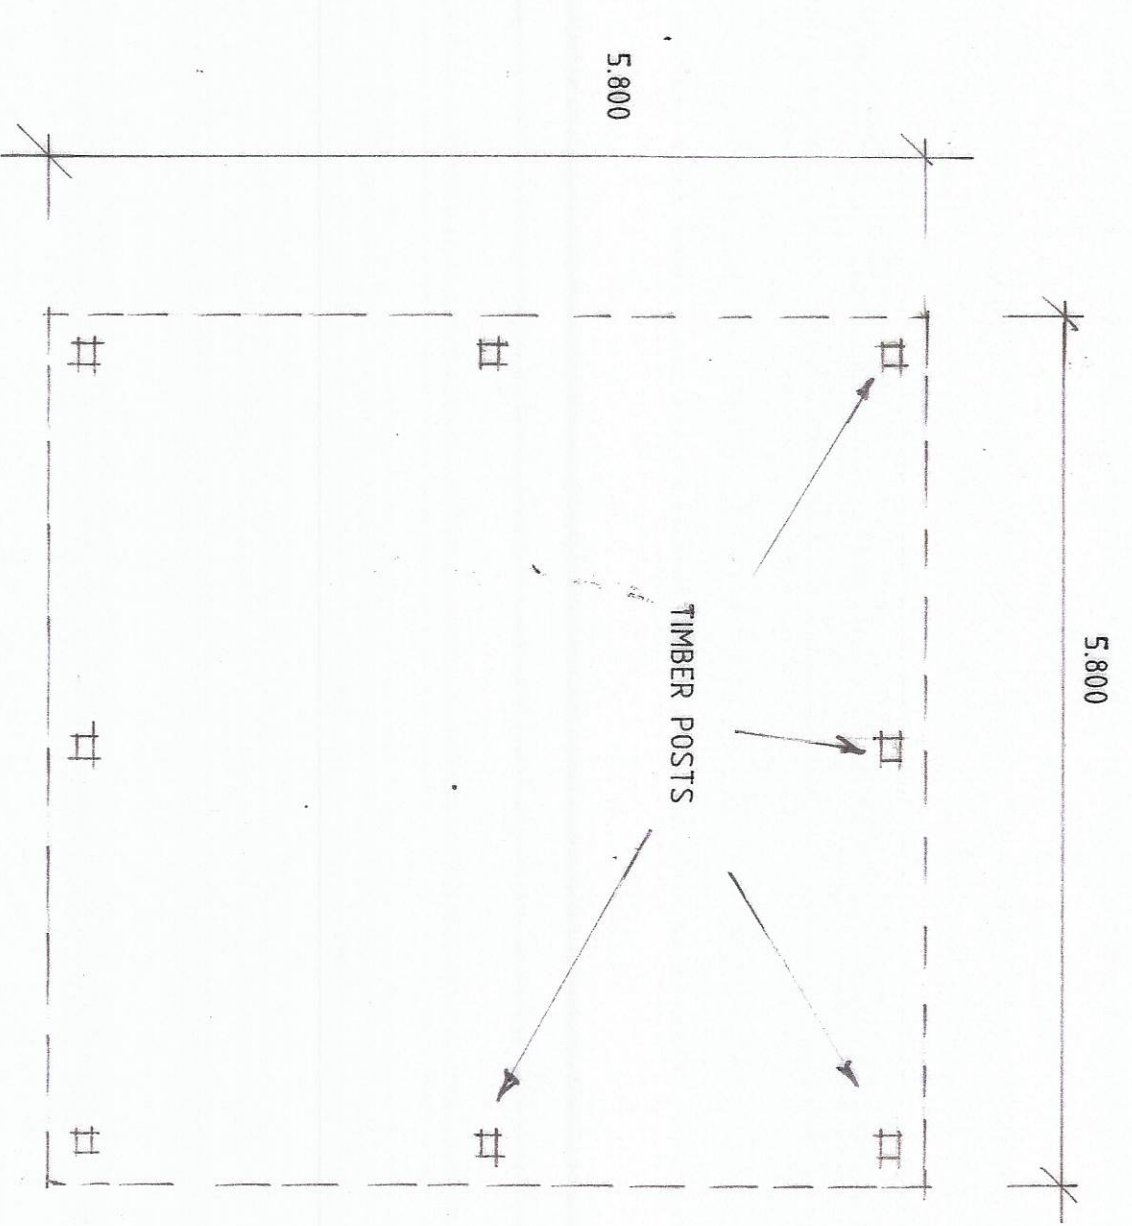
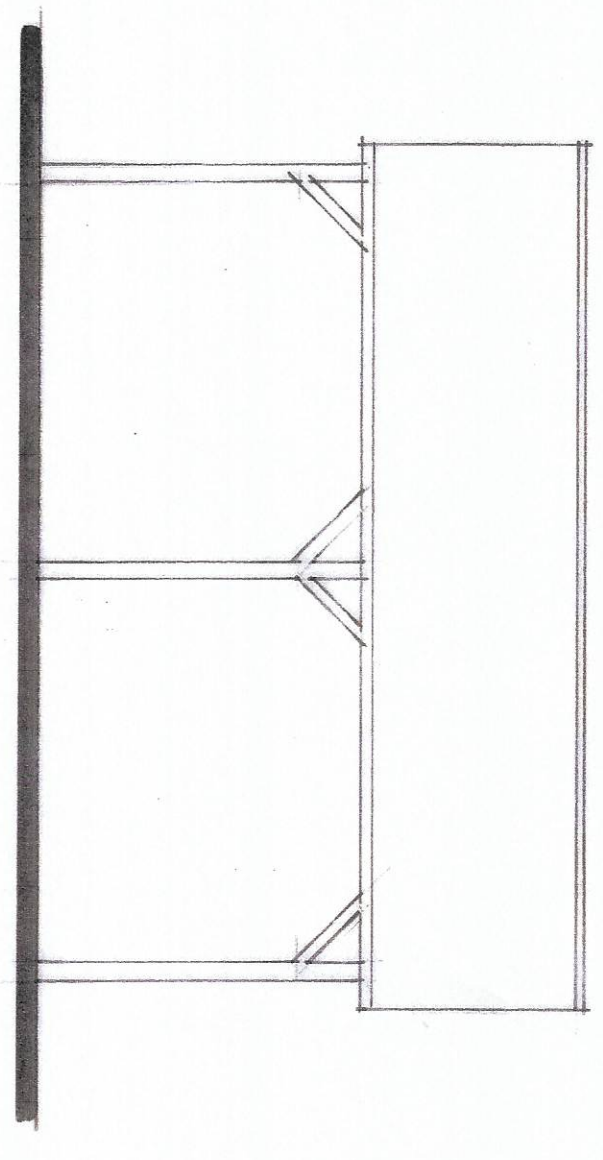
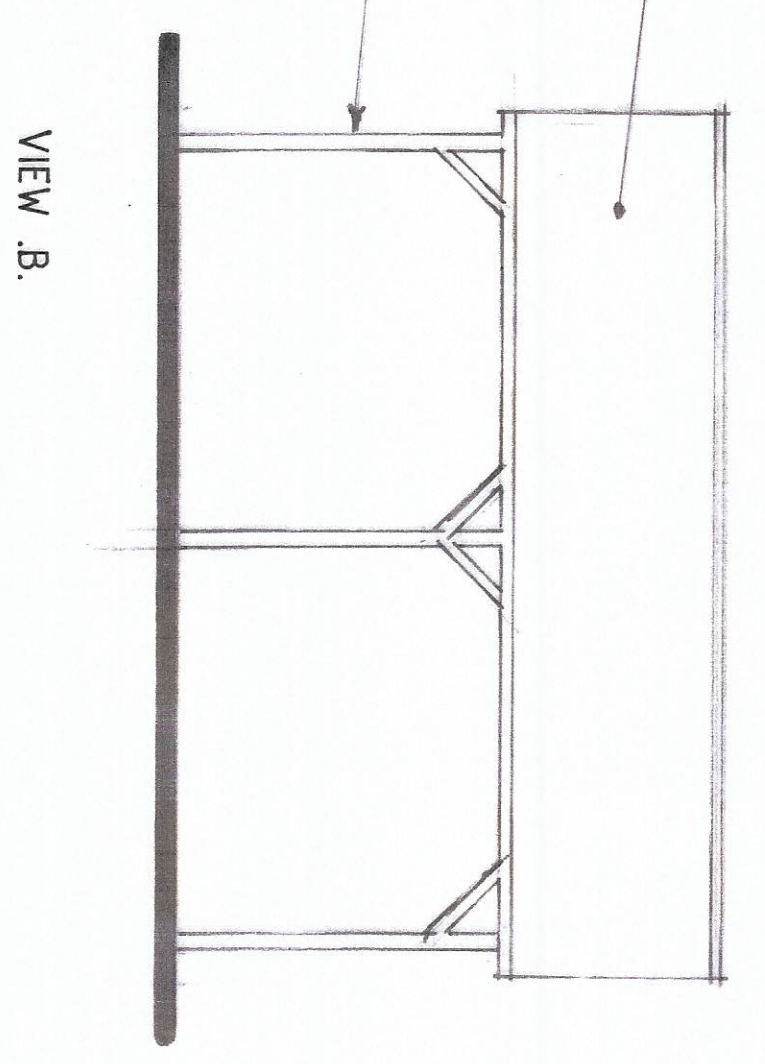
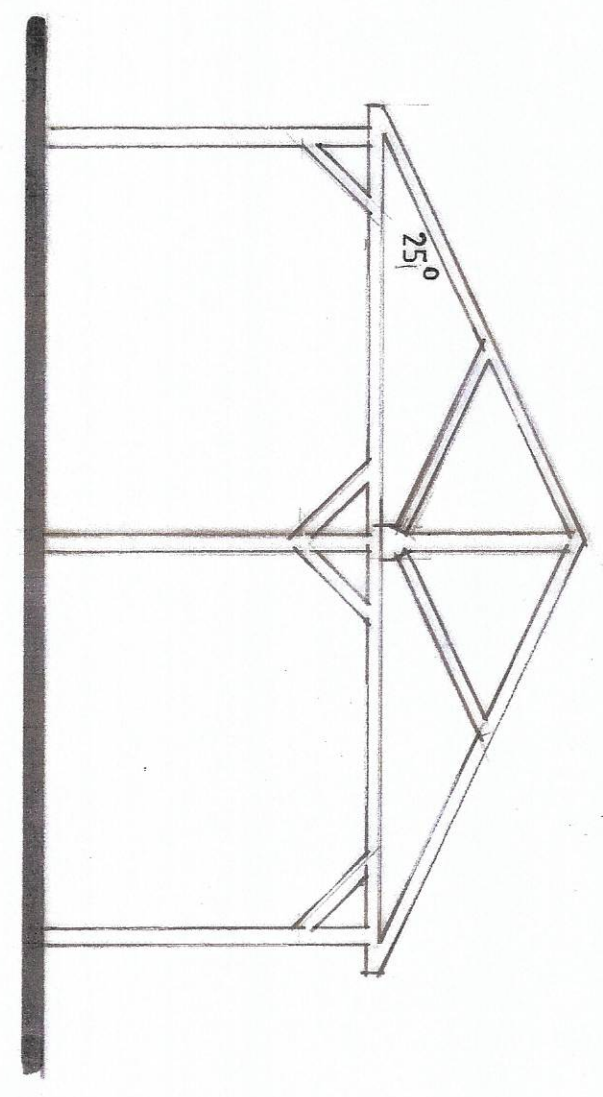
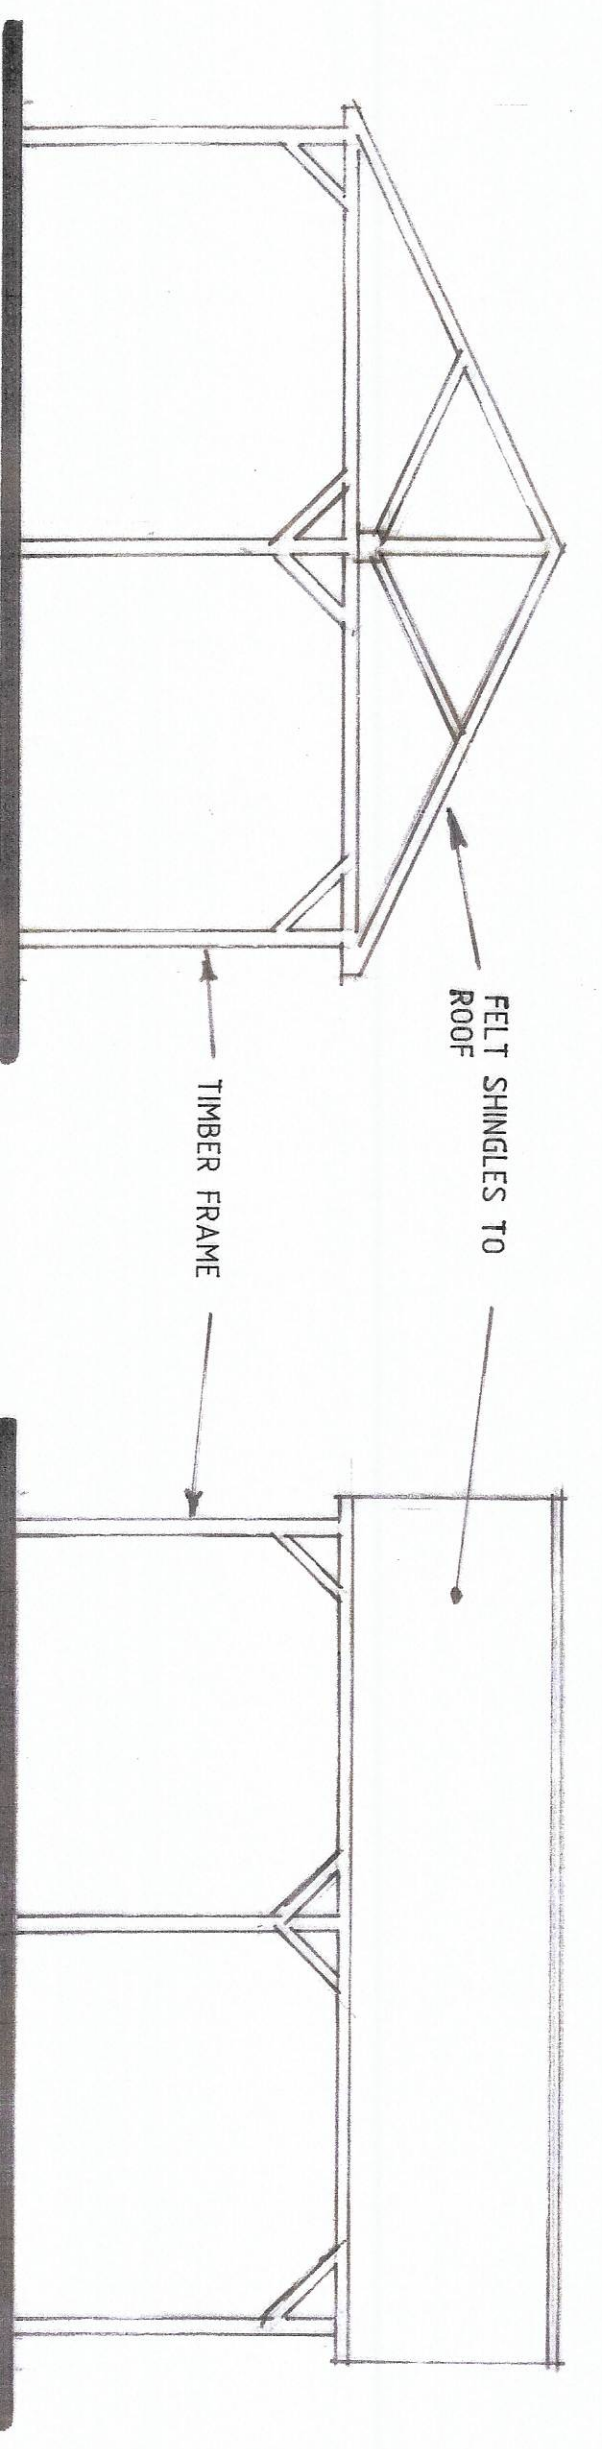


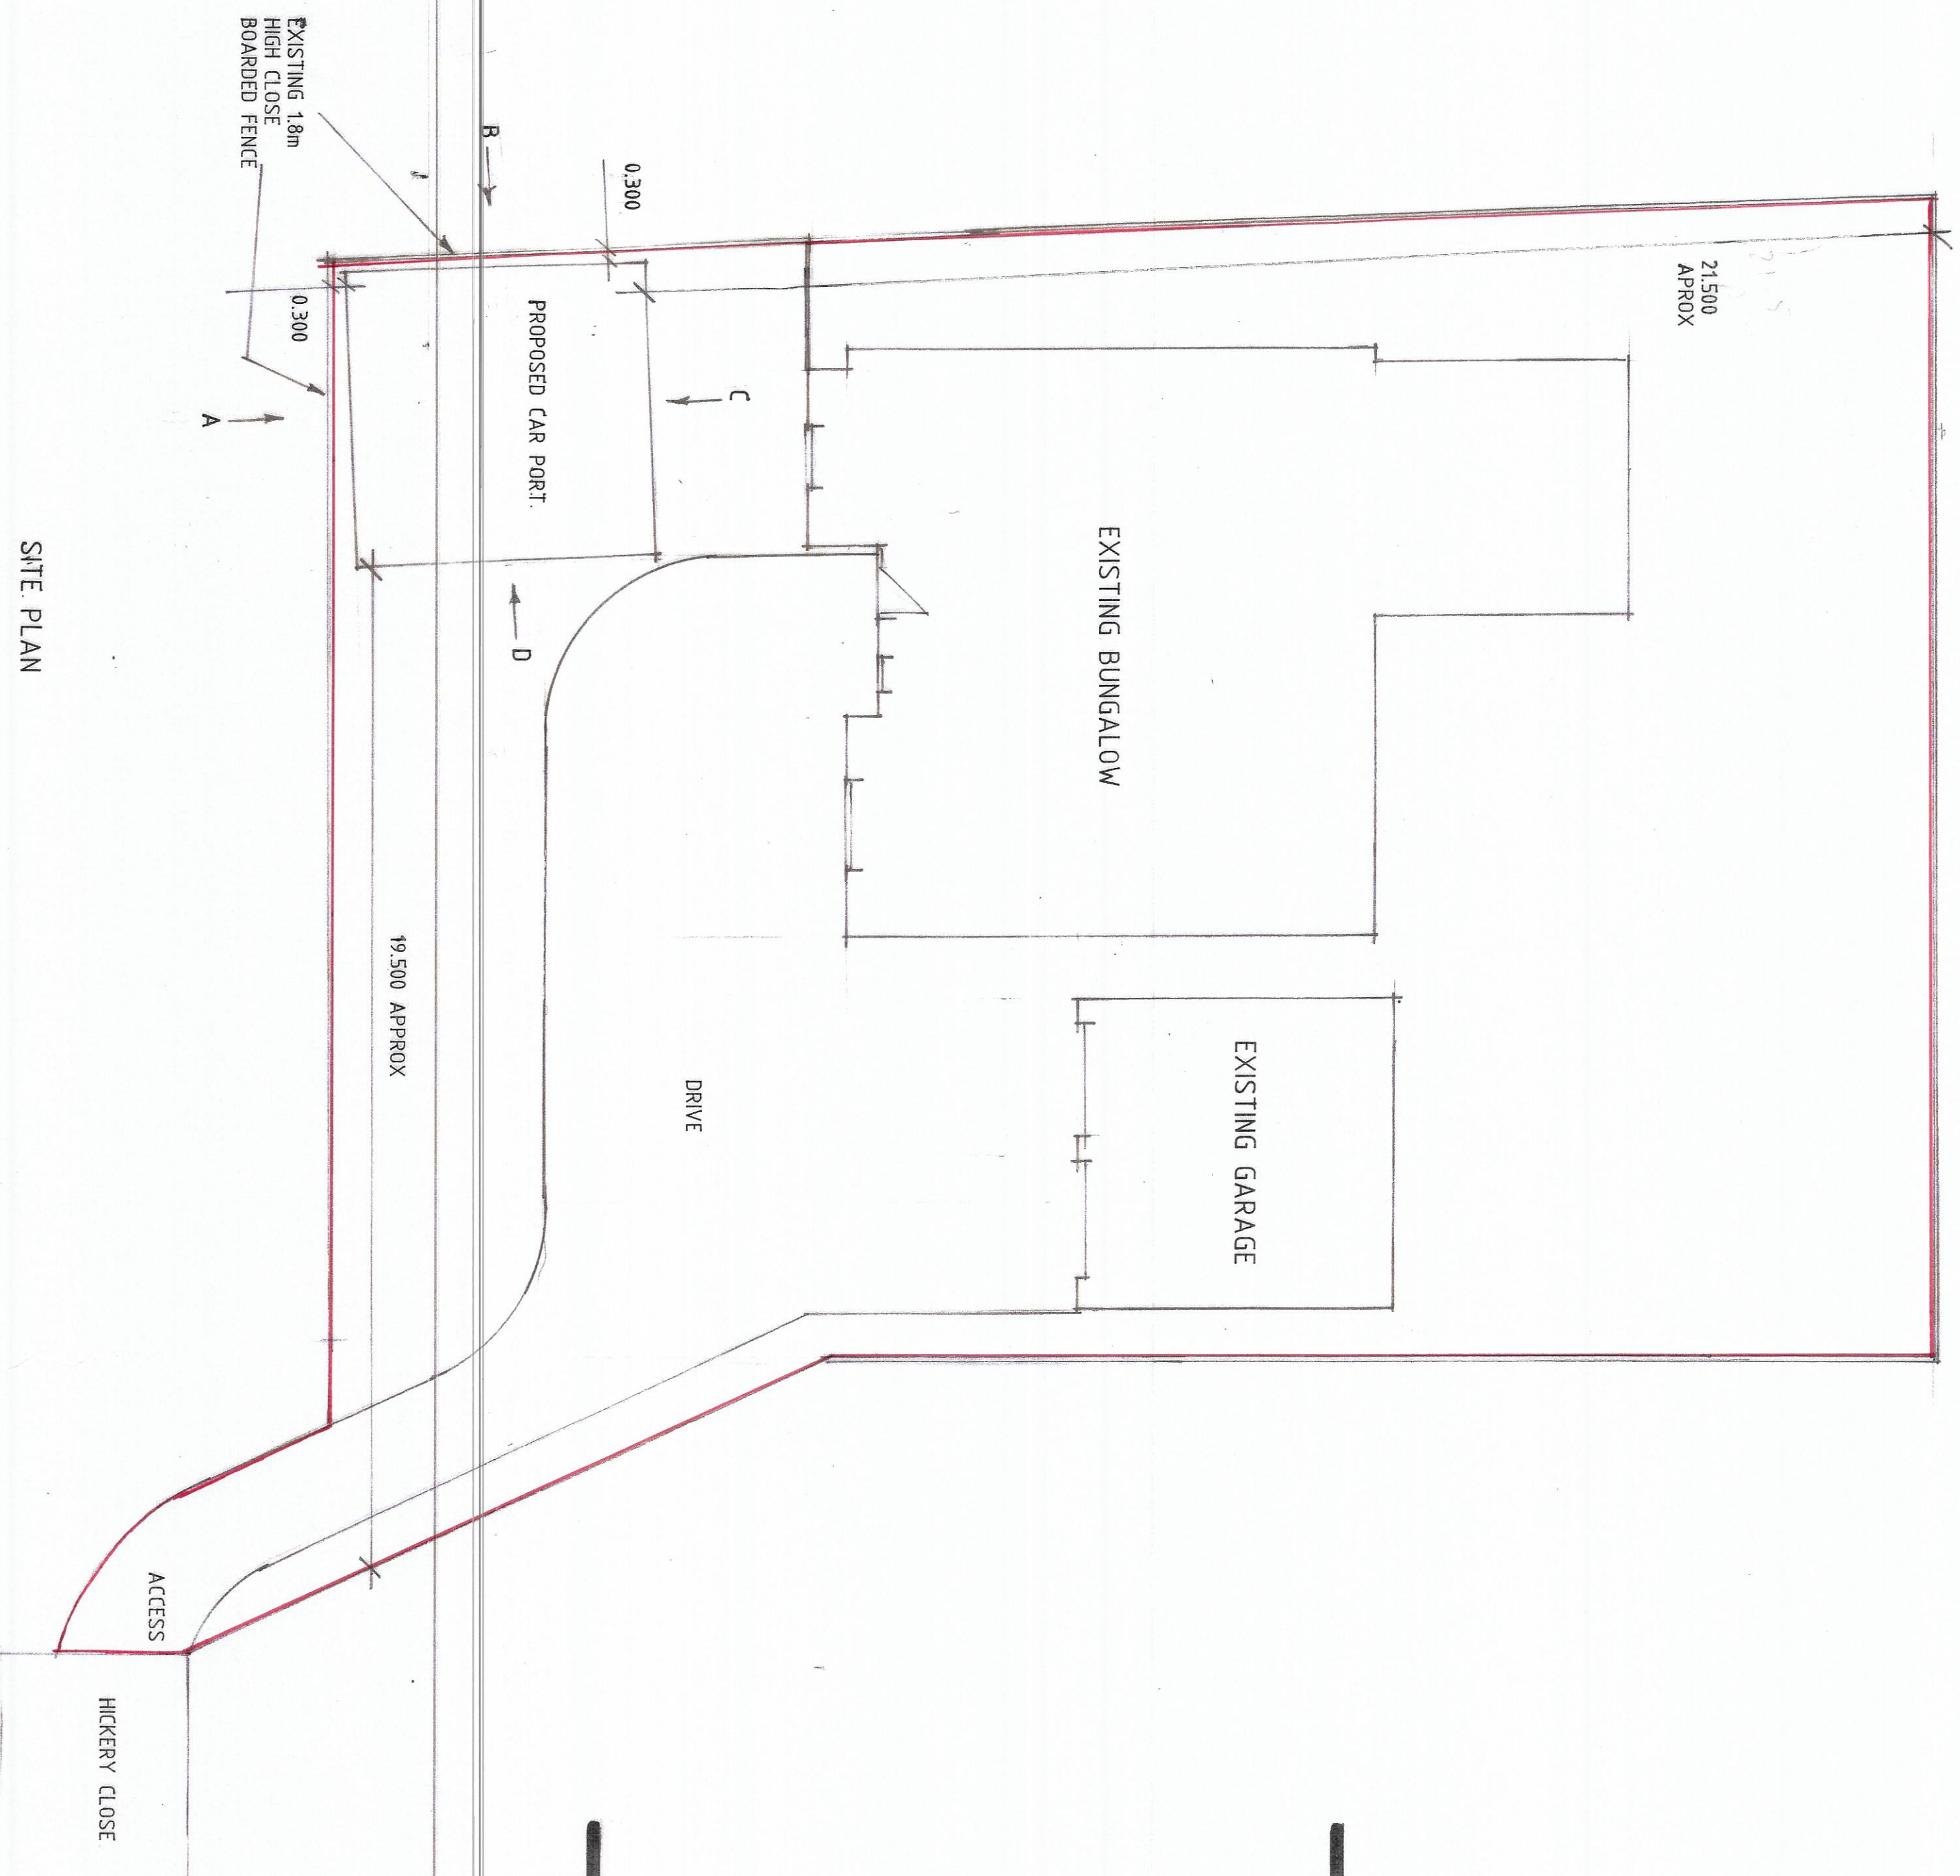

A - ALTS - 27/12/25

Status
DESIGN
CONSULTANTS IN ARCHITECTURE & PLANNING

PROPOSED CAR PORT AT
14, HICKERY CLOSE,
HOLBEACH FOR

MR. & MRS. T. OVERSON

PROPOSED CAR PORT

1:200 1:50 SD25-028/1
DEC-25 B. GILHAM

Westfield Lodge, Low Lane, Holbeach, Lincs, PE12 7PW
Tel: 01406 424343
Email: info@status-design.co.uk