

Notes

Copyright
© Robert Doughty Consultancy Limited.
All rights described in the Copyright, Designs and Patents Act 1988 have been asserted.

CDM 2015
This drawing is for illustrative purposes and/or obtaining the relevant planning permission only. It should not be used for construction and accordingly, risk identification under the Construction (Design & Management) Regulations 2015 has not been undertaken.

Rev	Description	Date
-----	-------------	------

rdc
Robert Doughty
Consultancy

32 High Street, Helpringham
Sleaford, Lincolnshire, NG34 0RA

Tel: 01529 421646
Email: admin@rdc-landplan.co.uk
Web: www.rdc-landplan.co.uk

Client
Mr G Bruce

Project
Proposed House Extension & Detached Garage,
Crossing Keepers Cottage, Whaplode Drove

Drawing
Proposed Floor Plans

Scale @ A3 1:100	Date 13/11/18
----------------------------	-------------------------


Drawn By MD	Checked By CS
-----------------------	-------------------------

Job Number 1323-1	Status PL	Purpose of Issue Planning
-----------------------------	---------------------	-------------------------------------

Drawing No. 1323-1-PL-PL01	Rev -
--------------------------------------	-----------------



Ground Floor Plan

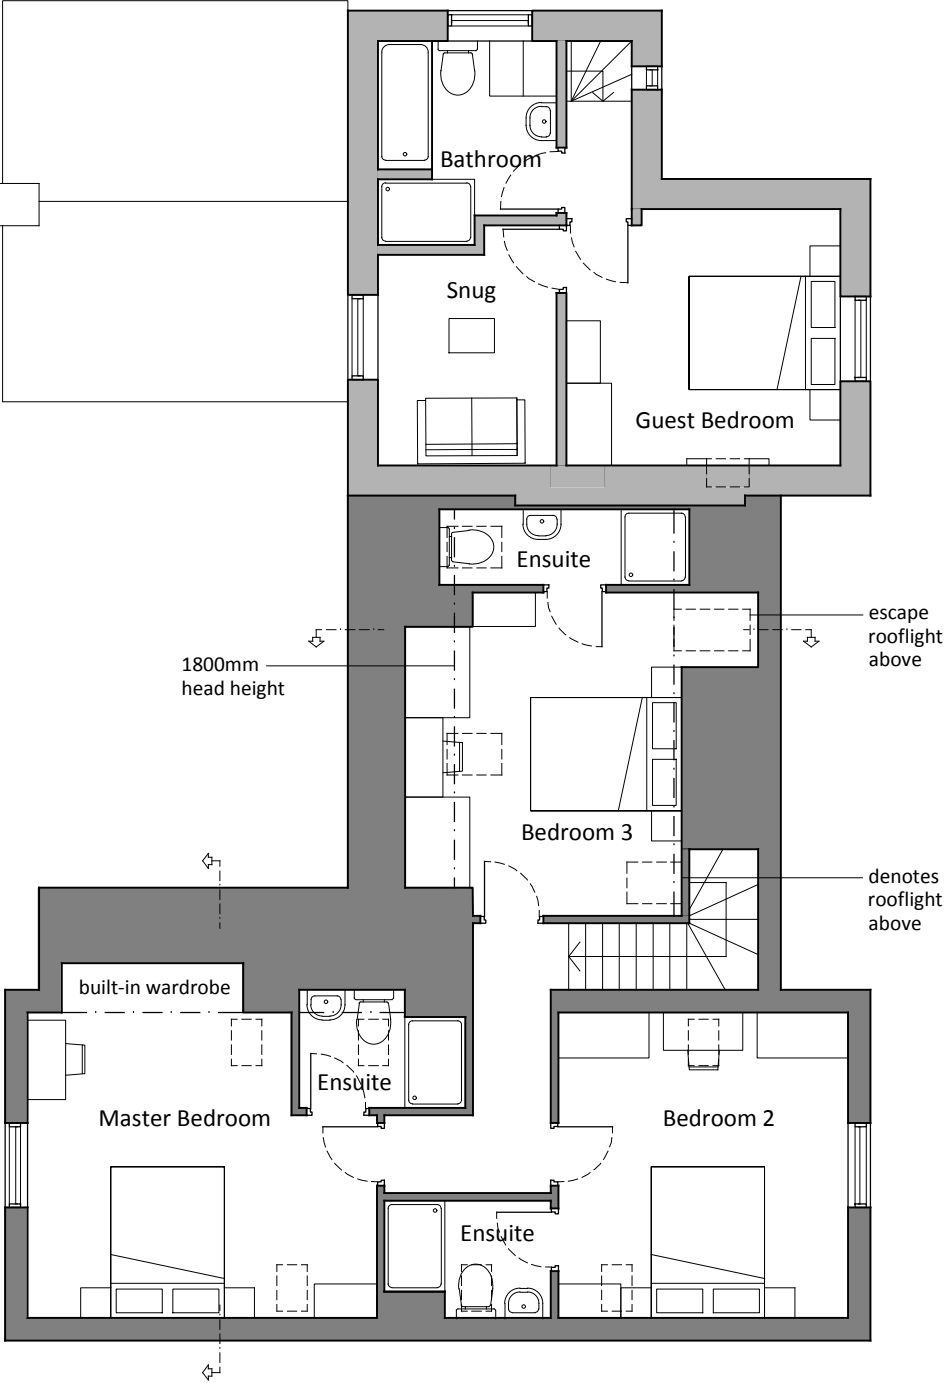

First Floor Plan