


PROPOSED CONVERSION TO DWELLING
18 PARK ROAD, HOLBEACH, LINCS. FOR NEW BUILD & RENOVATIONS

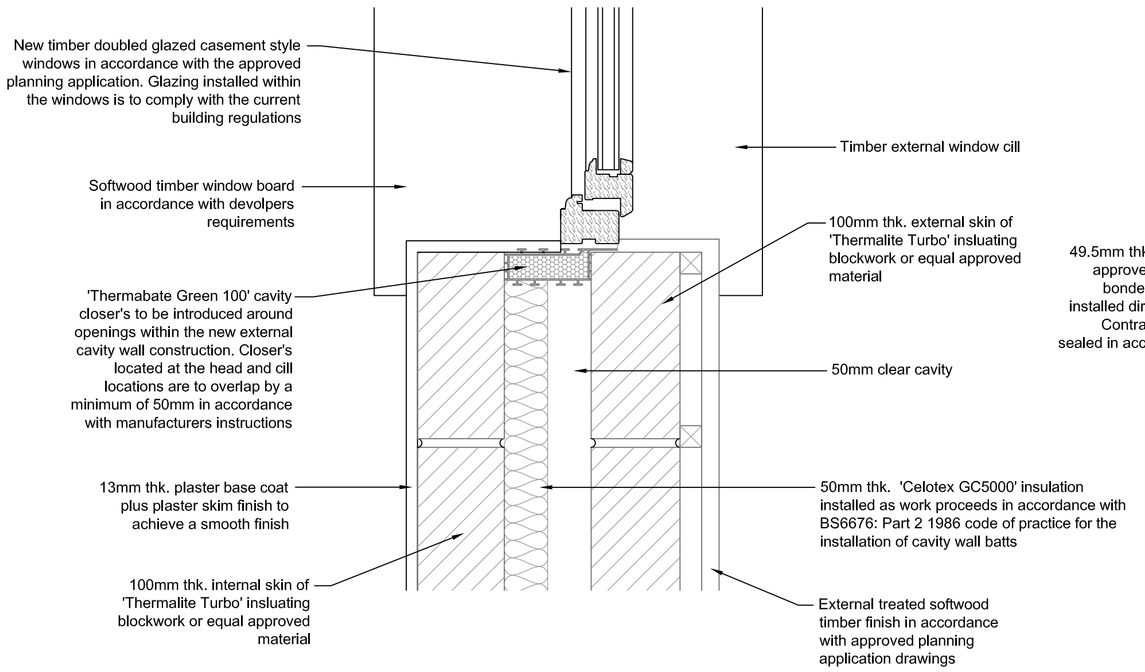

DETAIL 4 - JAMB DETAIL

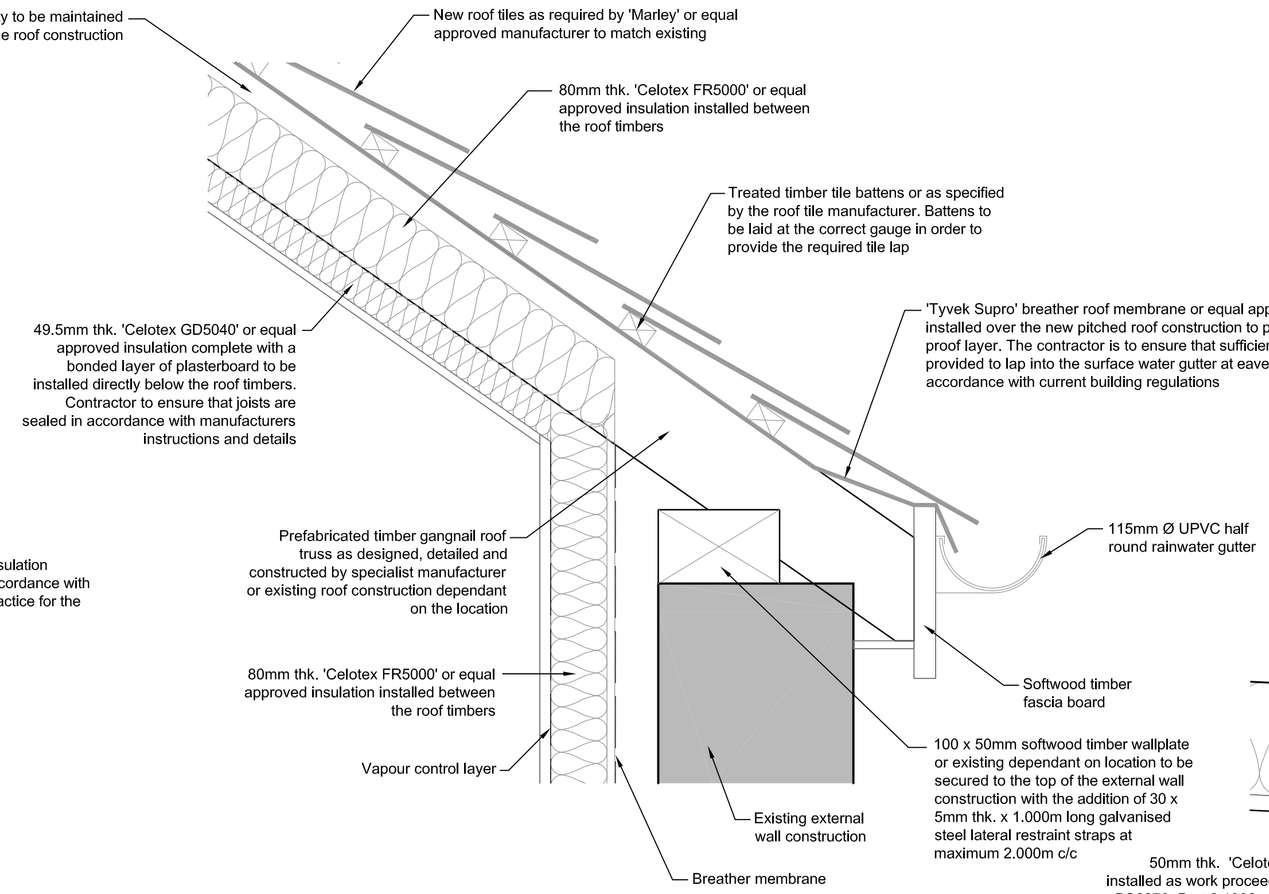


DETAIL 3 - PITCHED ROOF EAVES DETAIL

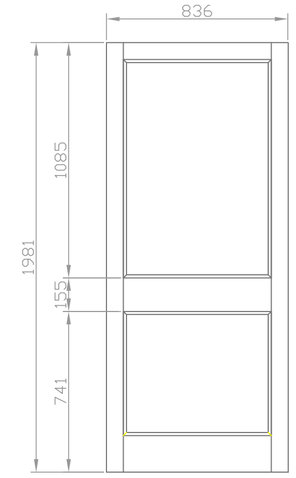


Jeld - Wen Hemlock E2XGG style door or equal approved


PROPOSED FRONT DOOR INFORMATION

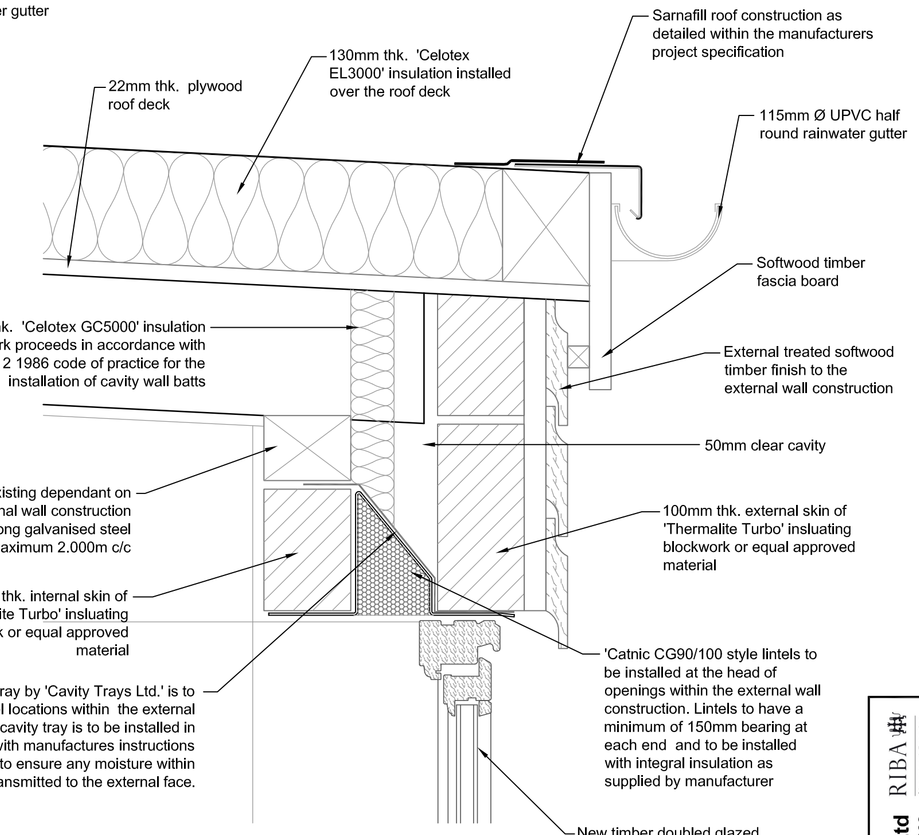

DETAIL 2 - FLAT ROOF EAVES DETAIL

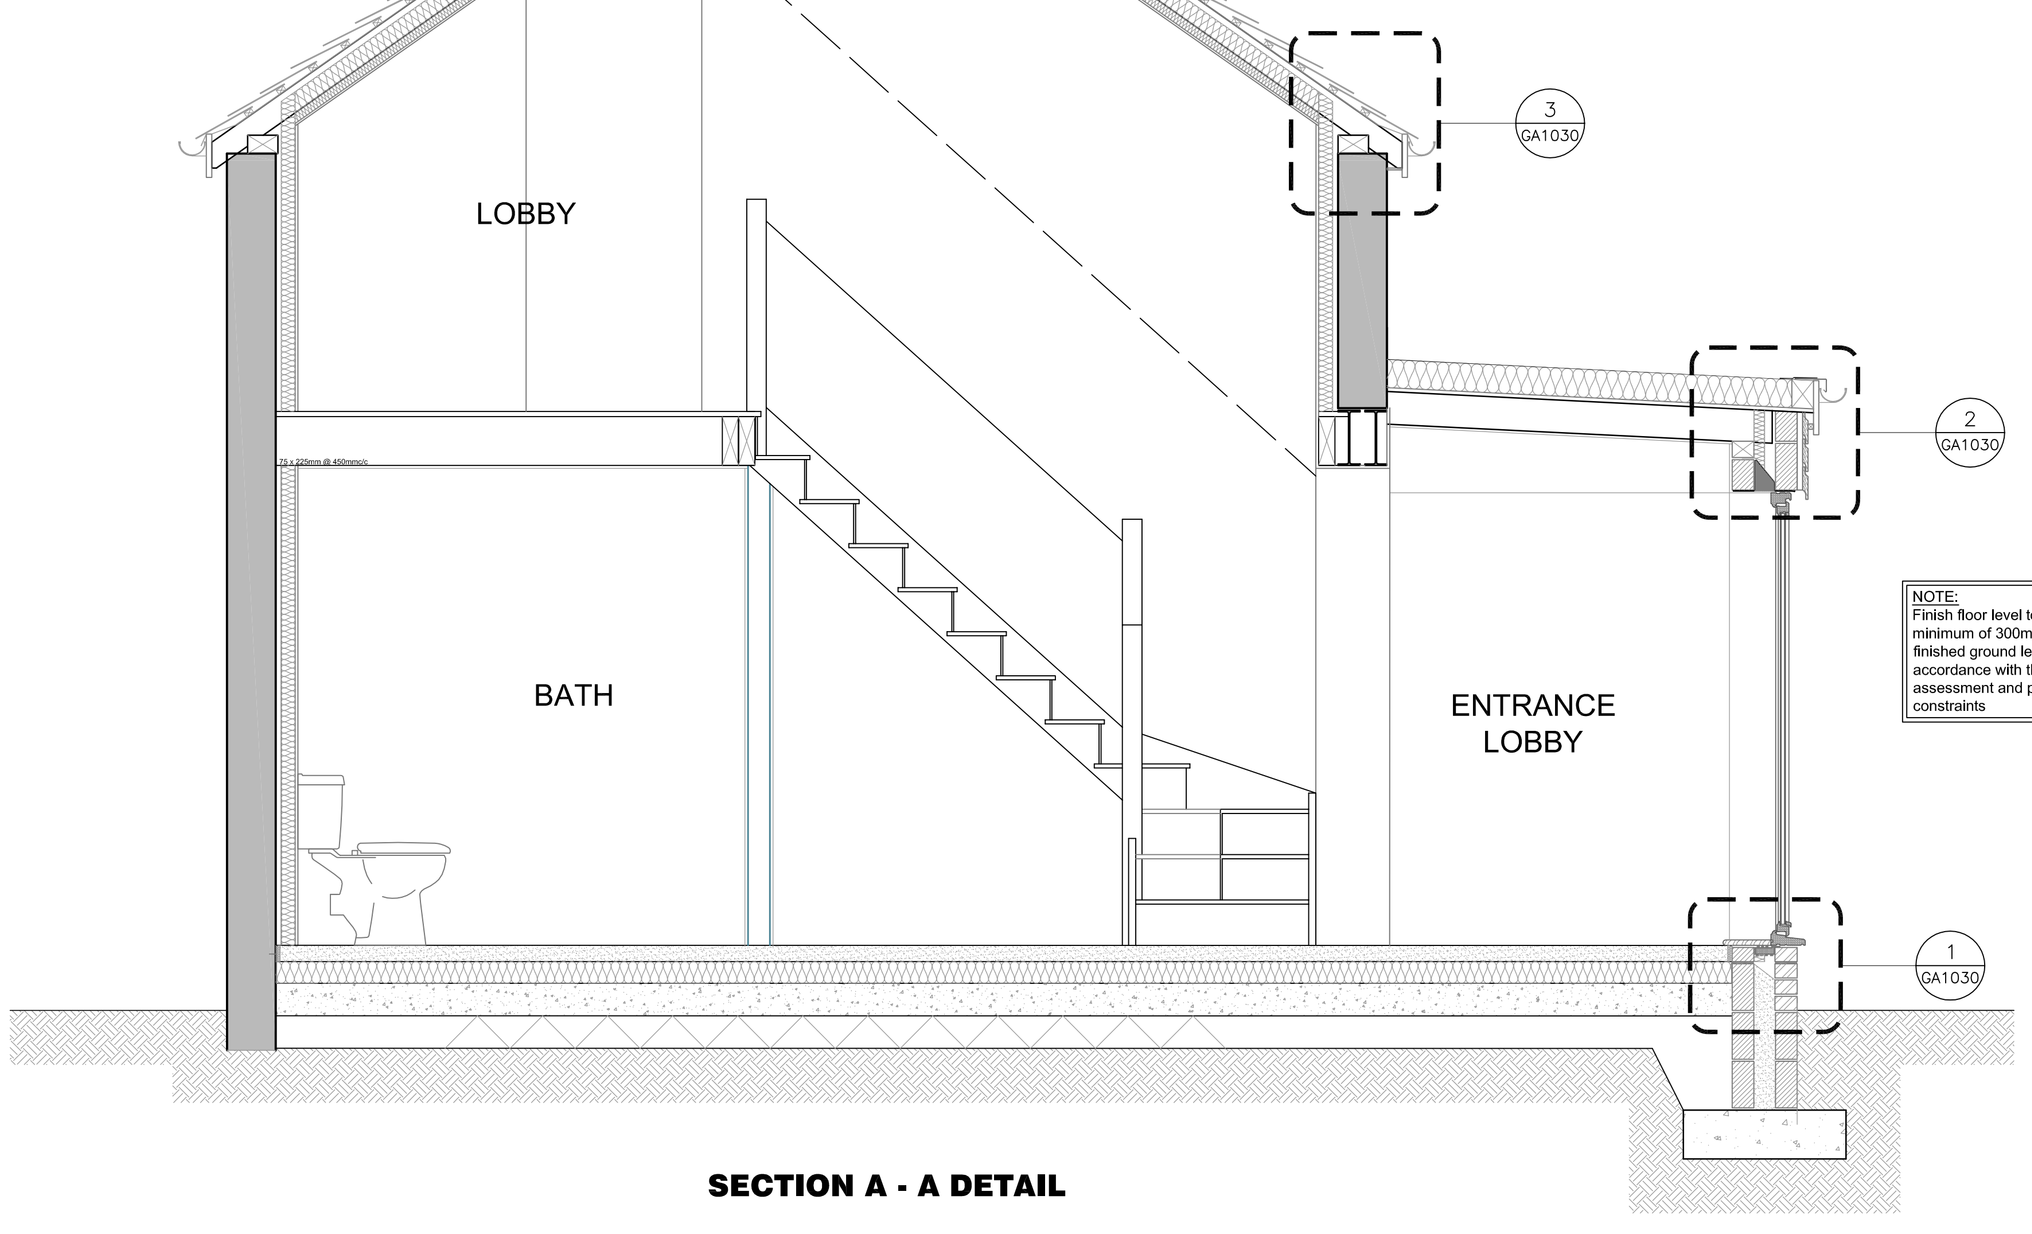

SECTION A - A DETAIL

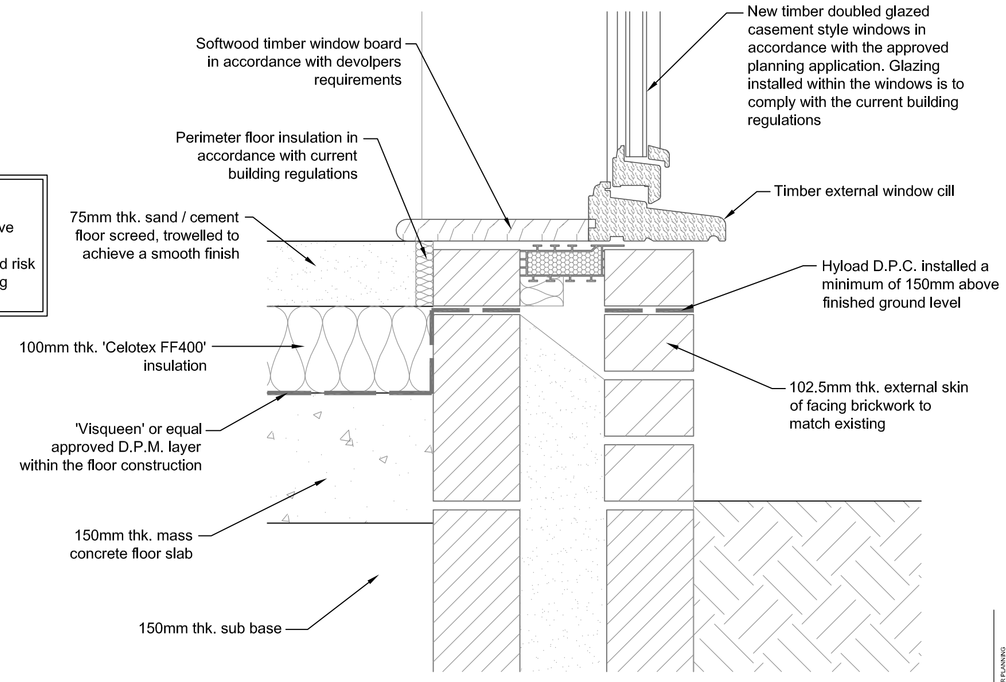

DETAIL 1 - FLOOR DETAIL

distinct DESIGNS UK Ltd
professional architectural services
RIBA Chartered Practice
Suite 45, Enterprise House, North Lynn Industrial Estate, Bergen Way, King's Lynn, Norfolk PE30 2JG
t. 01553 691 655 e. info@distinctdesigns.co.uk w. www.distinctdesigns.co.uk

TITLE: NEW BUILD & RENOVATIONS
PROPOSED CONVERSION TO FORM ONE DWELLING
ITEM: SECTION A-A AND CONSTRUCTION INFORMATION
SITE: 18 PARK ROAD, HOLBEACH, LINCS. PE12 7HE

Contractor should CHK.'s proposals from drawings based under CONSTRUCTION STATUS unless prior written consent by giftee. Should any title personnel, or those employed to carry out works on their behalf, chose alternative materials, components or specifications, or revise any figured sizing not dimensions to those specified on distinct DESIGNS UK Ltd drawings, without reference and agreement with distinct DESIGNS UK Ltd, then they do so wholly at their own risk.

REV	DATE	DESCRIPTION
A	22.1.14	EXTERNAL DOOR & WINDOW SCHEDULES ADDED FOR PLANNING APPROVAL

This drawing & the copyright of distinct DESIGNS UK Ltd. Any discrepancies must be reported immediately. Do not scale from this drawing. ONLY MODIFICATIONS to be made by Project Administrator. DRAWING NOT TO BE USED FOR CONSTRUCTIONAL MATERIAL UNTIL ISSUED.

PROJECT No: 13/436
DRAWING No: (GA)1030
REVISION: A
DRAWN: S.B.L. | CHKD: S.B.L. | SCALE: 1:1, 1:50, 1:20 | DATE: 22.1.14
STATUS: PRELIMINARY