



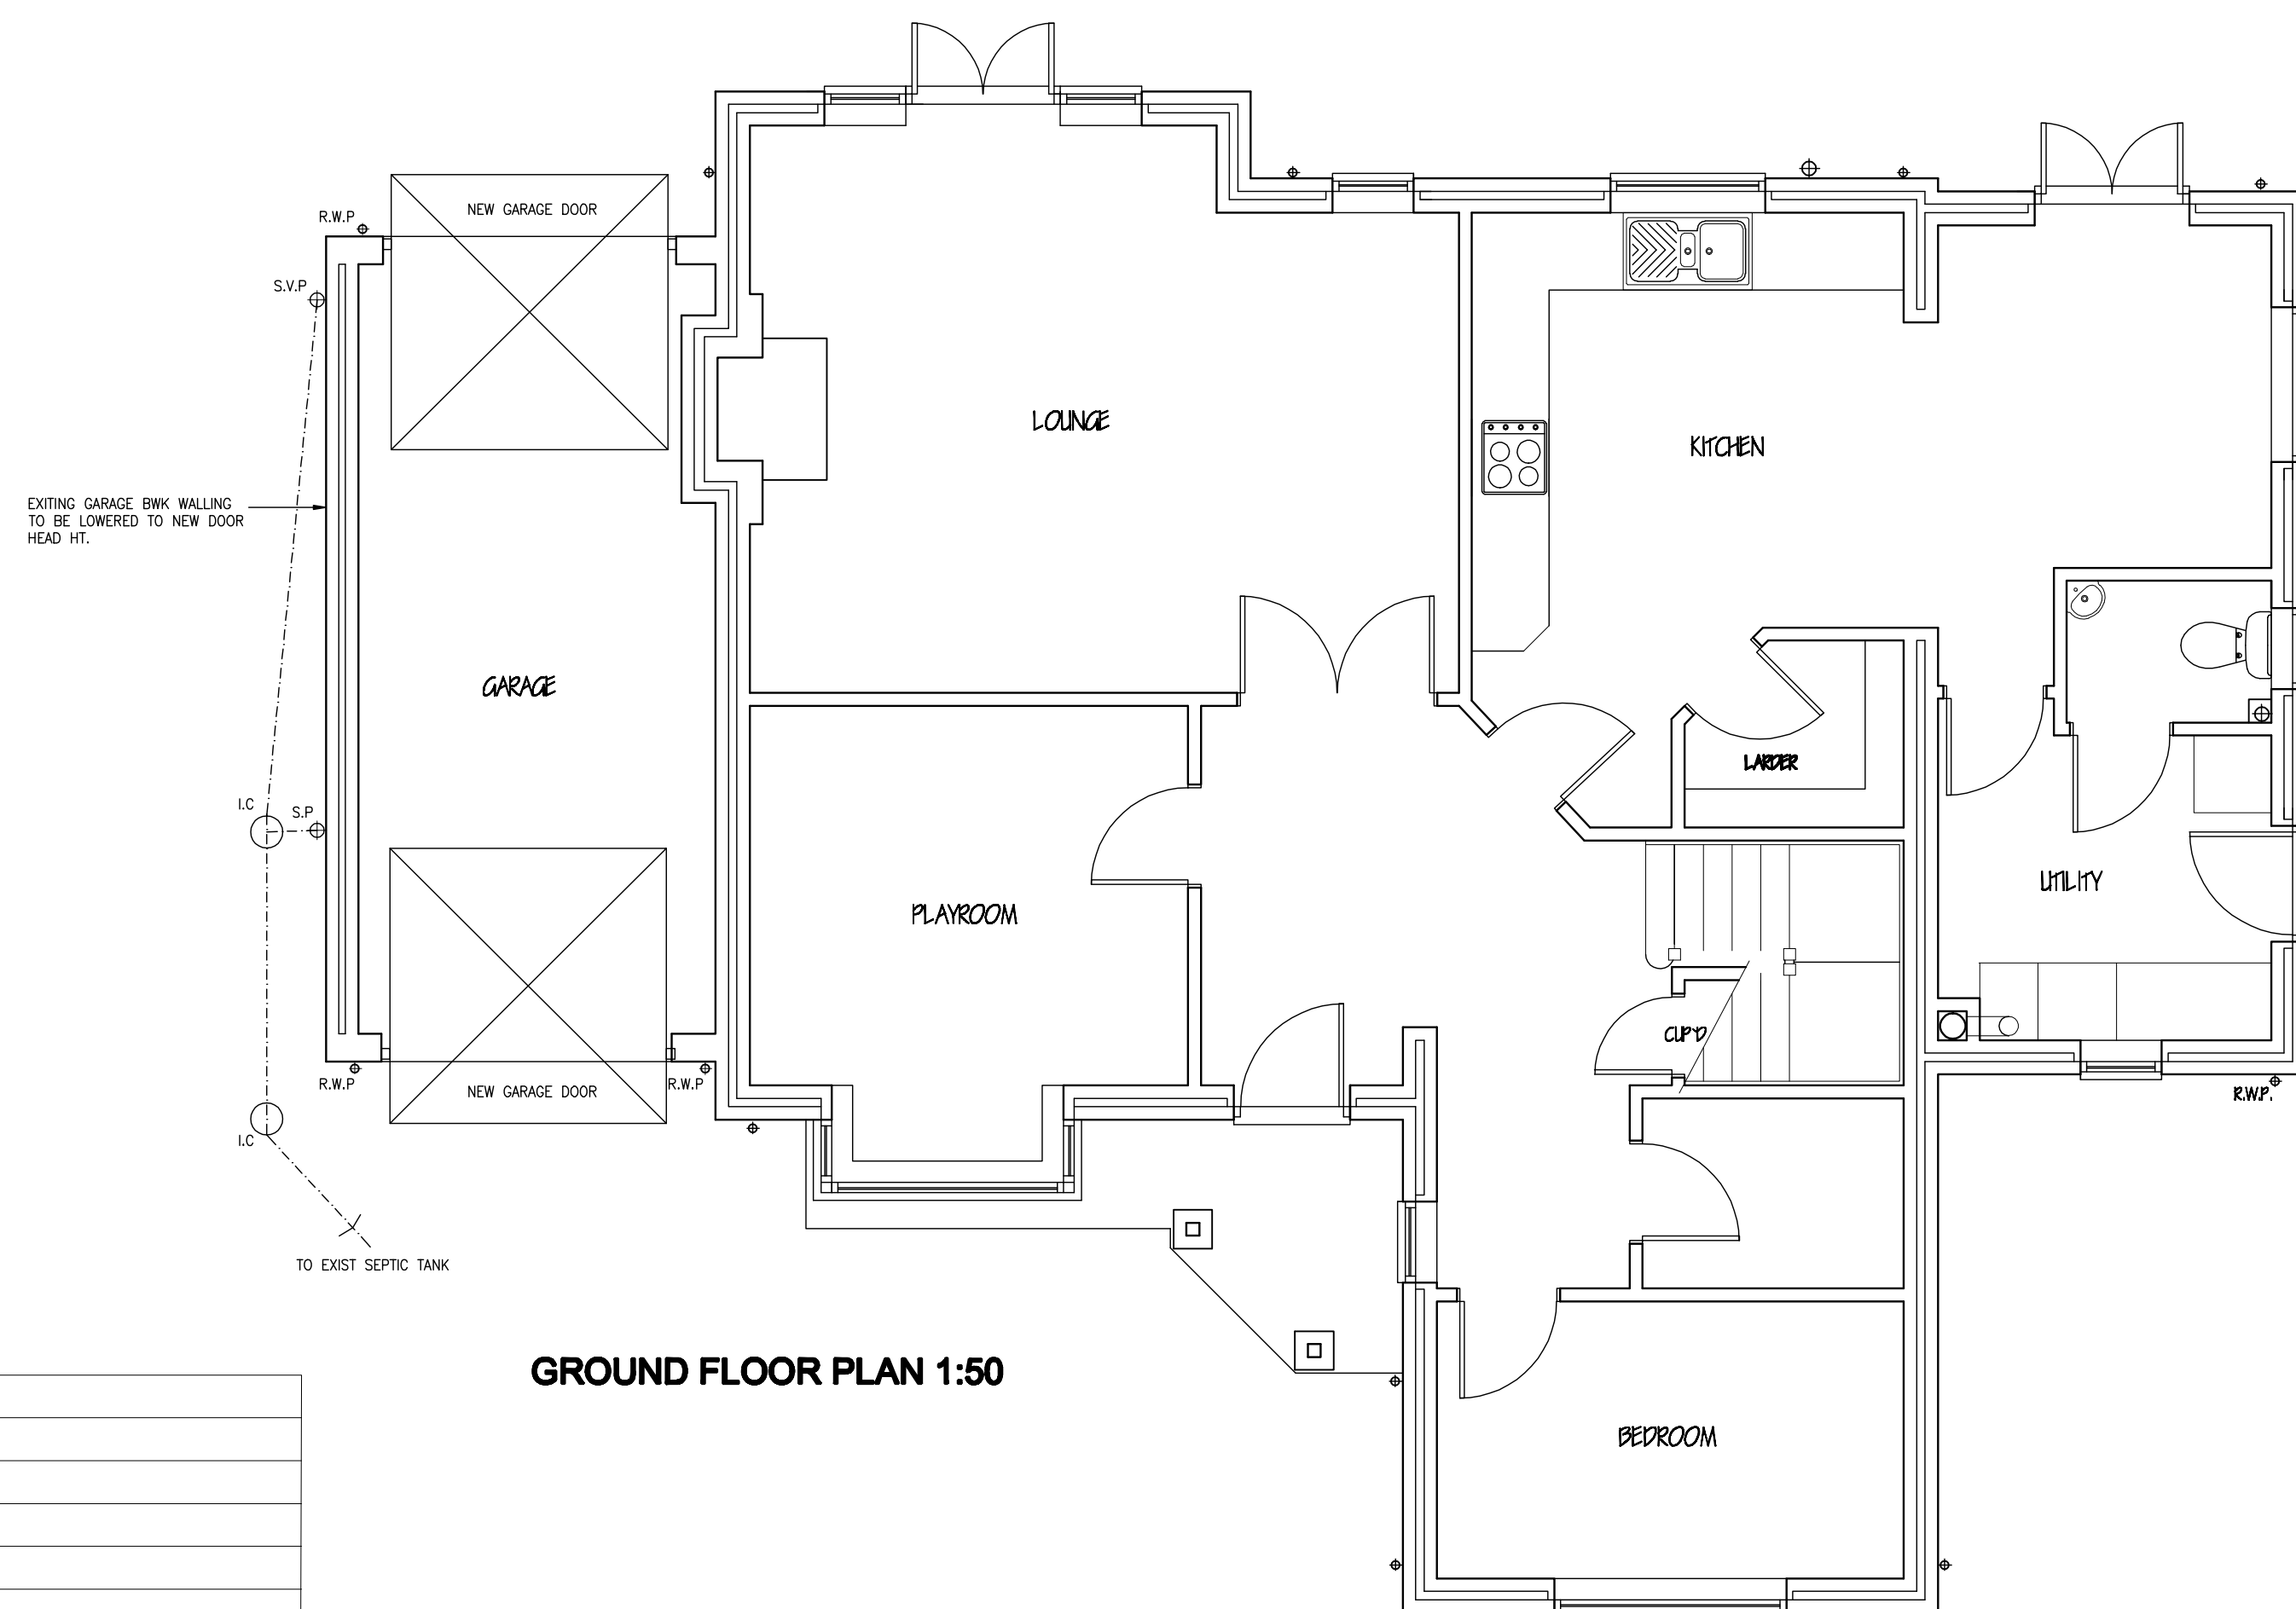

REVISIONS	

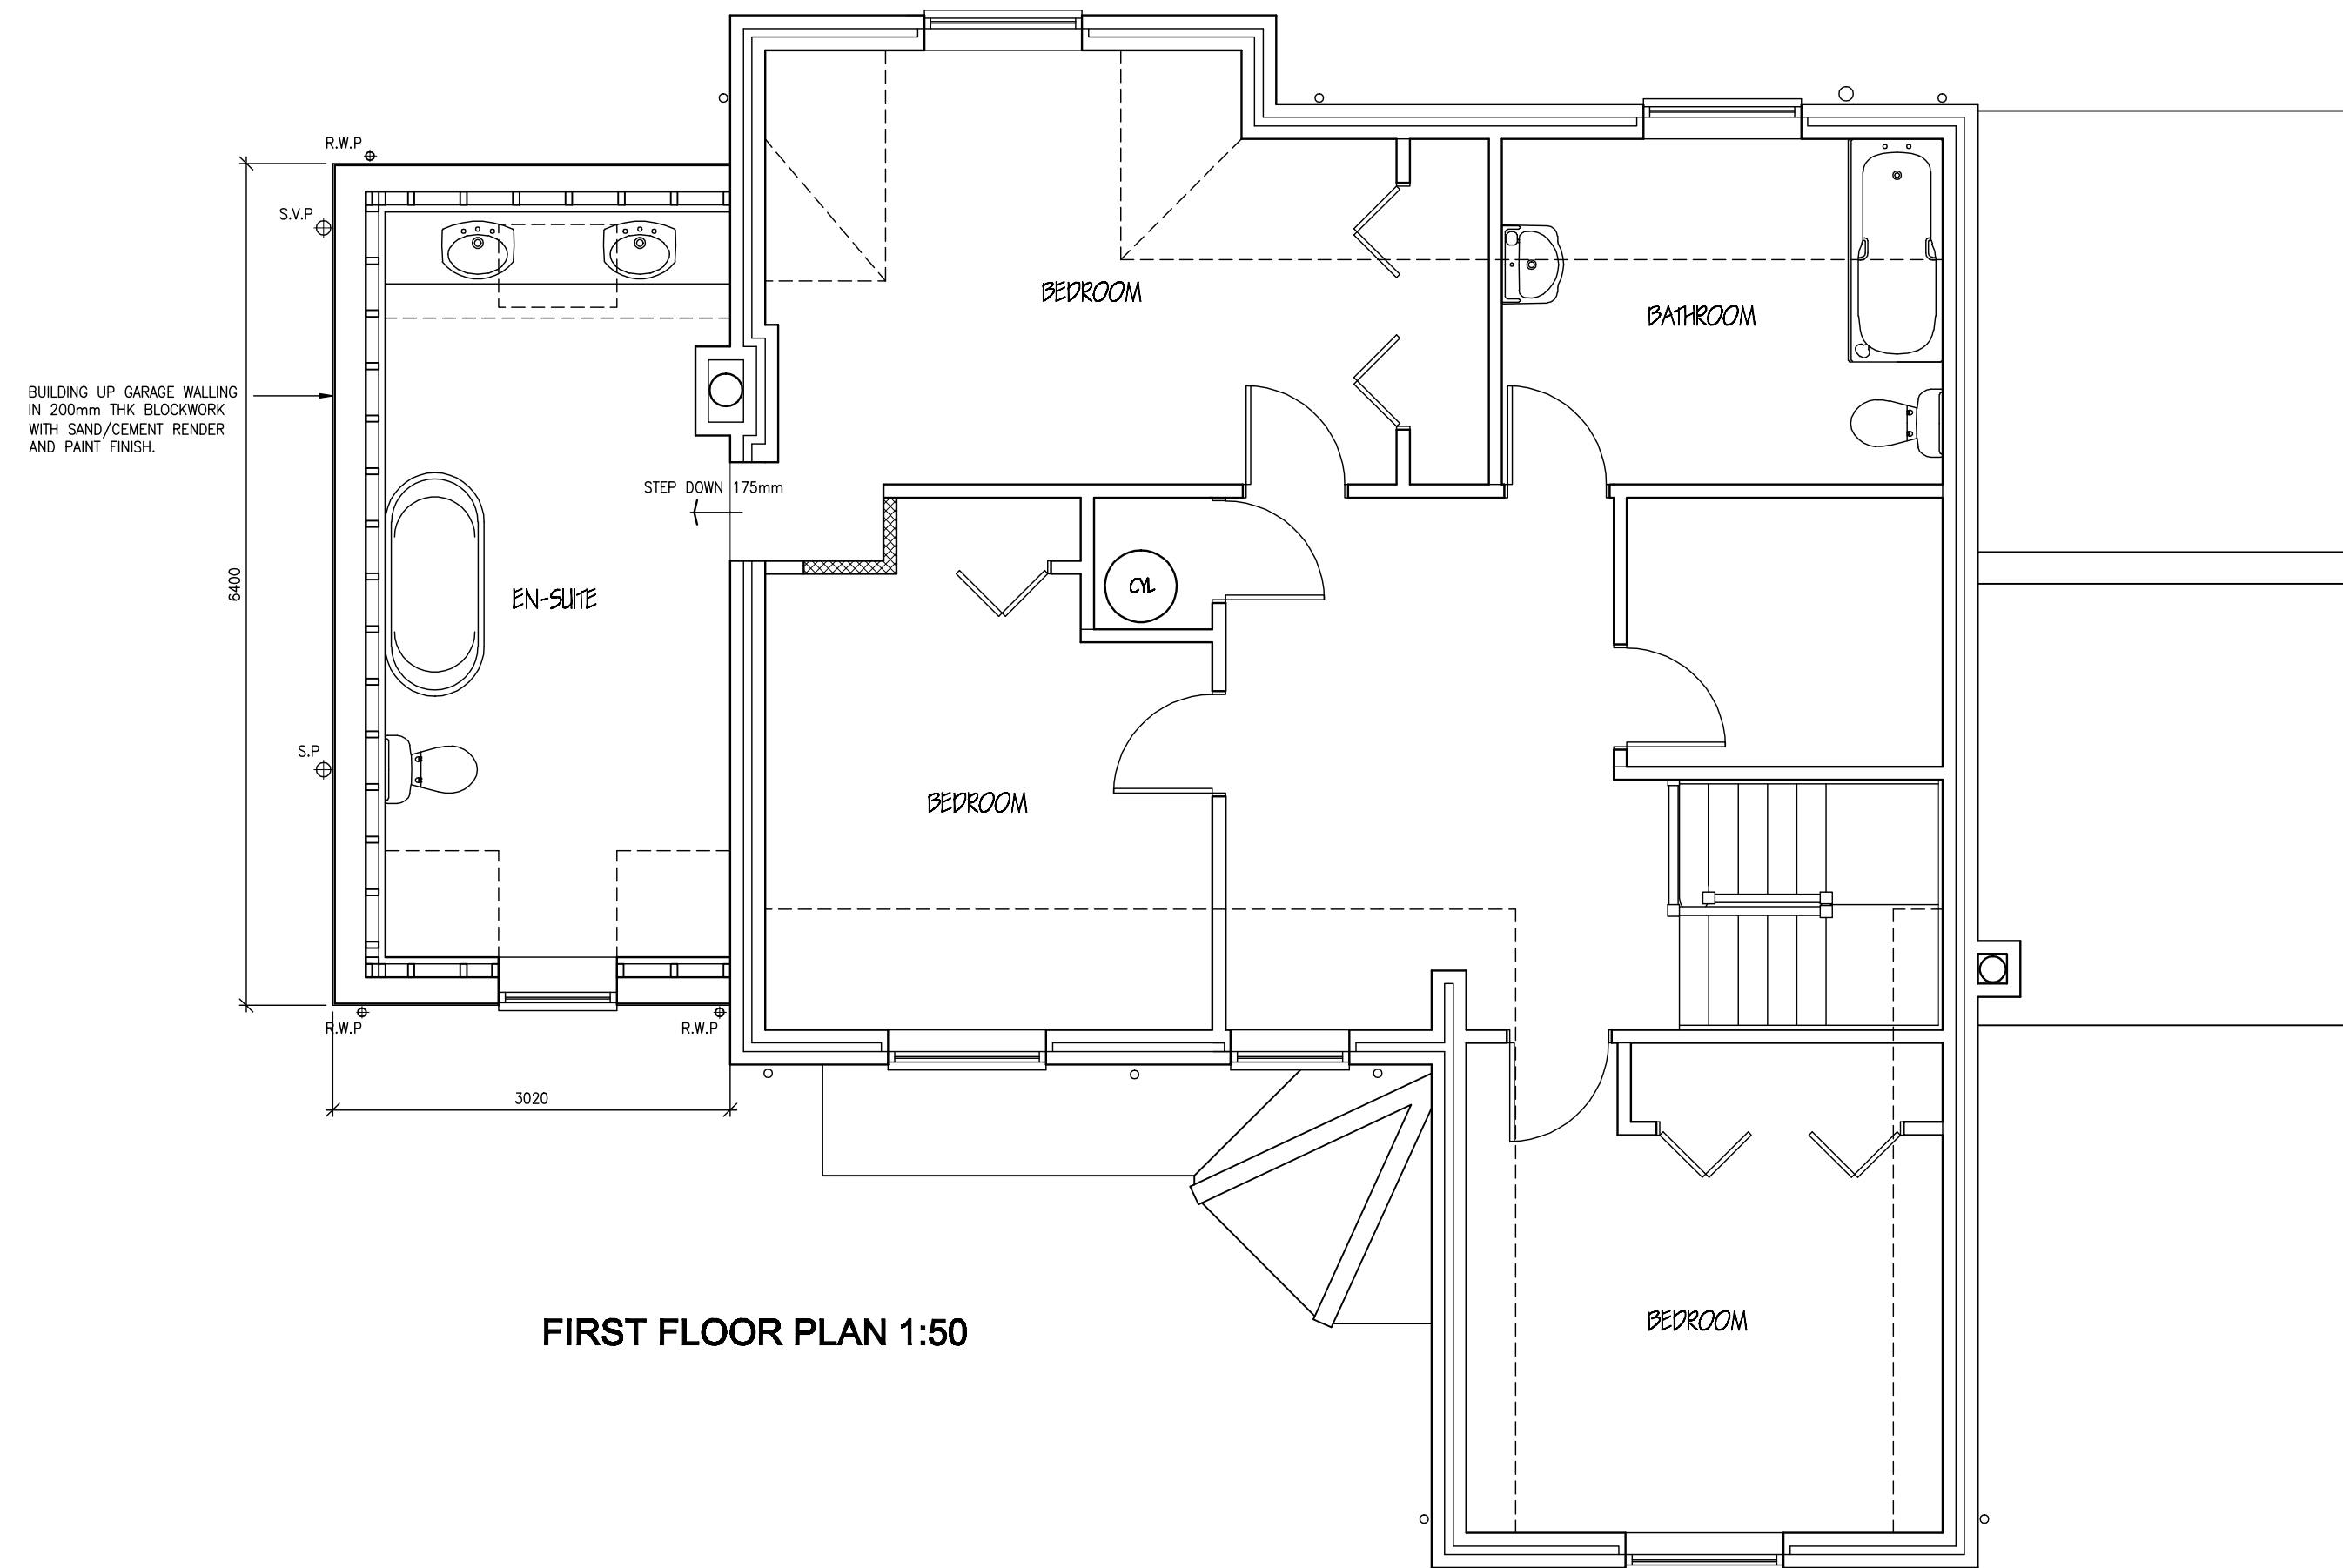