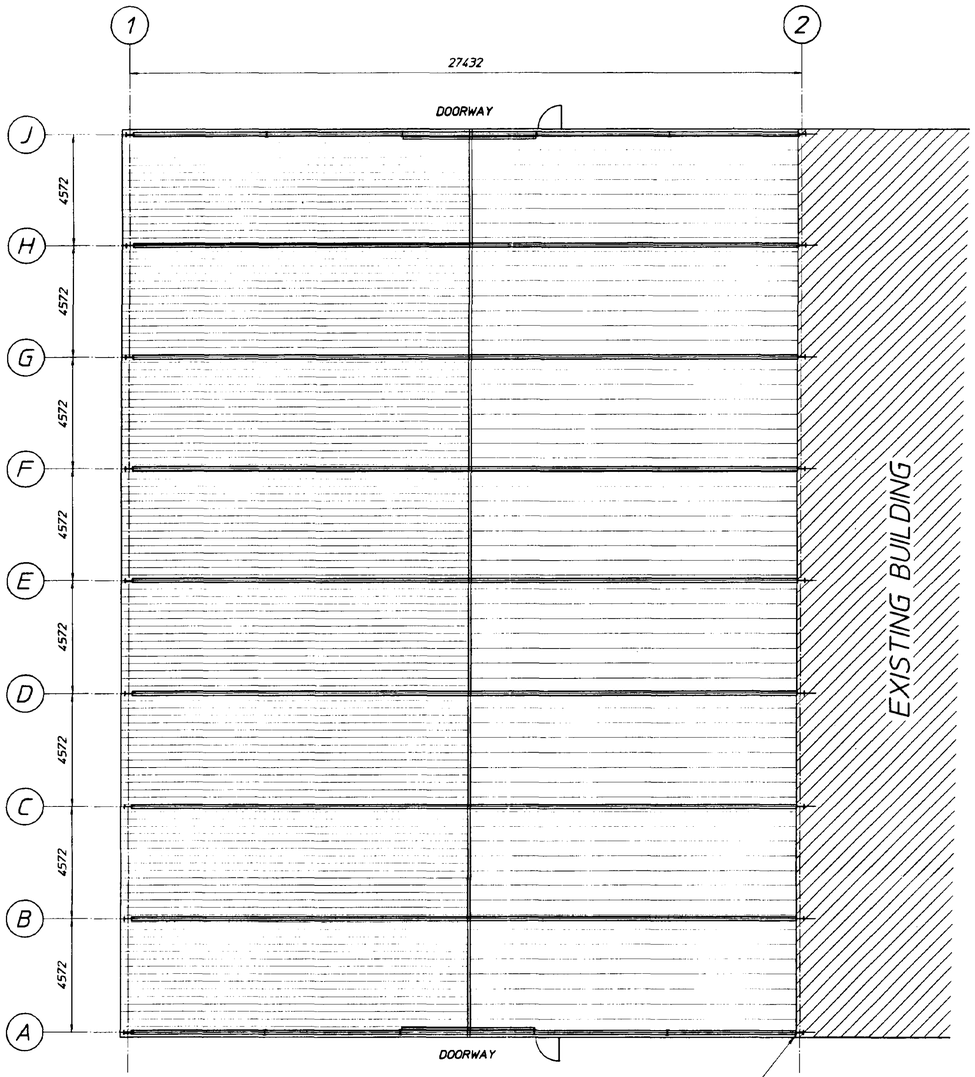


ROOF PLAN.

EXISTING FOUNDATIONS

THE EXISTING FOUNDATION DETAILS ARE NOT KNOWN TO OURSELVES.IT IS ASSUMED THAT ANY CHECKS ON THE ADEQUACY OF THESE FOUNDATIONS WILL NEED TO BE ACTIONED BEFORE CONSTRUCTION OF THE PROPOSED NEW BUILDING.

ROOF CLADDING (INSULATED)

PLASTIC COATED GALV. STEEL WEATHERING SHEETS COLOUR : GOOSEWING GREY 10.A.05. ALL LAPS SEALED IN MASTIC.83THK. FIBREGLASS INSULATION LAID BETWEEN A SUPPORT BAR SYSTEM ON GALV. WHITE ENAMEL COATED STEEL LINER PANEL TO GIVE A U-VALUE OF 0.45W/m2oC FIXED IN AN OVER PURLIN POSITION & C/W ALL NECESSARY MATCHING FLASHINGS,FILLERS & FIXINGS.

VERTICAL CLADDING (SINGLE SKIN)

PLASTIC COATED GALV. STEEL WEATHERING SHEETS COLOUR : OLIVE GREEN 12.B.27.FIXED IN AN OVER RAIL POSITION & C/W ALL NECESSARY MATCHING FLASHINGS & FIXINGS. TO LAP DOWN TO FFL TO ALL ELEVATIONS, LEAVING OUT ONLY FOR DOORWAYS.


NO ROOFLIGHTS/SIDELIGHTS

PERSONNEL/FIRE EXIT DOORS


PROVIDE FIRE EXIT SIGN ABOVE & PANIC BARS/LATCH C/W PUSH BAR TO OPEN SIGN.TO OPEN ONTO MIN. 1000MM SQ. CONC. APRON.

RAINWATER GOODS


PRE-GALVANISED STEEL VALLEY GUTTER C/W RWPS TO FFL TO GRID LINE 2.EXTERNAL COLOUR COATED STEEL BOX GUTTER C/W SQ. COLOUR COATED STEEL RWP'S TO FFL TO GRID LINE 1.

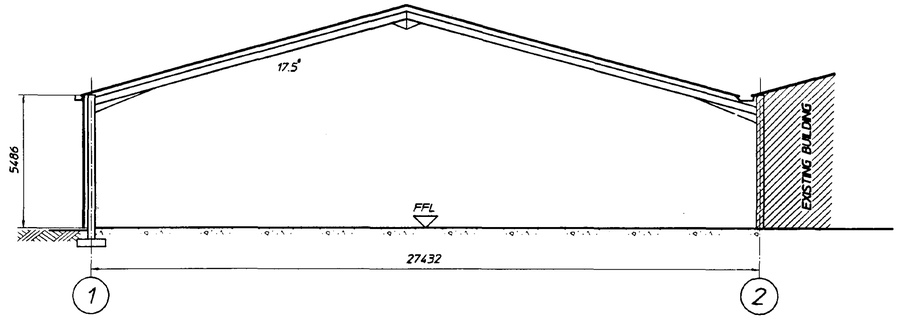


SECTION THRO. PORTAL FRAME.

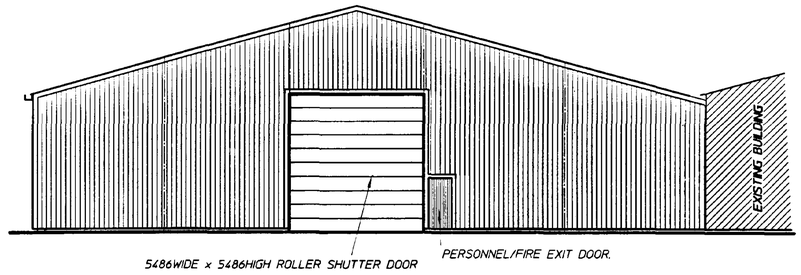

ELEVATION ON GRID LINE A

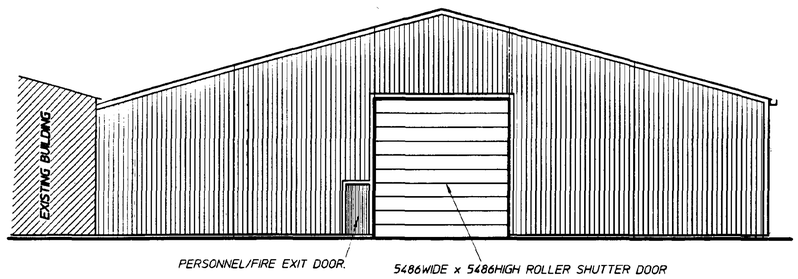

ELEVATION ON GRID LINE J

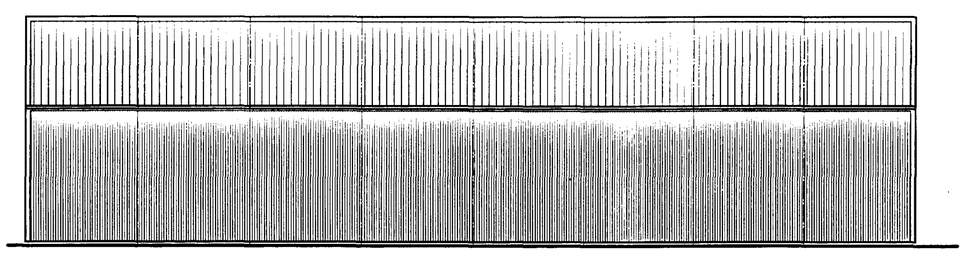

ELEVATION ON GRID LINE 1

THIS IS NOT A WORKING DRAWING.DESIGN & SPECIFICATION CHECKS MUST BE CARRIED OUT BY THE CLIENT WITH HIS CONTRACTOR BEFORE ANY PART OF THE WORK IS COMMENCED.TO ENSURE THE CLIENTS REQUIREMENTS ARE SATISFIED.

DETERMINED PLAN

SOUTH HOLLAND DC
HOUSING & PLANNING
14 JAN 1999
Ref: 0028/99

DRG No. 1796/1

D.A.GREEN & SONS LTD.
WHAPLODE, SPALDING,
LINCS, PE12 6TL.
Tel: 01406 370585.
Fax: 01406 370766.

GENERAL NOTES.

~~ALL WELDS 6mm CONT. FILLET WELD UNO.~~

~~ALL NOTCHES TO HAVE 10mm RADIUS.~~

~~ALL BEAMS INDICATED TOP MARK TOP.~~

REVISIONS	BY	DATE

DRAWING ISSUED TO

F	W	SP	A	AP	T	SM	CR
SC	LP	RC	CM	SO	ST	B	

~~S/BLAST~~	-	
~~PAINT~~	-	
~~REPAINT~~	-	
SCALE	- 1/125	
DRAWN	- MJW	4/1/99
CHKD	- MW	11/1/99

PROJECT

HAY FARMING LTD.

SITE LUNDYS FARM,
HOLBEACH ST. MARKS,
SPALDING, -
LINCS.

DETAILS

GENERAL PURPOSE AGRICULTURAL BUILDING

GREEN
STRUCTURAL

DRG No. 1796/1