


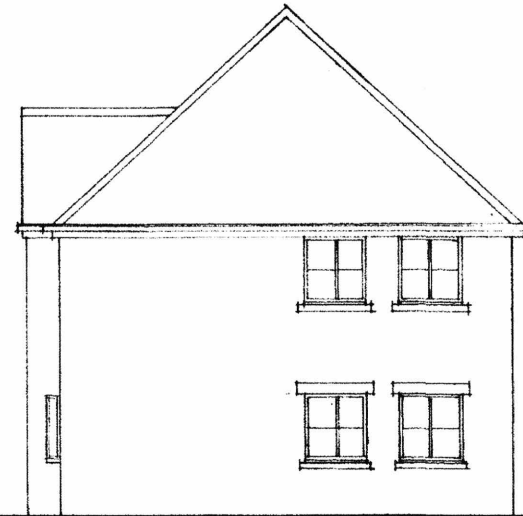


west elevation




south elevation




north elev

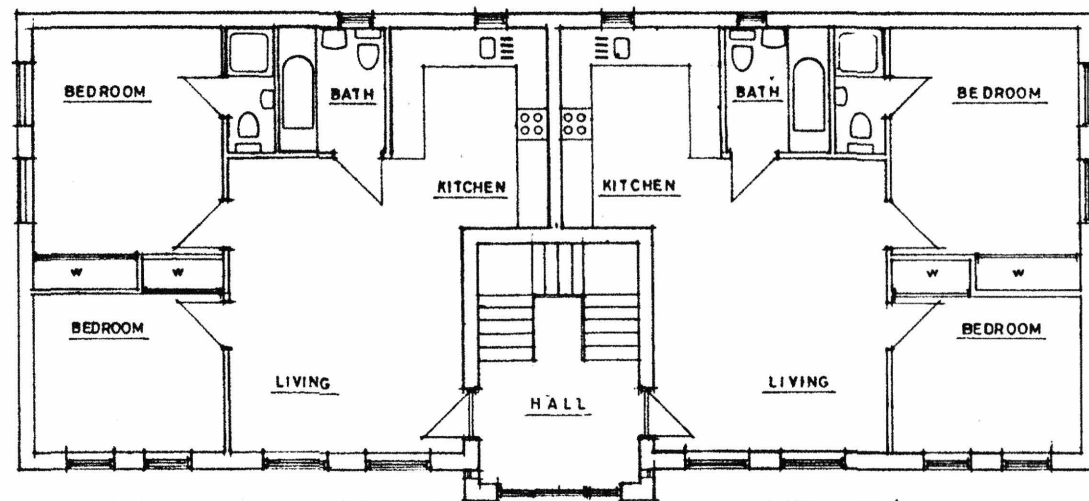

First Floor Plan

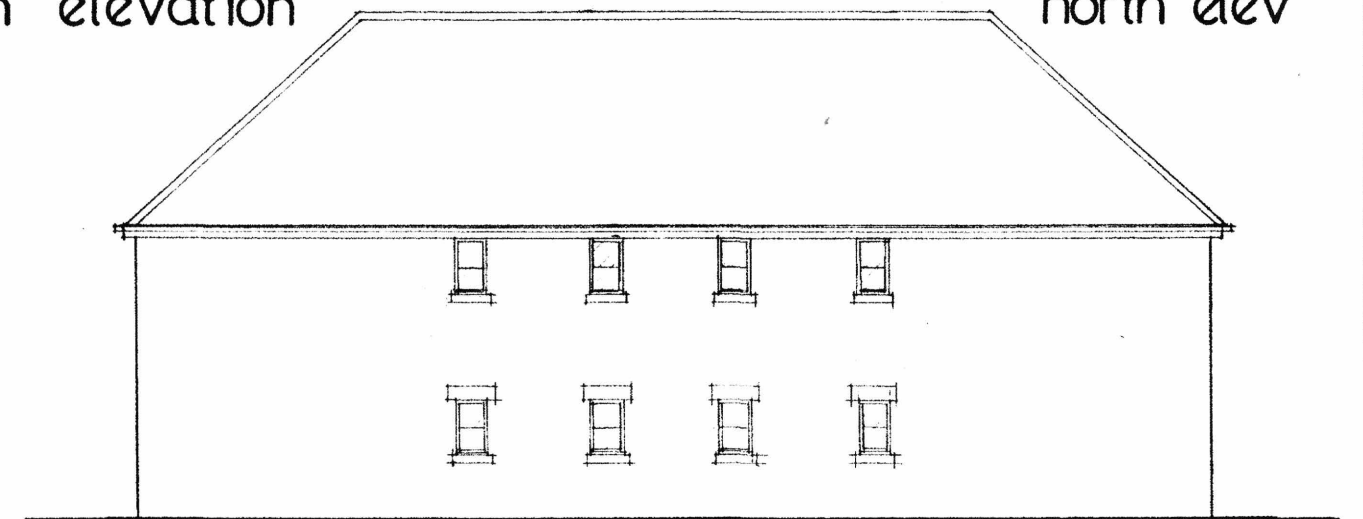

east elevation

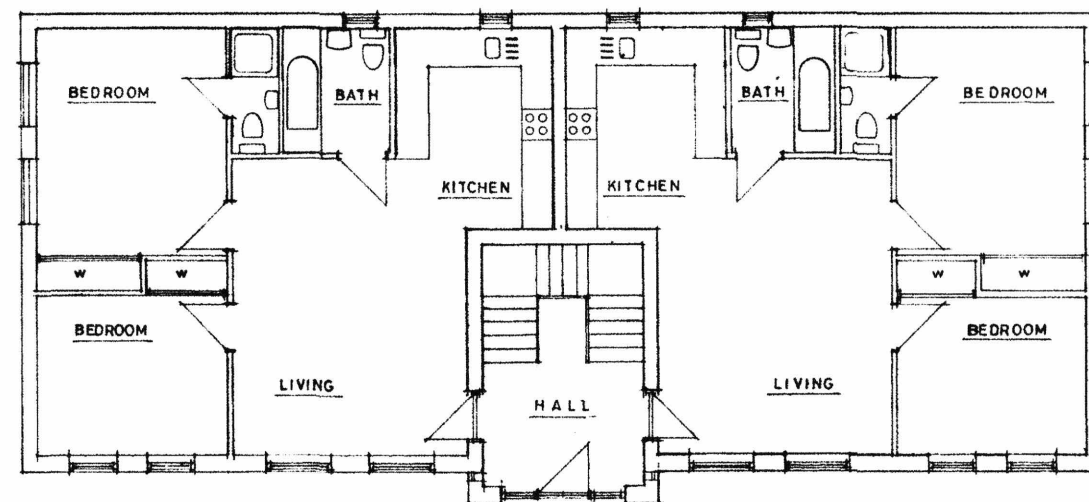

Ground Floor Plan

**Proposed Dwellings
Paddock Lane
Holbeach Bank
Holbeach**

2 Bed Apartment Design Plans

Scale 1:100

H A Architectural Services