



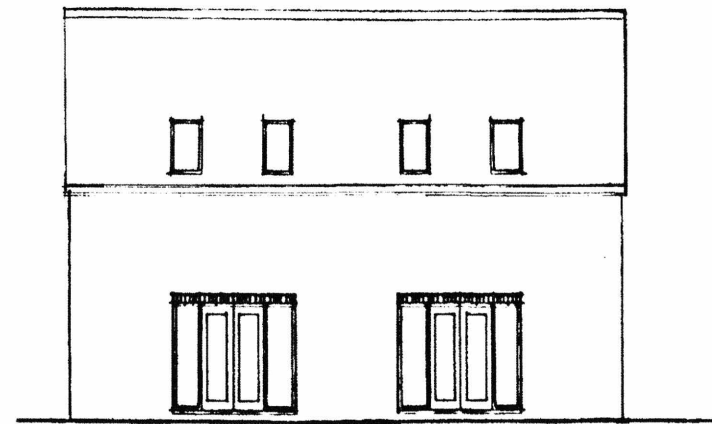



West Elevation



East Elevation

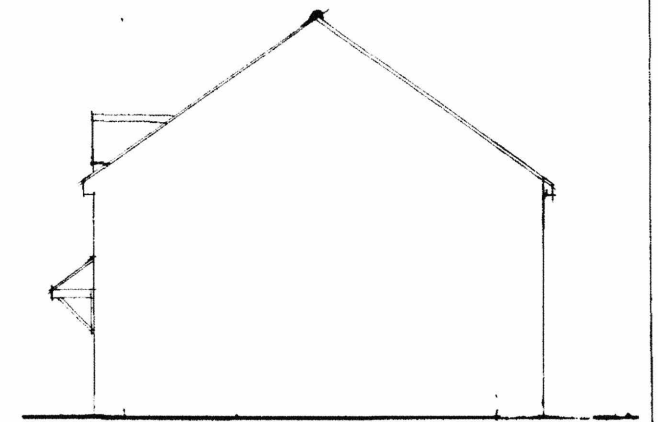

North Elevation
South Elevation(handed)

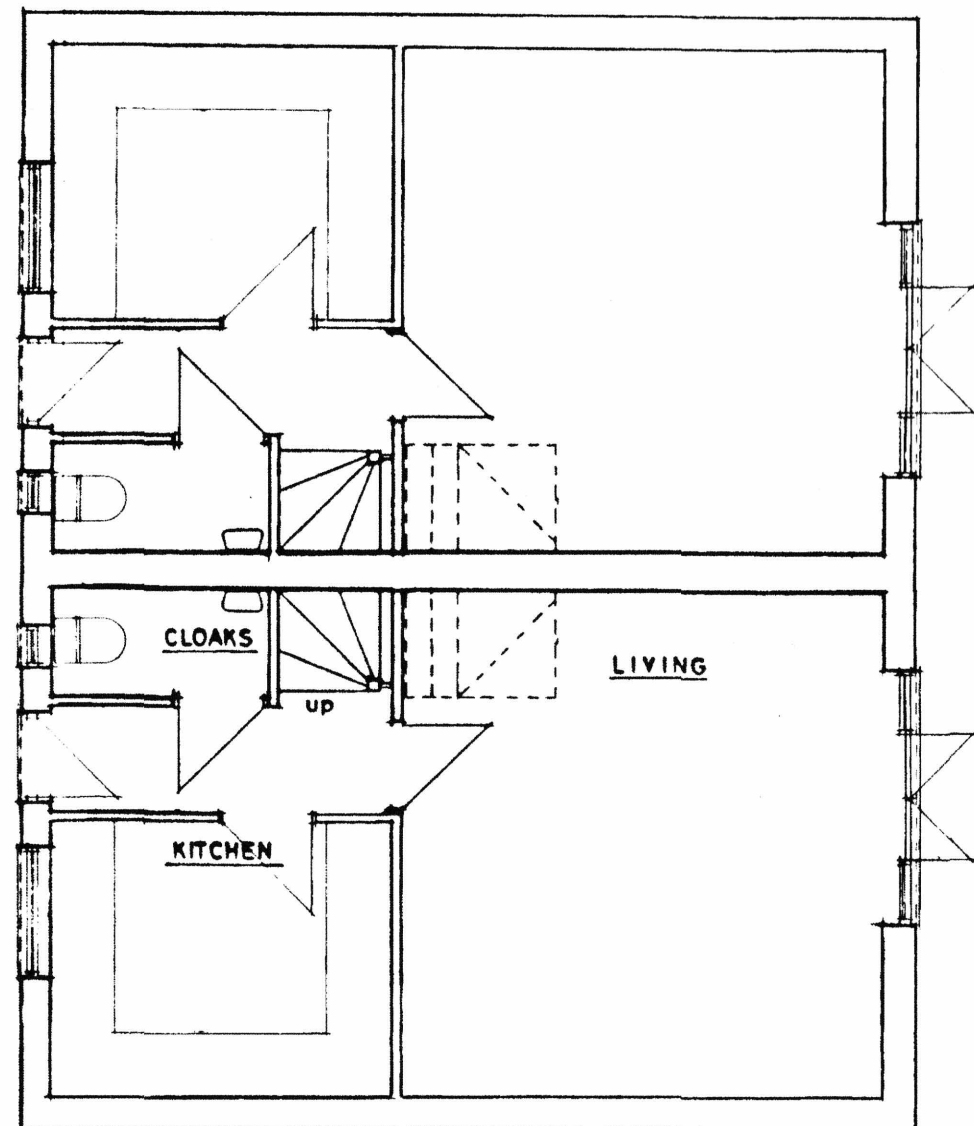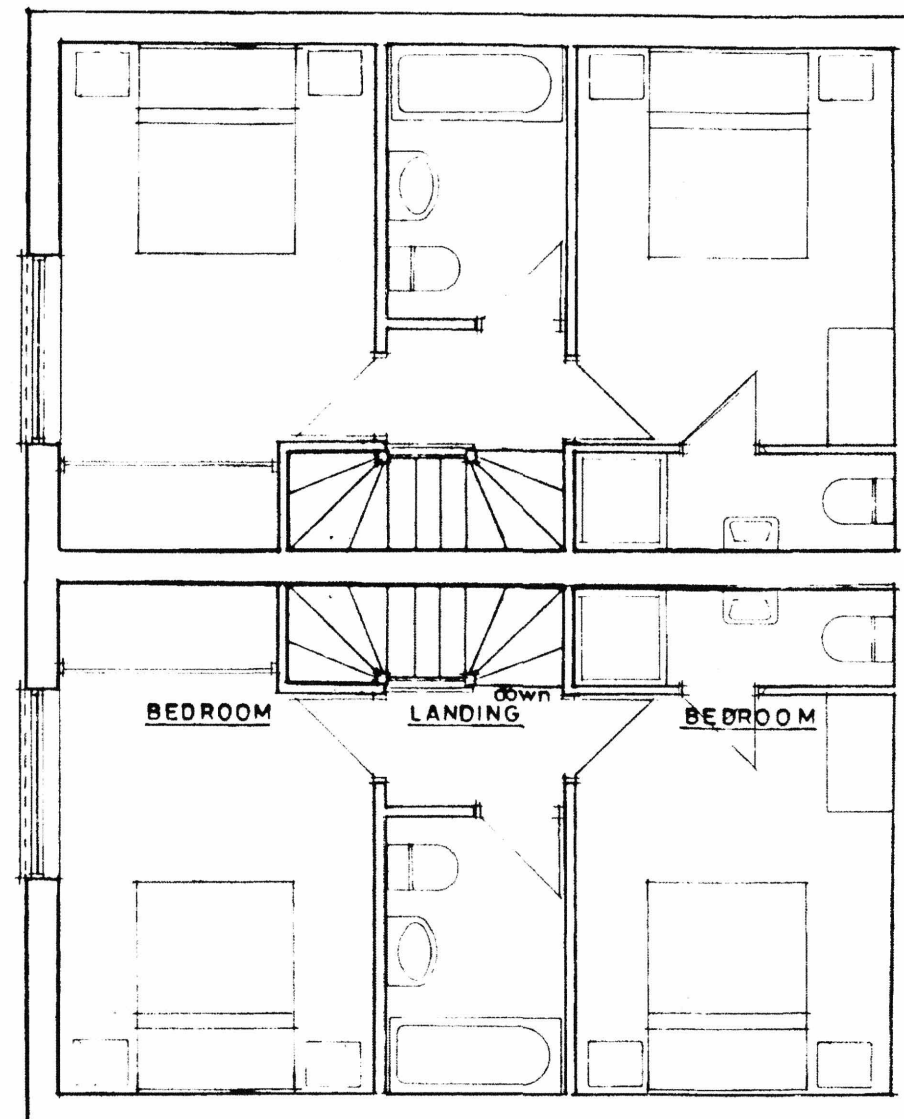

**Proposed Dwellings
Paddock Lane
Holbeach Bank
Holbeach**

2 Bed House Design Plans

Scale 1:100

H A Architectural Services