



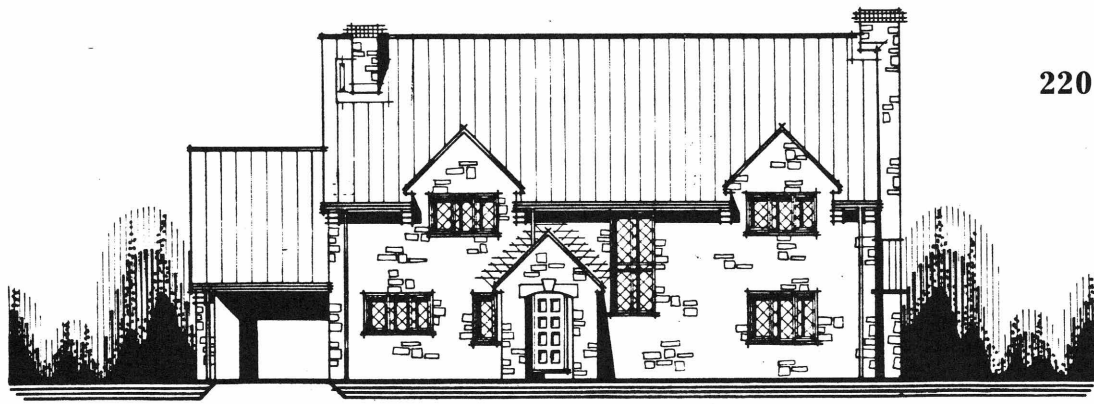


220 sq.m.


FRONT ELEVATION

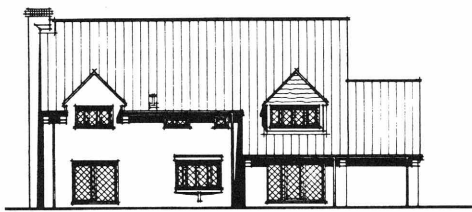

REAR ELEVATION

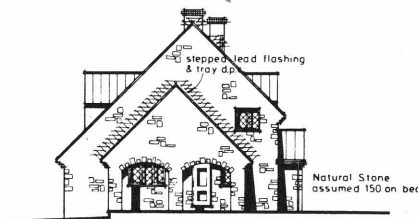

SIDE ELEVATION

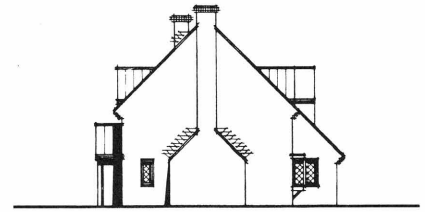

SIDE ELEVATION

## Proposed Dwellings Paddock Lane Holbeach Bank Holbeach

### 4 Bed House Design Plans

Scale 1:100

*H A Architectural Services*

