


All drawings to be verified for this by Mike Crockett before the start of any site drawings or work whatever or either on their own behalf or that of sub-contractors.

Report any discrepancies to the Council Administrator at once.


This drawing is to be used as a reference only and not a final drawing. It is the responsibility of the client to ensure that all relevant information is provided in the drawing and other relevant information.

LEGEND:


DO NOT SCALE

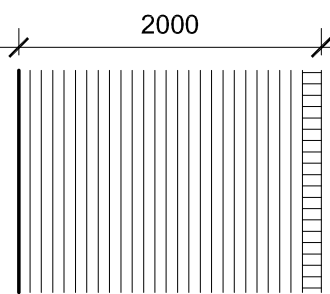

Materials:
Facing brickwork generally.
Blue engineering brickwork
(to 2 lower courses and
capping course)

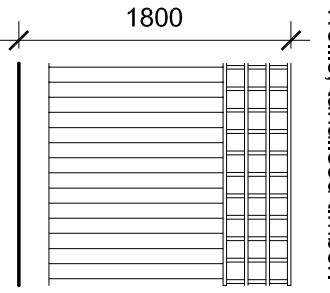


Materials:
Posts, concrete.
Gravel boards, concrete.
Boards, tanalised timber.
Trellis, tanalised timber.

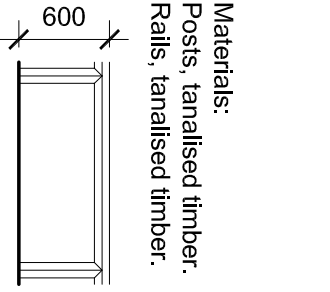


Materials:
Posts, tanalised timber.
Rails, tanalised timber.


Close Boarded / Trellis Fence Diamond Fence Brick Wall

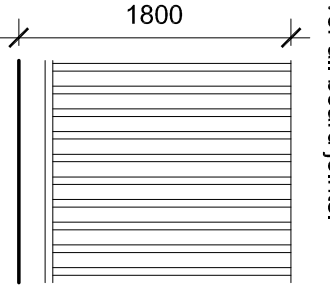

Materials:
Posts, concrete.
Gravel boards, tanalised timber.
Boards, tanalised timber
comprising 150x25 vertical boards
buted together. 50x25 timbers
over all board joints.

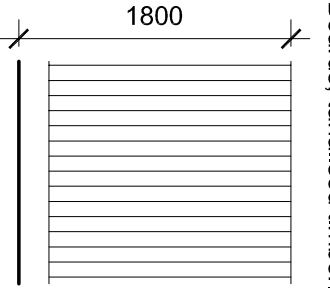

Materials:
Posts, concrete.
Gravel boards, concrete.
Boards, tanalised timber.

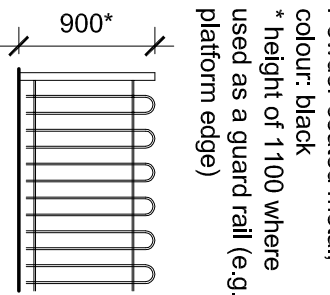

Material:
Powder coated metal,
colour: black
Height of 1100 where
used as a guard rail (e.g.
platform edge)

Metal Railings Close Boarded Fence Acoustic Fence

