


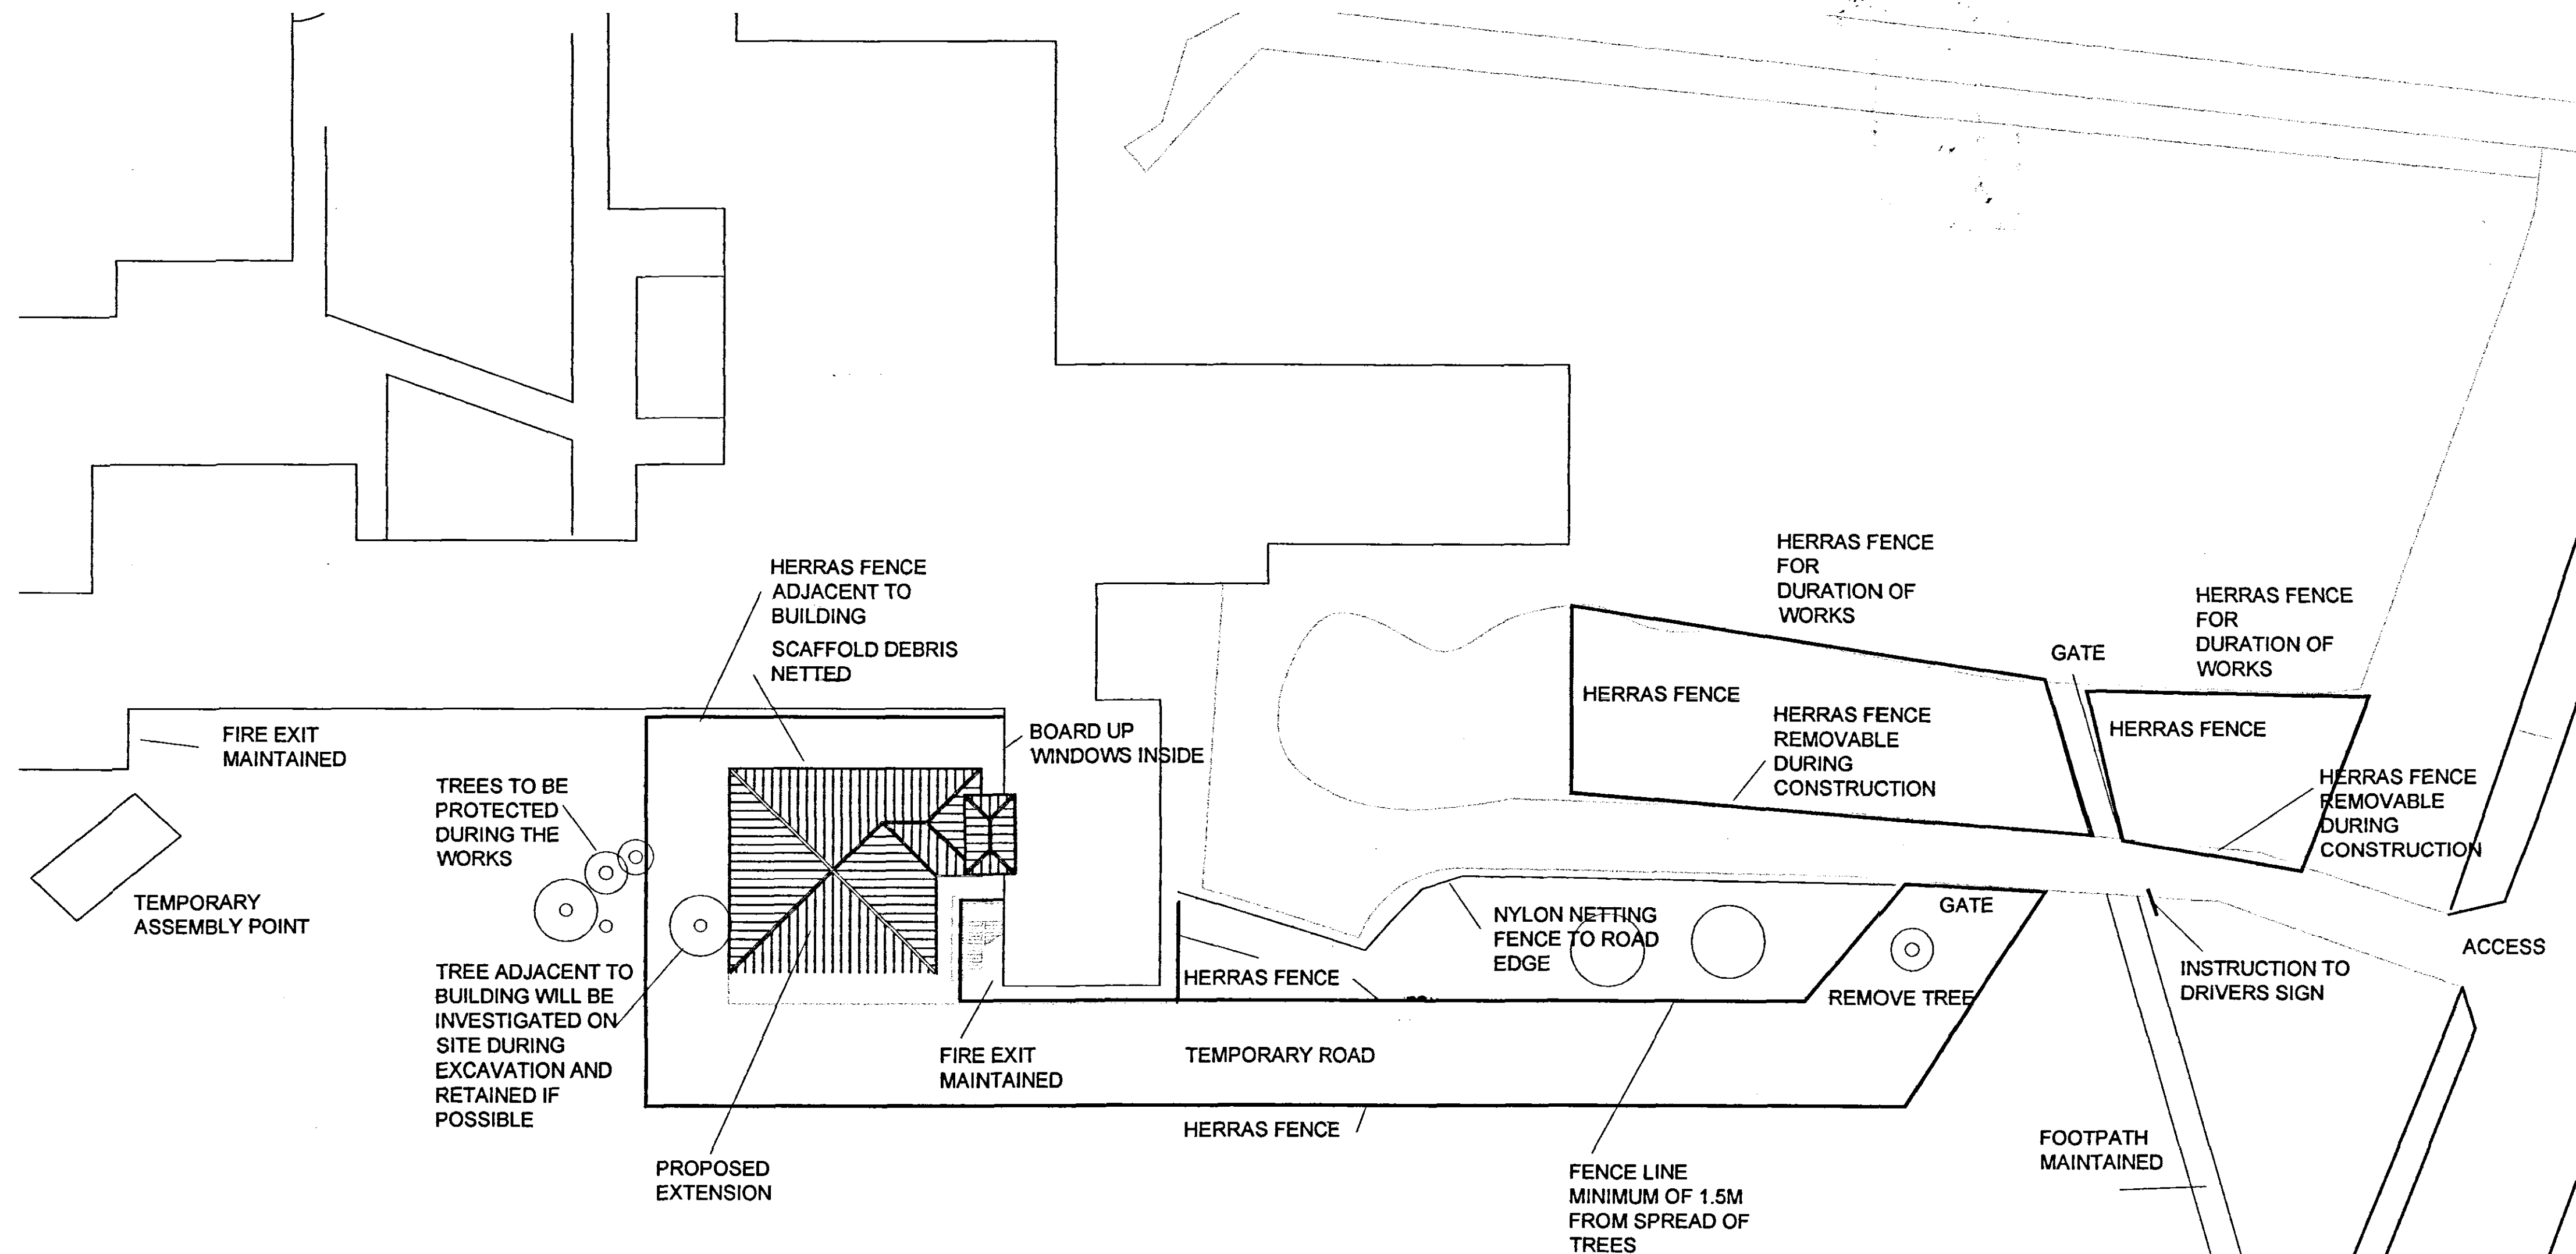

GEORGE FARMER TECHNOLOGY COLLEGE SITE SET-UP

SHDC
PLANNING & DEVELOPMENT
15 JAN 2004
Ref. 0054/04.

SHDC
Planning & Development
15 JAN 2004
Ref.

Langwith
Design
Associates

Architectural Design Consultants
registered office
78 Church Street
Holbeach
Spalding
Lincolnshire PE12 7LL
telephone: Holbeach (01406) 425766
fax: Holbeach (01406) 425766

A 15-01-04 gate added at end of Footpath
and play ground
Amendments

Client
GEORGE FARMER
TECHNOLOGY COLLEGE
Project
PROPOSED STAFF
FACILITIES
Drawing
SITE SET-UP

Scale 1:300 e A2	Drawn DB	Checked CJP
Date DEC '03	No. LDA/139/01	Ref.# A