


COPY OF PLAN ACCOMPANYING
PERMISSION H09/0066/99
(DO NOT REMOVE FROM FILE)




SOUTH HOLLAND DC
HOUSING & PLANNING
26 JAN 1999
Ref: 0066/99

LOCATION PLAN 1:2500


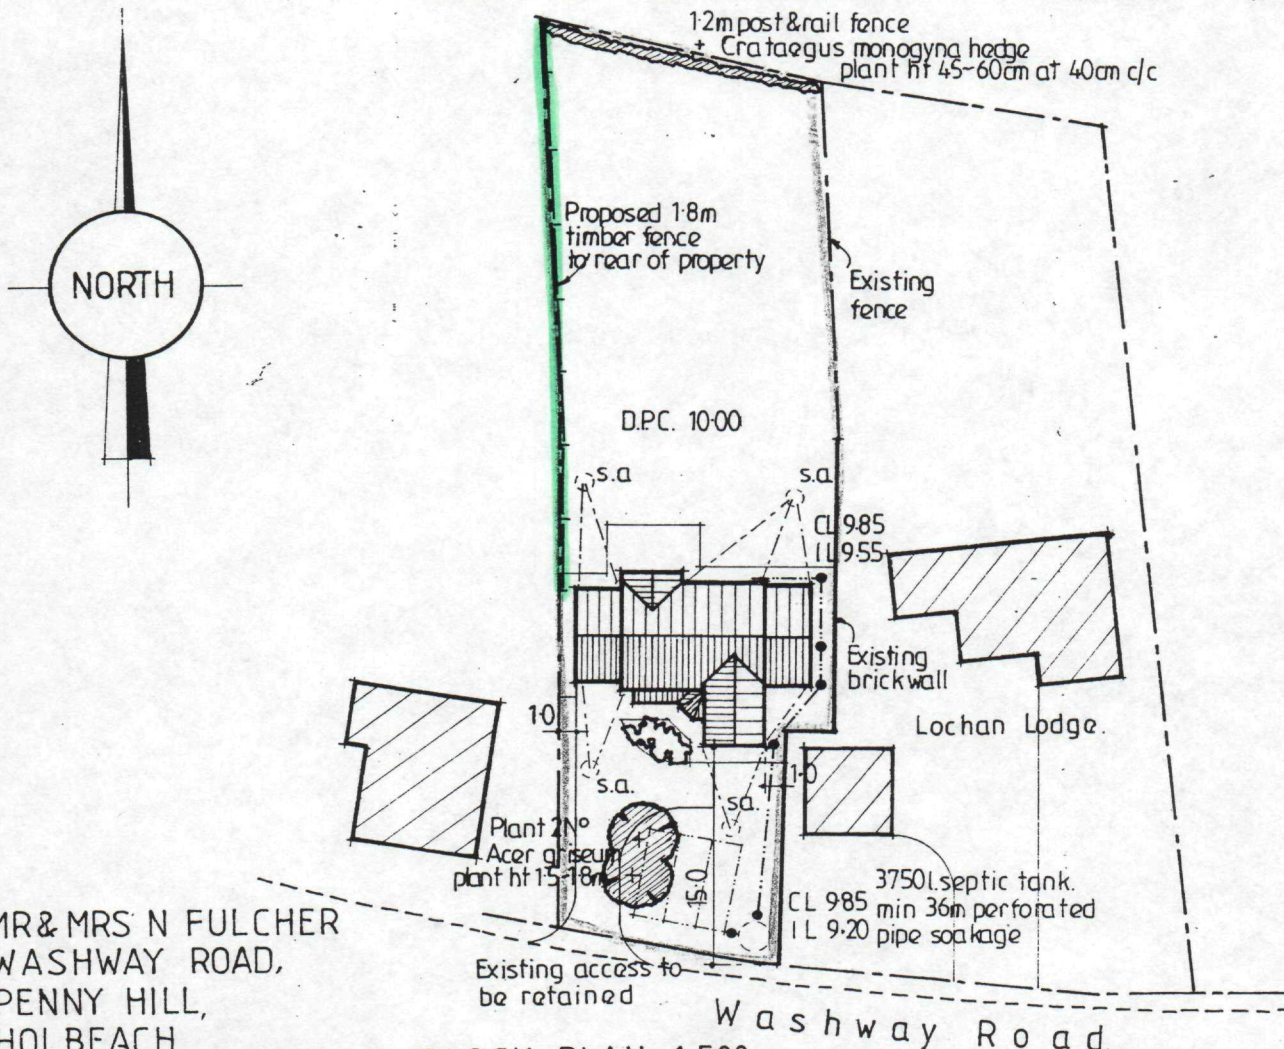


MR & MRS N FULCHER
WASHWAY ROAD,
PENNY HILL,
HOLBEACH,
LINC'S.

PLAN ACCOMPANYING
PERMISSION H09/0066/99.

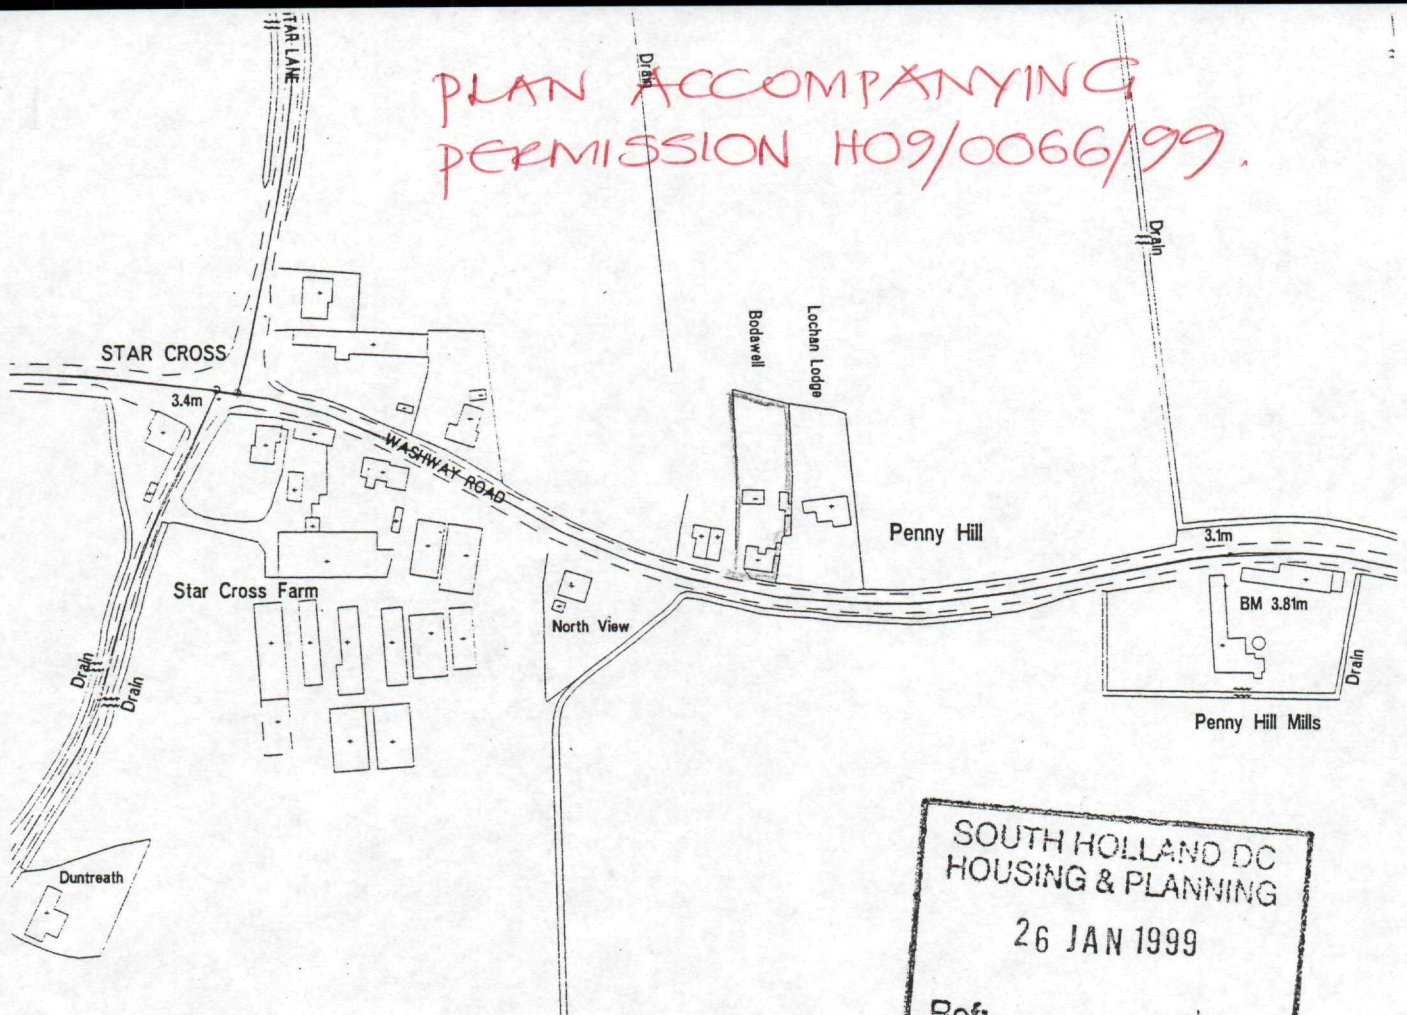

SOUTH HOLLAND DC
HOUSING & PLANNING
26 JAN 1999
Ref: 0066/99

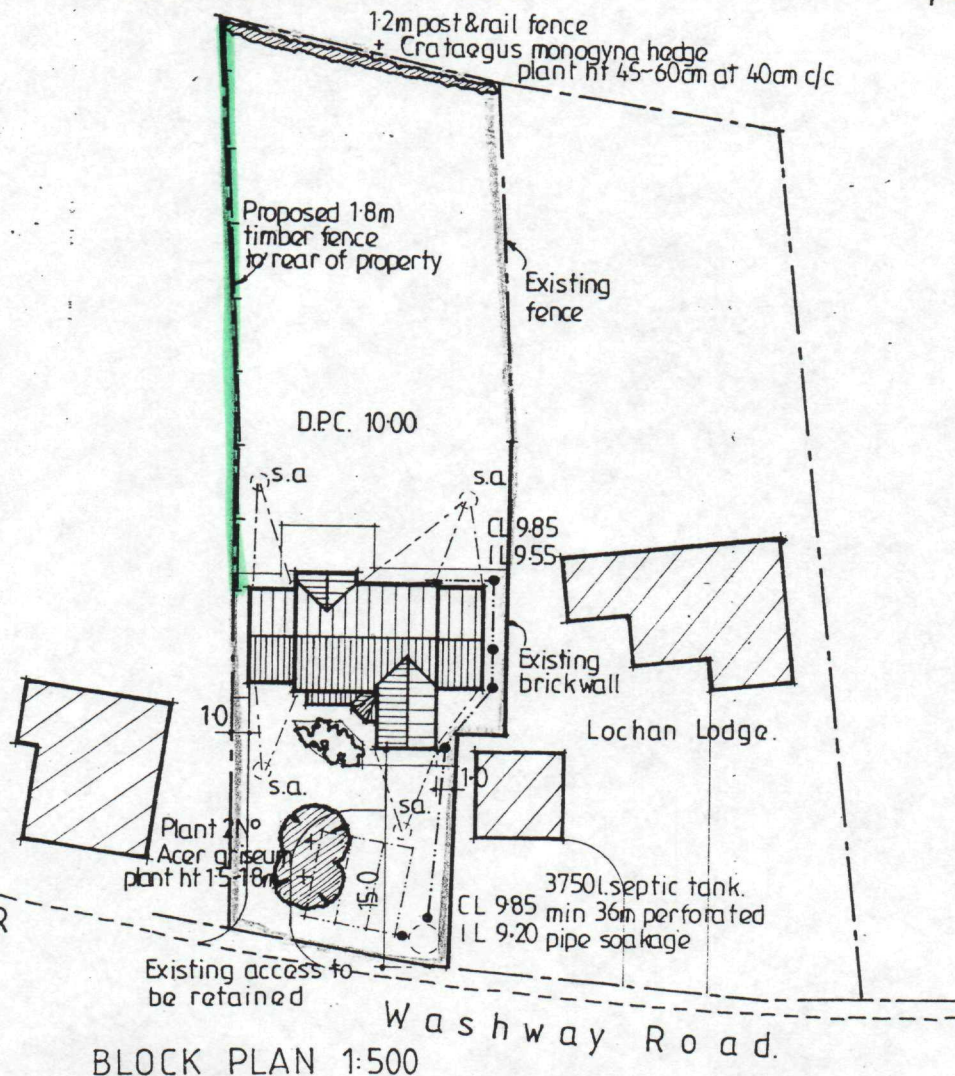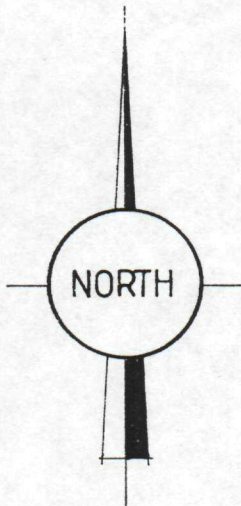

MR & MRS N FULCHER
WASHWAY ROAD,
PENNY HILL,
HOLBEACH,
LINC'S.