
BLOCK PLAN
SCALE 1 - 50

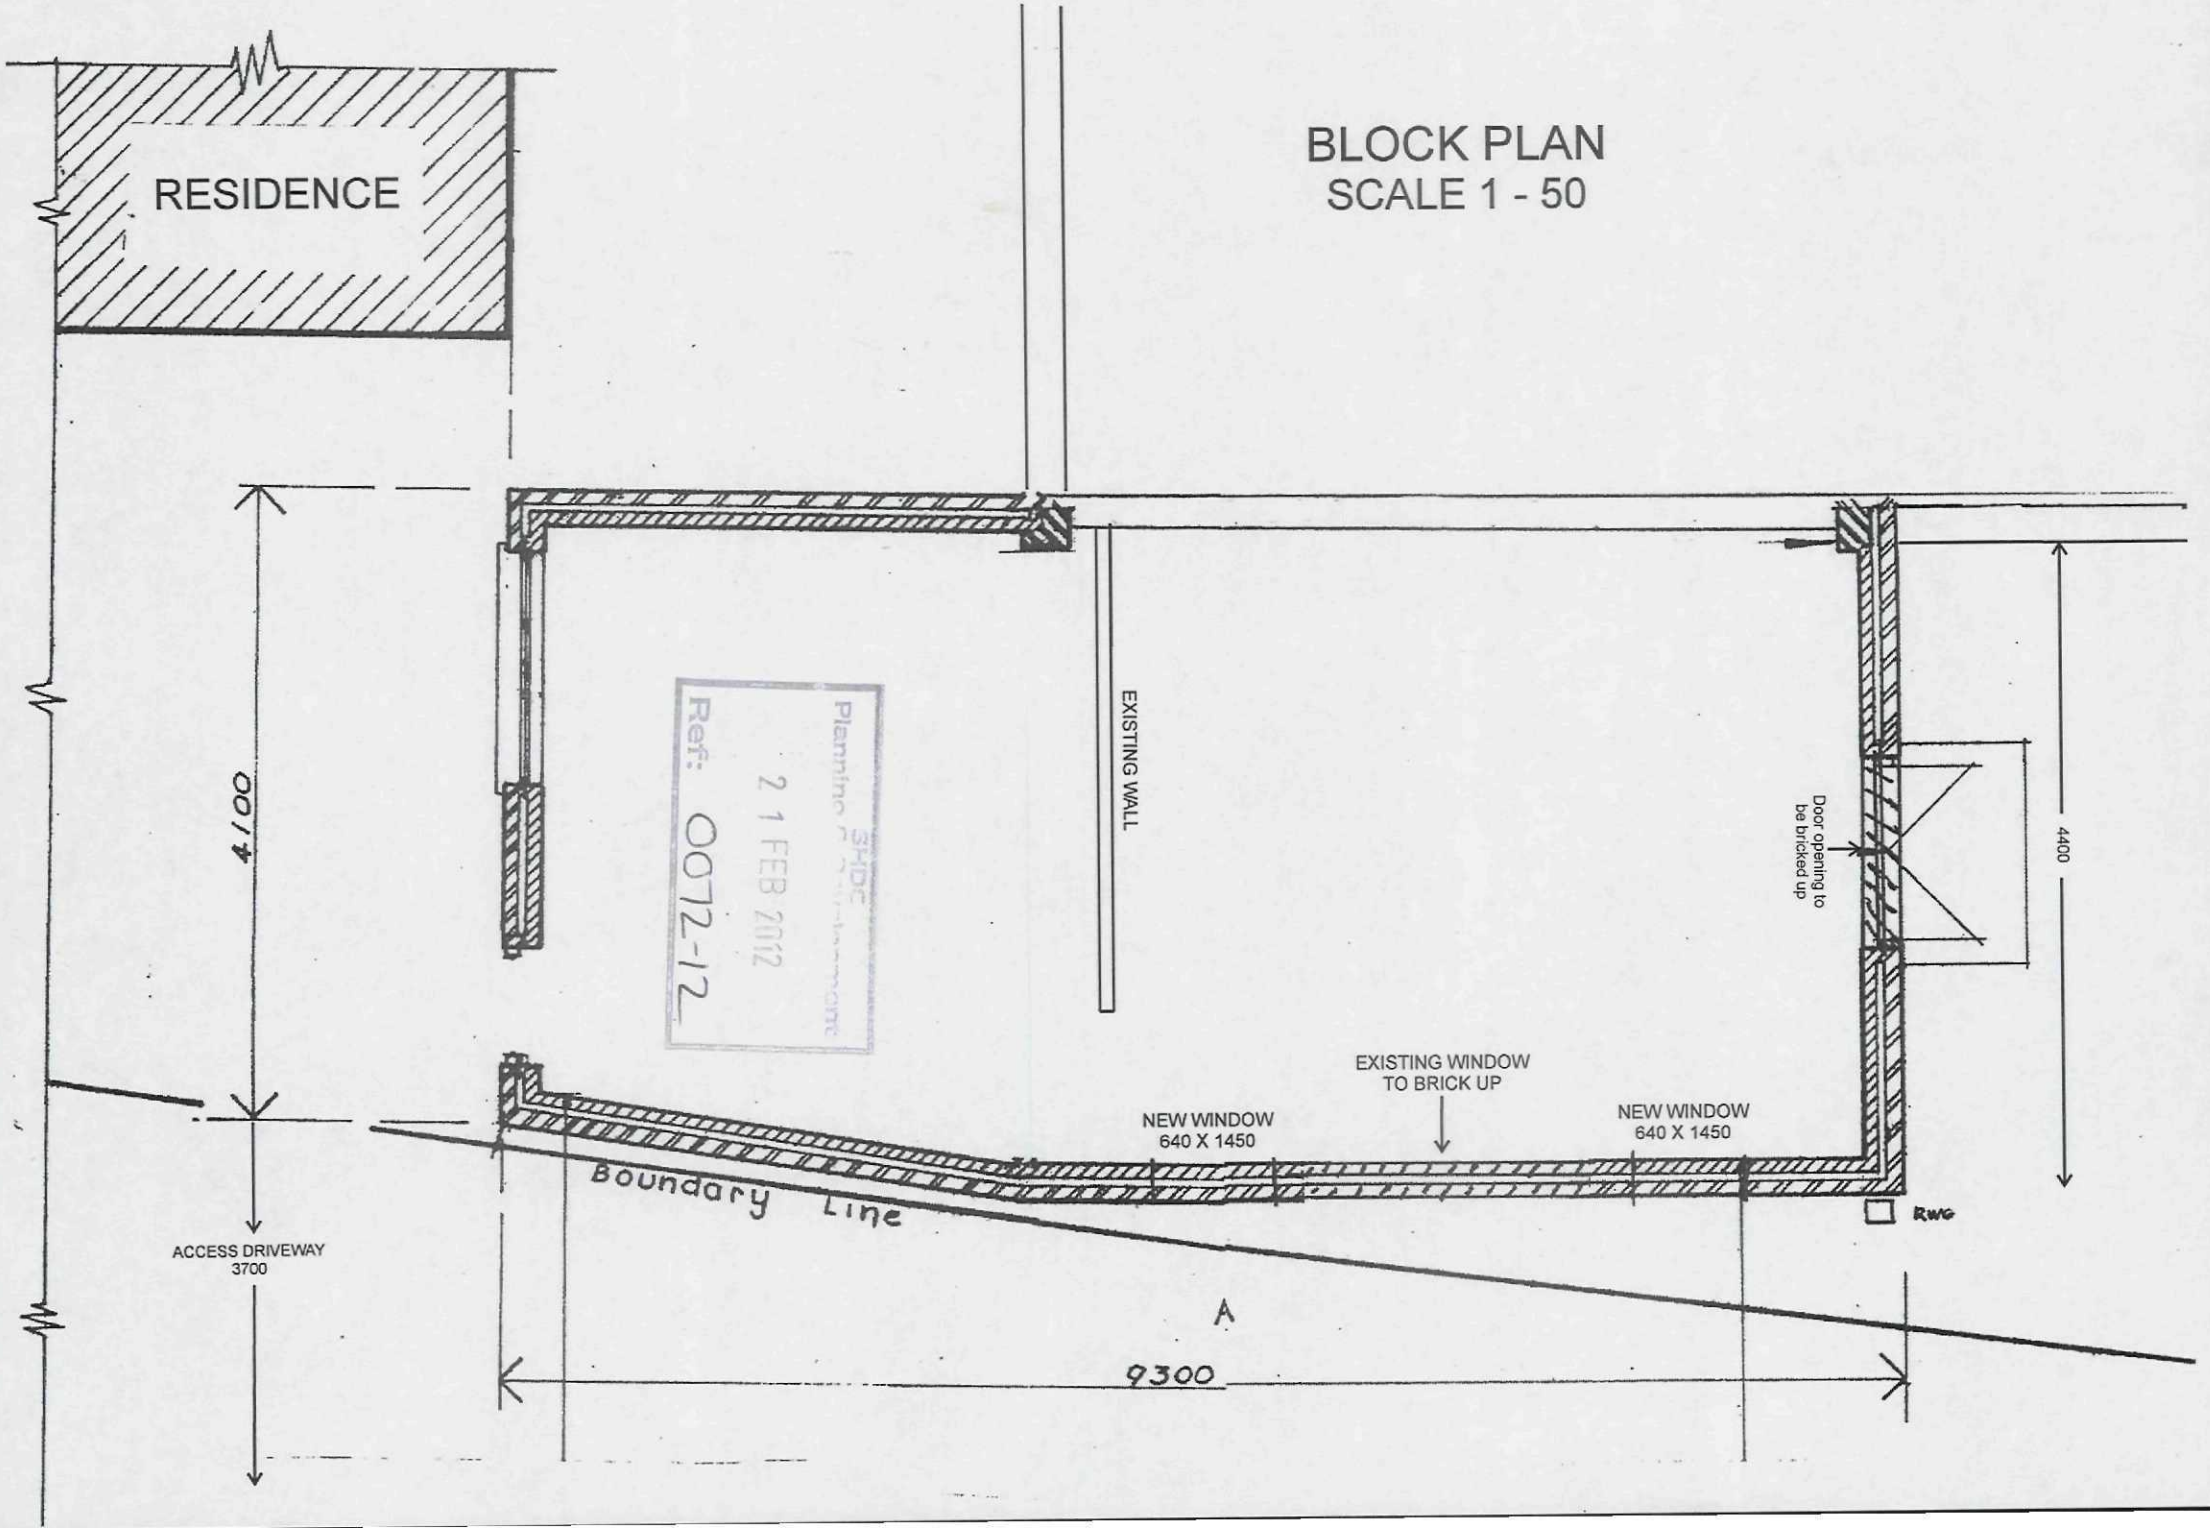

SHDC
Planning
21 FEB 2012
Ref: 0072-12