



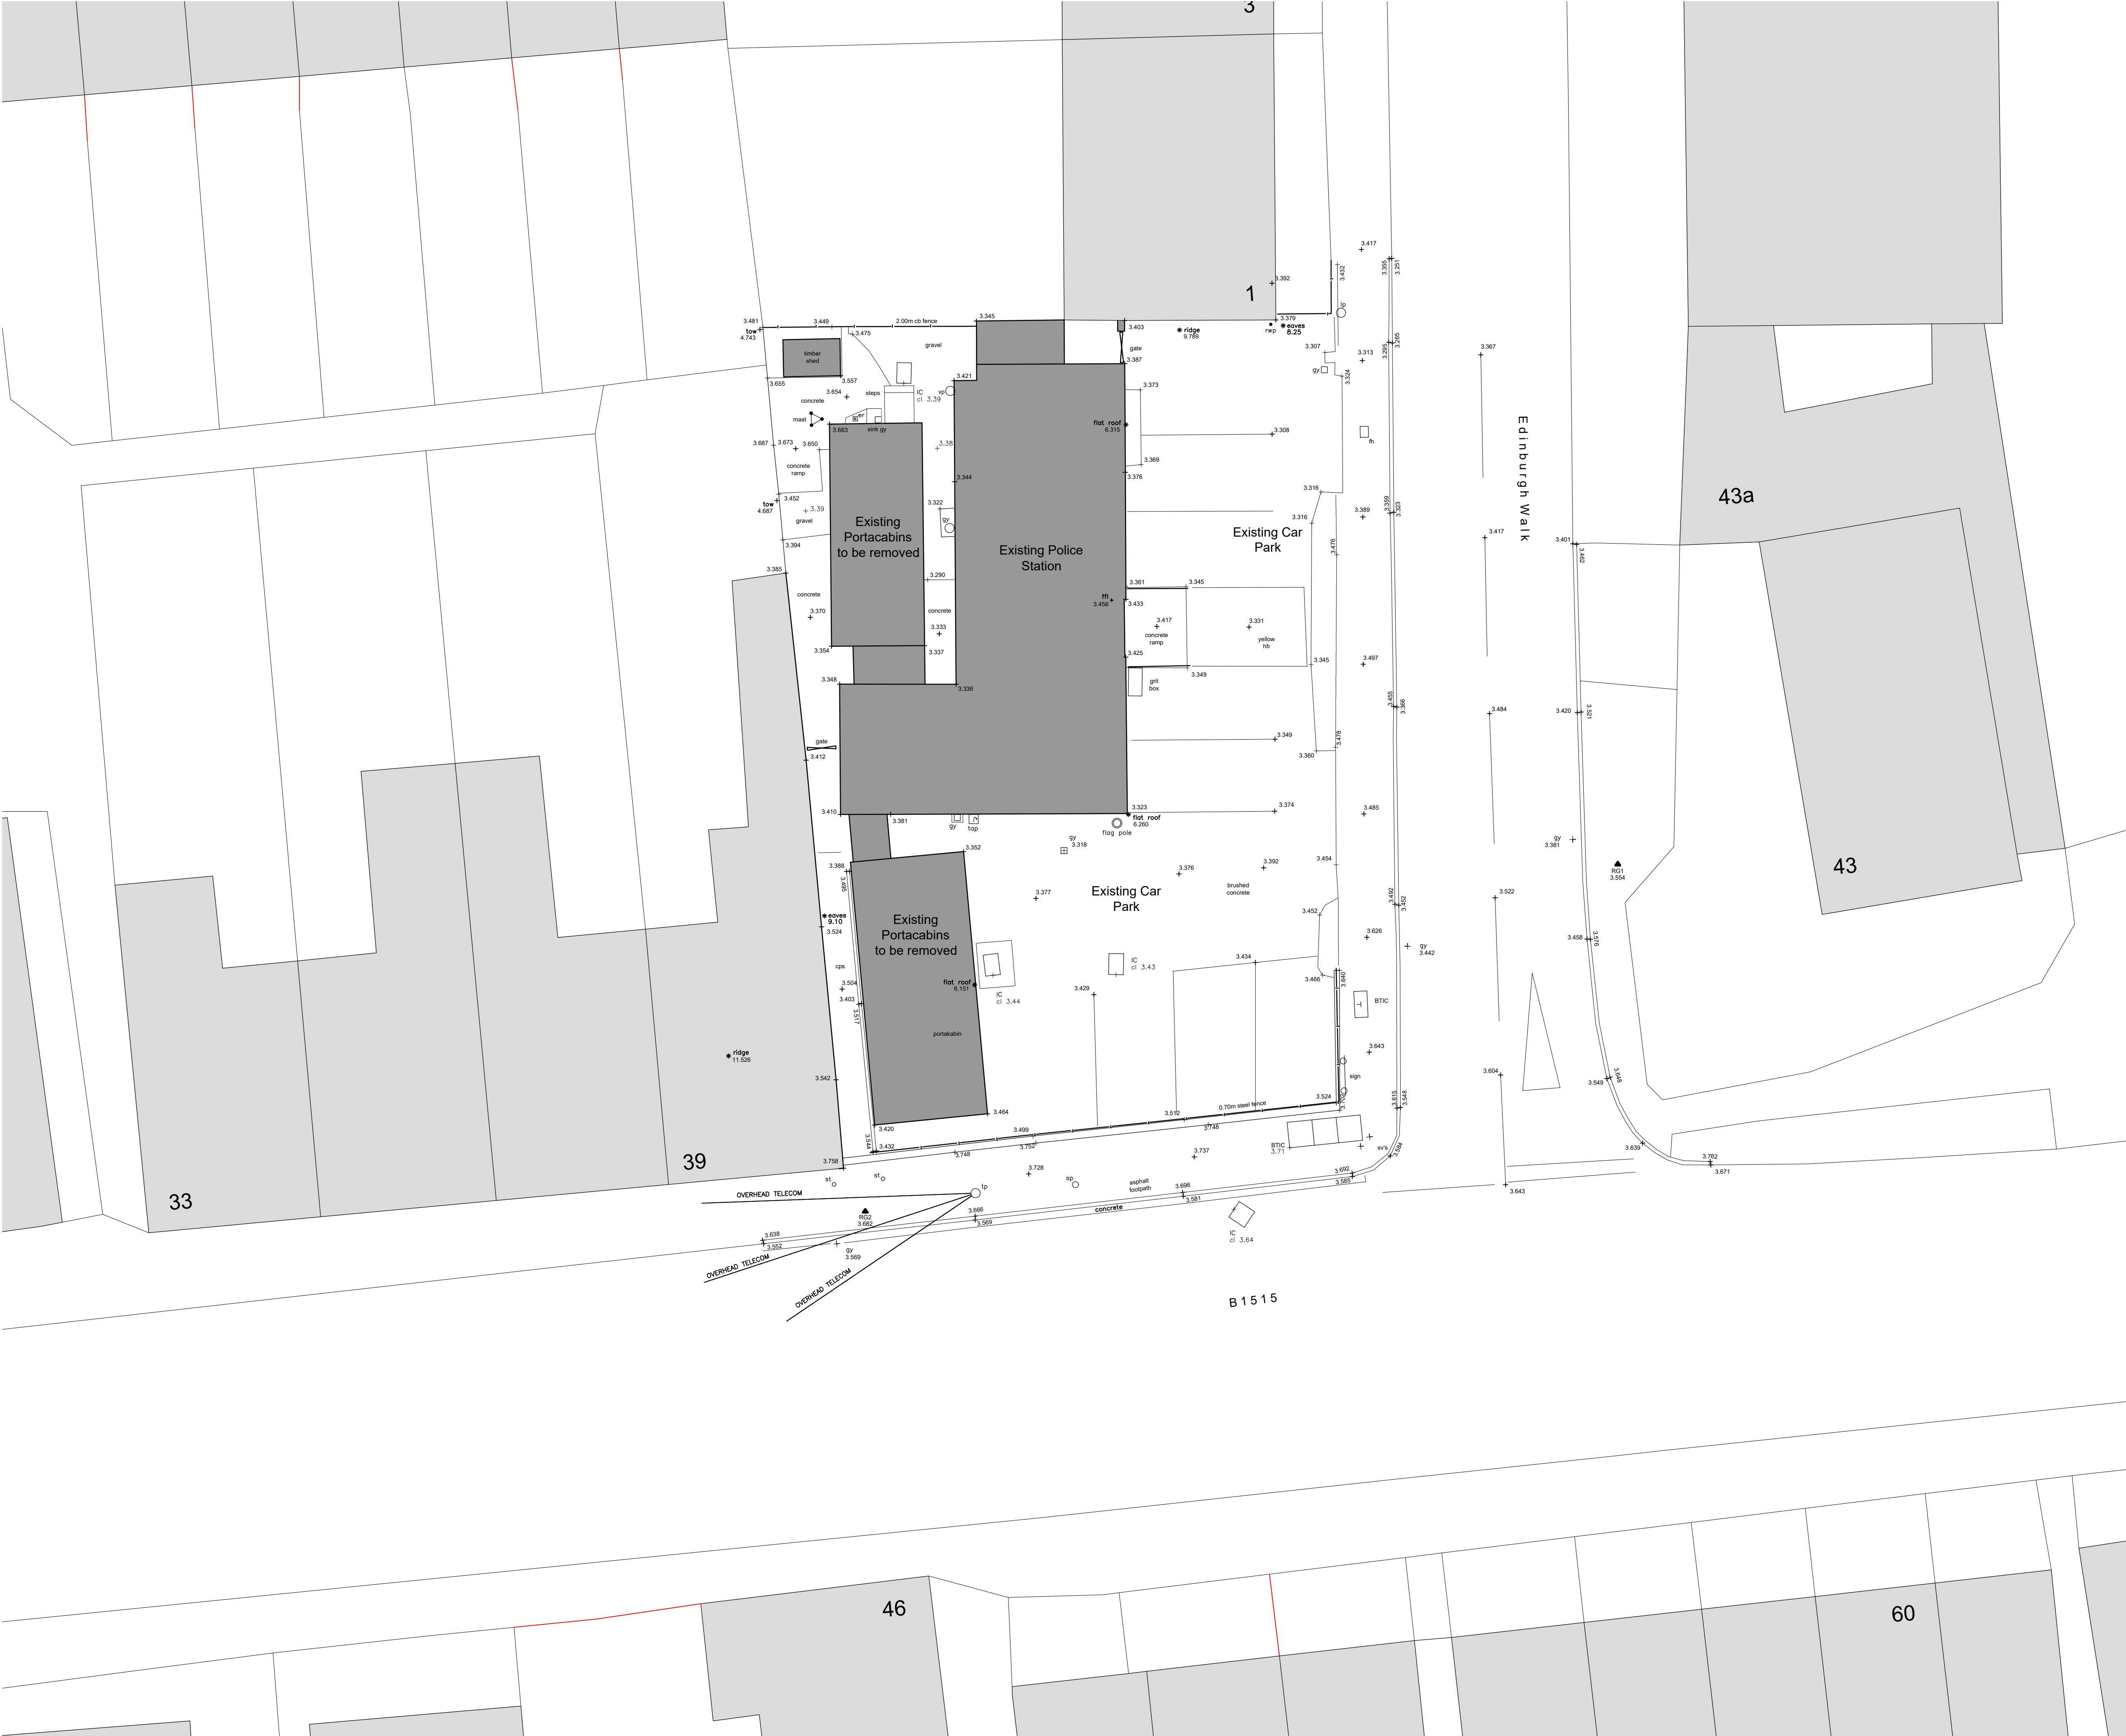

NOTES

1. No dimensions are to be scaled from this drawing.
2. All dimensions are to be checked on site prior to construction

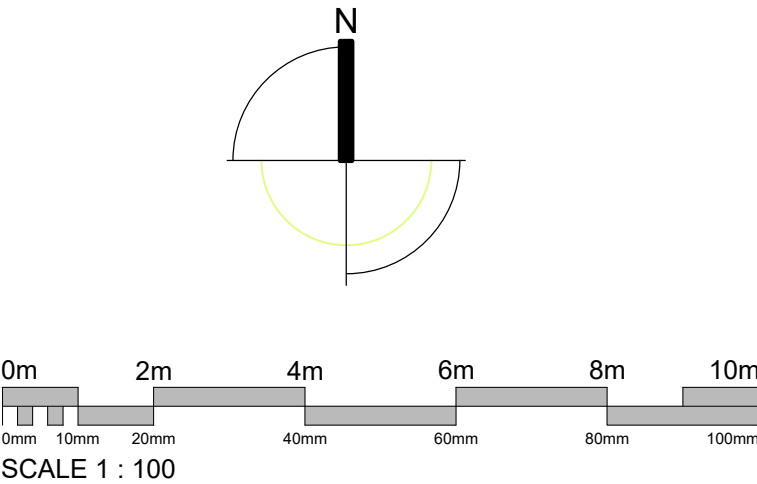

---	DD.MM.YY	-----
Revision	Date Issued	Details

PLANNING

Studio 2, Deepdale Enterprise Park,
Deepdale Lane,
Nettleham, Lincoln
LN2 2LL

LK2 Current Logo Greying

T 01522 750777
E info@lk2.co.uk
W www.lk2.co.uk

Registered in England 0820941 - Reg. Office: Studio 2, Deepdale Enterprise Park, Deepdale Lane, Nettleham, Lincoln, LN2 2LL.
Client Logo

Client
Lincolnshire Police and G4S

Project
Refurbishment and Replacement Buildings
Holbeach Police Station

Drawing Title
Existing Site Layout Plan

Scale 1:100 at A1	Date Dec 2020	Drawn by AJS	Checked by AN
Project No. 1260	Drawing No. (08) 002	Revision A00	