




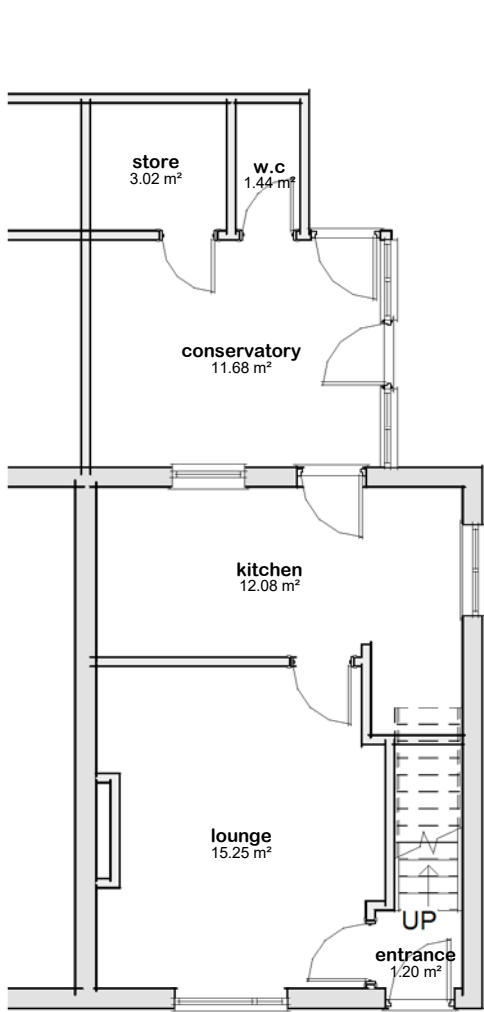


Plan 01 - Ground
1 : 100

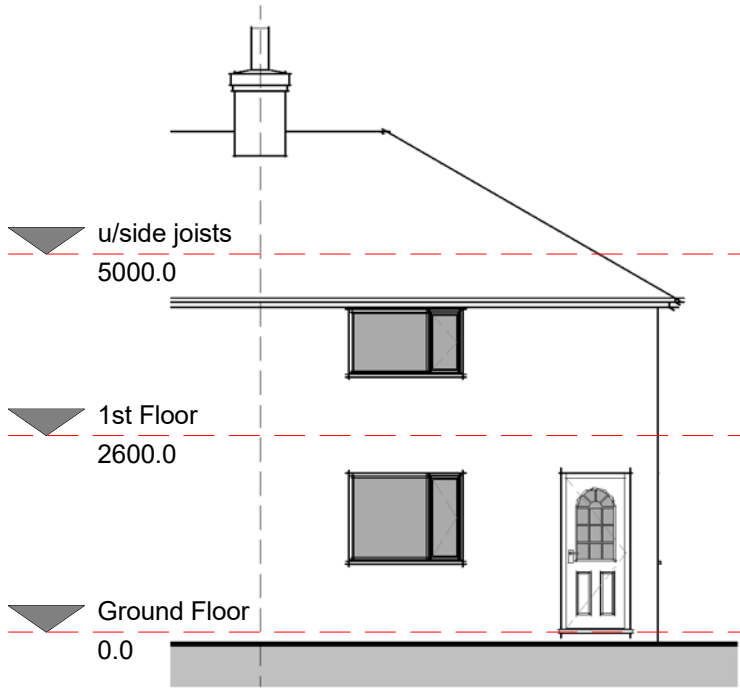


Elevation 01 - Front
1 : 100

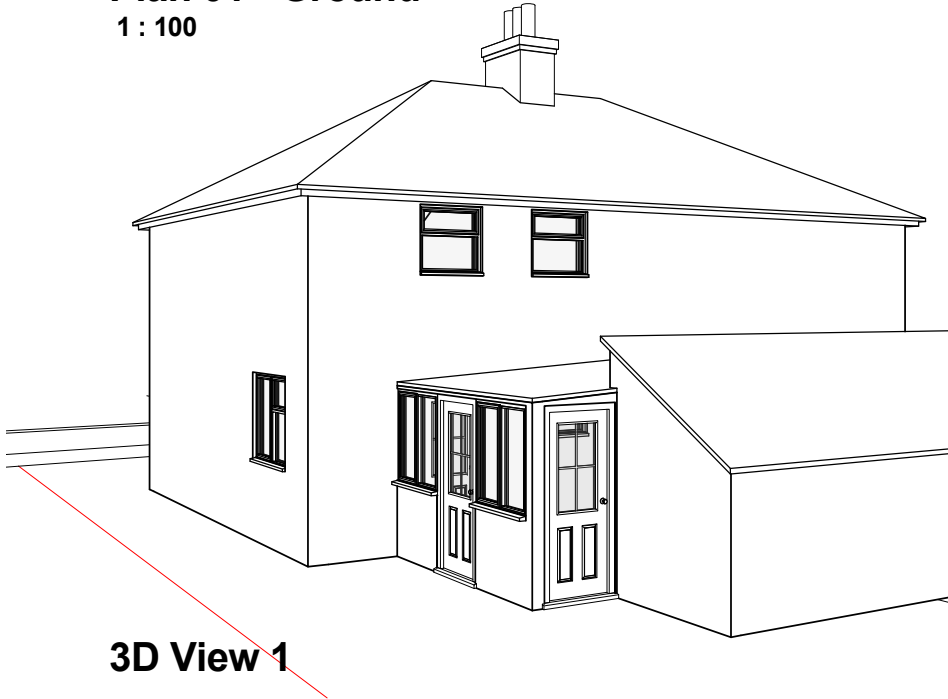

Elevation 02 - Right
1 : 100

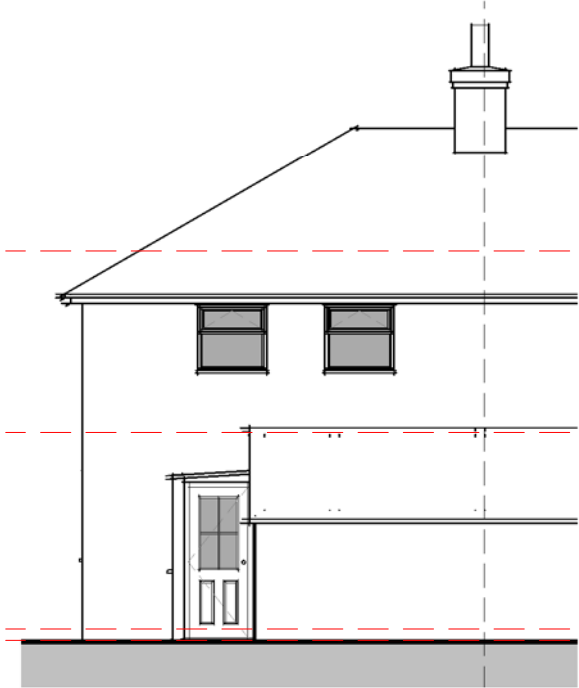

Elevation 03 - Rear
1 : 100

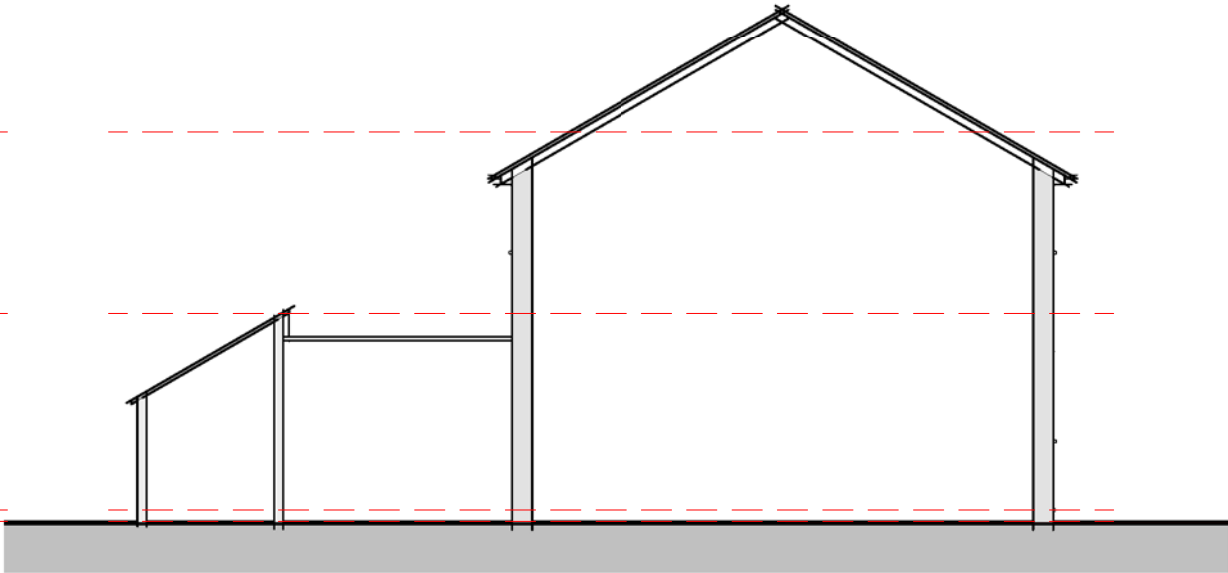

Elevation 04 - Left
1 : 100

Schedule 08 -Ground Floor Rooms		
Name	Area	Perimeter
conservatory	11.70 m ²	13.8 m
entrance	1.20 m ²	4.4 m
kitchen	12.10 m ²	16.6 m
lounge	15.25 m ²	16.8 m
store	3.00 m ²	7.0 m
w.c	1.45 m ²	5.1 m
Grand total: 6	44.70 m ²	63.6 m