


SC 1000 AND DC
PLANNING
- 7 DEC 1999
Ref:

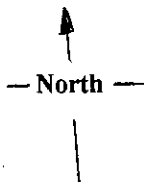

Proposed removal of 160m section of hawthorn hedge, 1 No ornamental cherry and 1 cherry plum. The whitebeam, nearest the new road is to be retained

Holbeach Marsh

ARBORICULTURE FORESTRY
CONSERVATION LANDSCAPE



ARTHUR ARBON

Tree Advisory Services

16 BOLTON AVENUE, NORTH

HYKEHAM, LINCOLN LN6 8JA

Telephone & Fax: 01522 680765

Arthur Arbon
2/10/99

Arthur Arbon
N.D.F. N.D. Arbor. Cer.L.D. M.I.C.For. F.Arb. A

For details of landscape proposals please
See A3 plan at 1/500th scale, of December 1999

**ALL EXISTING TREES IN THIS AREA
TO BE RETAINED**

Proposals to supplement good landscape
of trees and hedges and provide additional
environmental features to harmonise
proposed access road and extension,
at Holbeach Hurn, Lincolnshire.
Revised proposals for landscape work
near "Mill Lodge" and the removal of a hedge

Scale 1/2500

Original sheet 1 of 5.

Revised December 1999

Based on plan of Messrs Waldeck Associates,
Consulting and Structural Engineers,
Northgate, Sleaford, Lincolnshire.

Group 3 to comprise

A bund, as shown, to have its footprint a minimum of 7m from the hawthorn hedge. Planting to be to within 3m of hedge, as there is access to the IDB on the other side of this hedge.

- 60 No birch
- 20 No bird cherry
- 50 No native alder
- 30 No wild cherry
- 20 No native crab
- 20 No native pear
- 60 No hawthorn
- 60 No hazel
- 30 No blackthorn
- 80 No field maple
- 40 No dogwood
- 30 No purging buckthorn
- 50 No oak

Total 600 plants

Group 2 - to comprise

- 80 No hazel

Existing large beech. Soil level not to be changed around its base, or soil deposited over its roots for a radius of 8m. Native shade tolerant shrubs to be planted under this tree to provide visual barrier to the east.

Group 1 - to comprise

- 60 No hawthorn
- 60 No hazel
- 30 No blackthorn
- 20 No crab apple
- 80 No field maple
- 40 No dogwood
- 30 No purging buckthorn

Total 320 No plants

Group of native trees and shrubs. To extend over the area shown and half of the width of the old road, which has been removed to 60cm depth and back filled with top soil. This will enable access to Internal Drainage Board to maintain their drain.


Planting notes

All plants to be 45 to 60cm 1+1 transplants
Use Method 2a. Tubex 60cm small tree shelter, and suitable stake.
Spacing 1.5x1.5m. Use plants with 7 to 15 of the same species together. Plant only on sides of bund as plants usually do not thrive on top of bunds.

**SOUTH HOLLAND DC
HOUSING & PLANNING**

26 JAN 2000

Ref: 0093/00

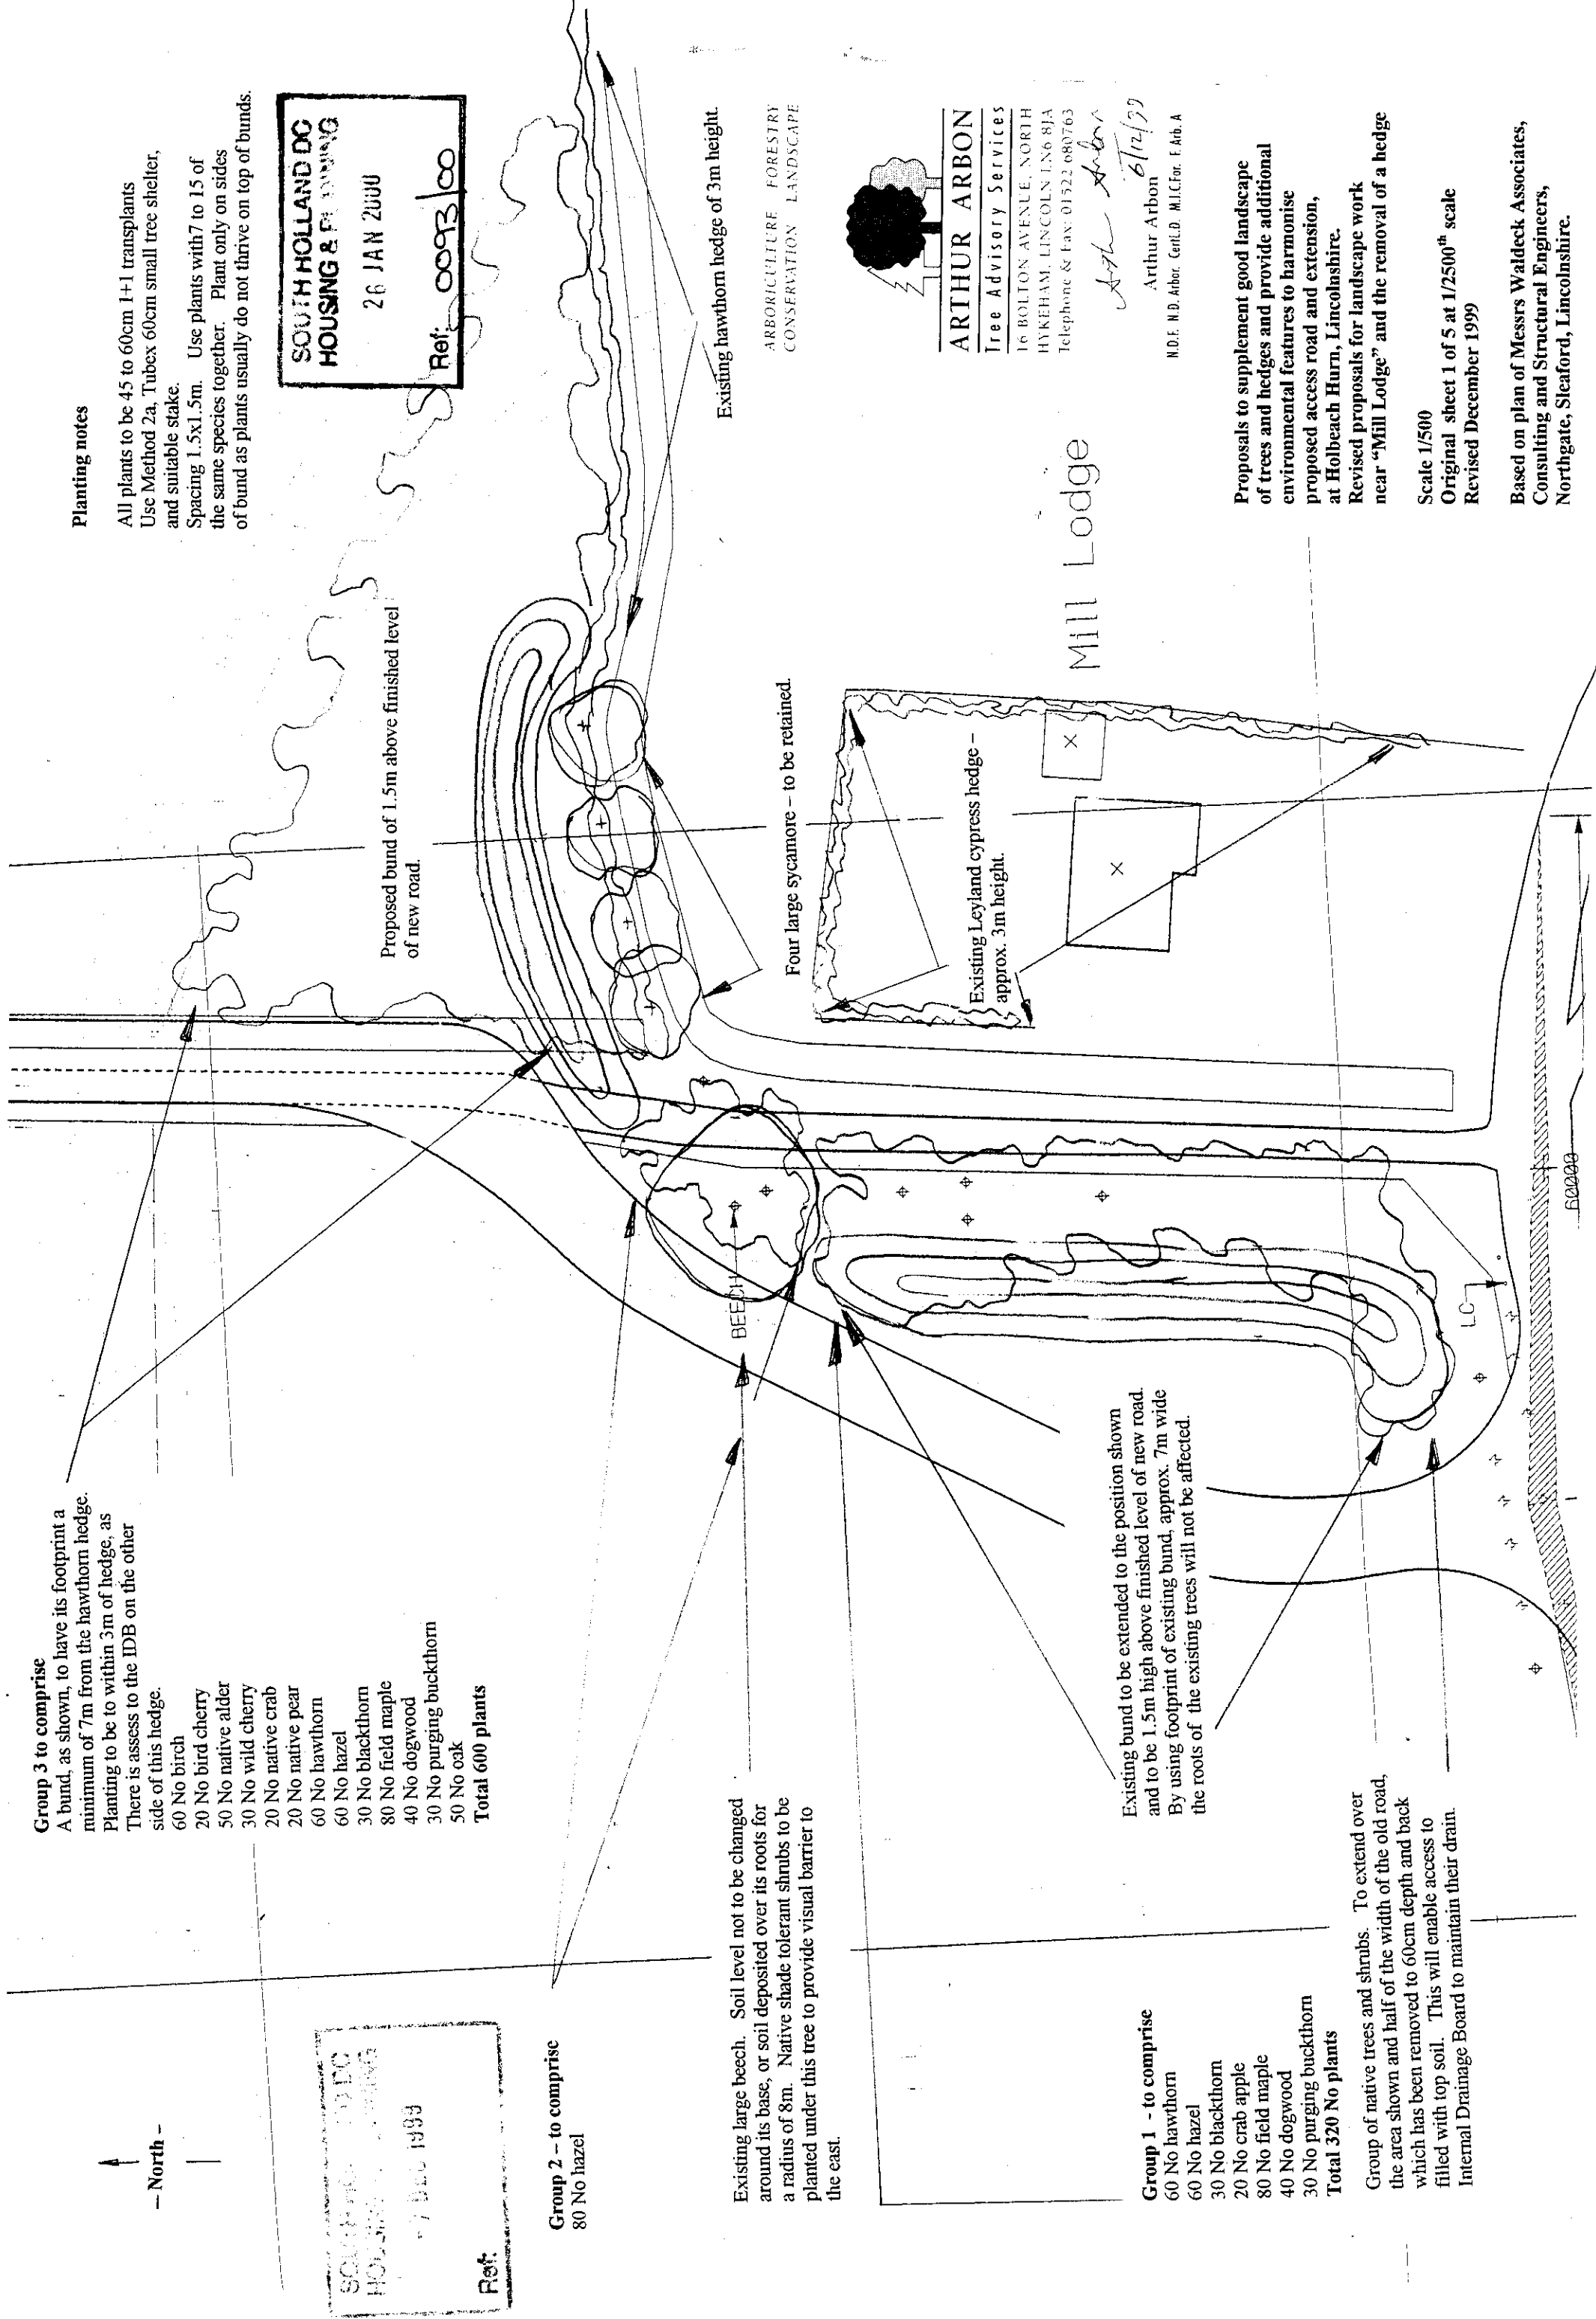

Existing hawthorn hedge of 3m height.

ARBORICULTURE FORESTRY
CONSERVATION LANDSCAPE



ARTHUR ARBON
Tree Advisory Services
16 BOLTON AVENUE, NORTH
HYKEHAM, LINCOLN LN6 8JA
Telephone & Fax: 01522 680763

Arthur Arbon
6/12/99

Arthur Arbon
N.D.E. N.D. Arbor. Cert.D. M.I.C.Far. F.Arb. A

Mill Lodge

Proposals to supplement good landscape of trees and hedges and provide additional environmental features to harmonise proposed access road and extension, at Holbeach Hurn, Lincolnshire.

Revised proposals for landscape work near "Mill Lodge" and the removal of a hedge

Scale 1/500

Original sheet 1 of 5 at 1/2500th scale

Revised December 1999

Based on plan of Messrs Waldeck Associates, Consulting and Structural Engineers, Northgate, Sleaford, Lincolnshire.