


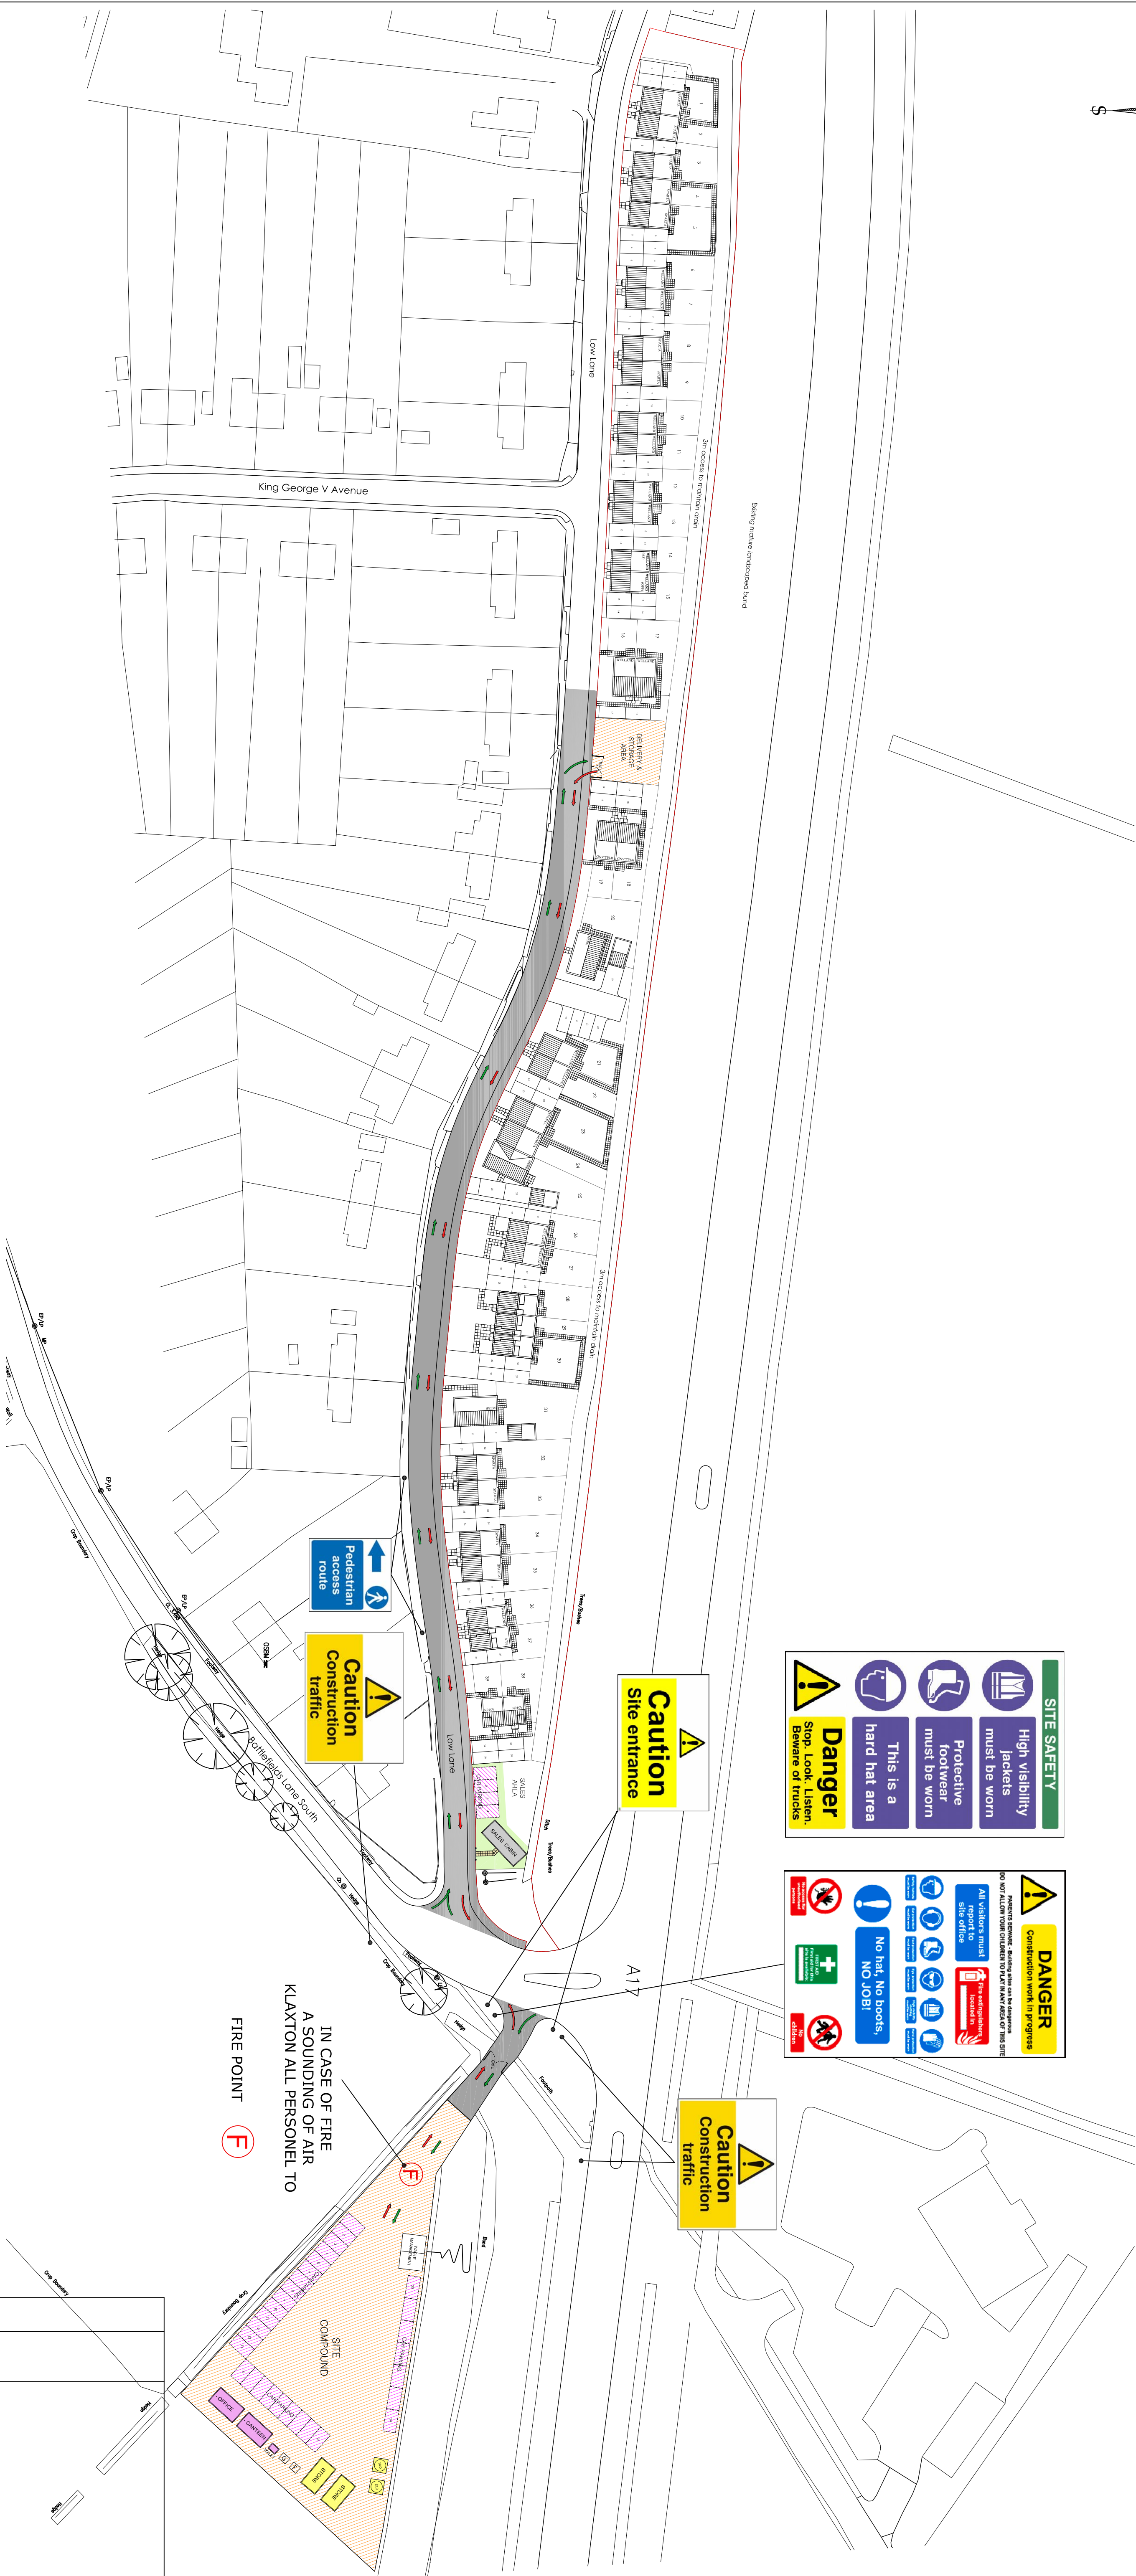

Where dust issues are likely to occur, for example when cutting and excavating, dust suppression and use of RPE (respiratory protection equipment), and where appropriate wetting practices should be implemented.

The site manager should monitor noise pollution across their site at all times.

Vehicles should not be rewired and engines should not be left running when not required to be in operation.

To be 7.30am - 5.00pm Monday to Friday. In the event that Saturday working becomes necessary this is to be restricted to the hours of 8.30am - 1.00pm.

Materials suppliers are to be instructed not to arrive to site prior 7.30am to avoid disturbance to neighbors or potential highway obstruction.

SITE WELFARE
SITE OFFICE & CANTEN



SILOS
STORAGE CONTAINERS

COMPOUND STORAGE

**SITE INGRESS & EGRESS
TO COMPOUND & SITE PARKING**

TRAFFIC OUT

TRAFFIC IN

Rev.	Date	Description
A	10/01/2018	Compound and Sales areas revised.

IN CASE OF FIRE
A SOUNDING OF AIR
KLAXTON ALL PERSONEL TO
FIRE POINT

1 Goodison Road, Lincs Gateway Business Park
Spalding, Lincs, PE12 6FY T: 01406 490590

PROJECT: Proposed Residential Development at Low Lane, Holbeach

DRAWING:

Construction Management

SCALE: NTS@A1 DRAWN: M

DATE:

DRAWING NO: CMP-01