


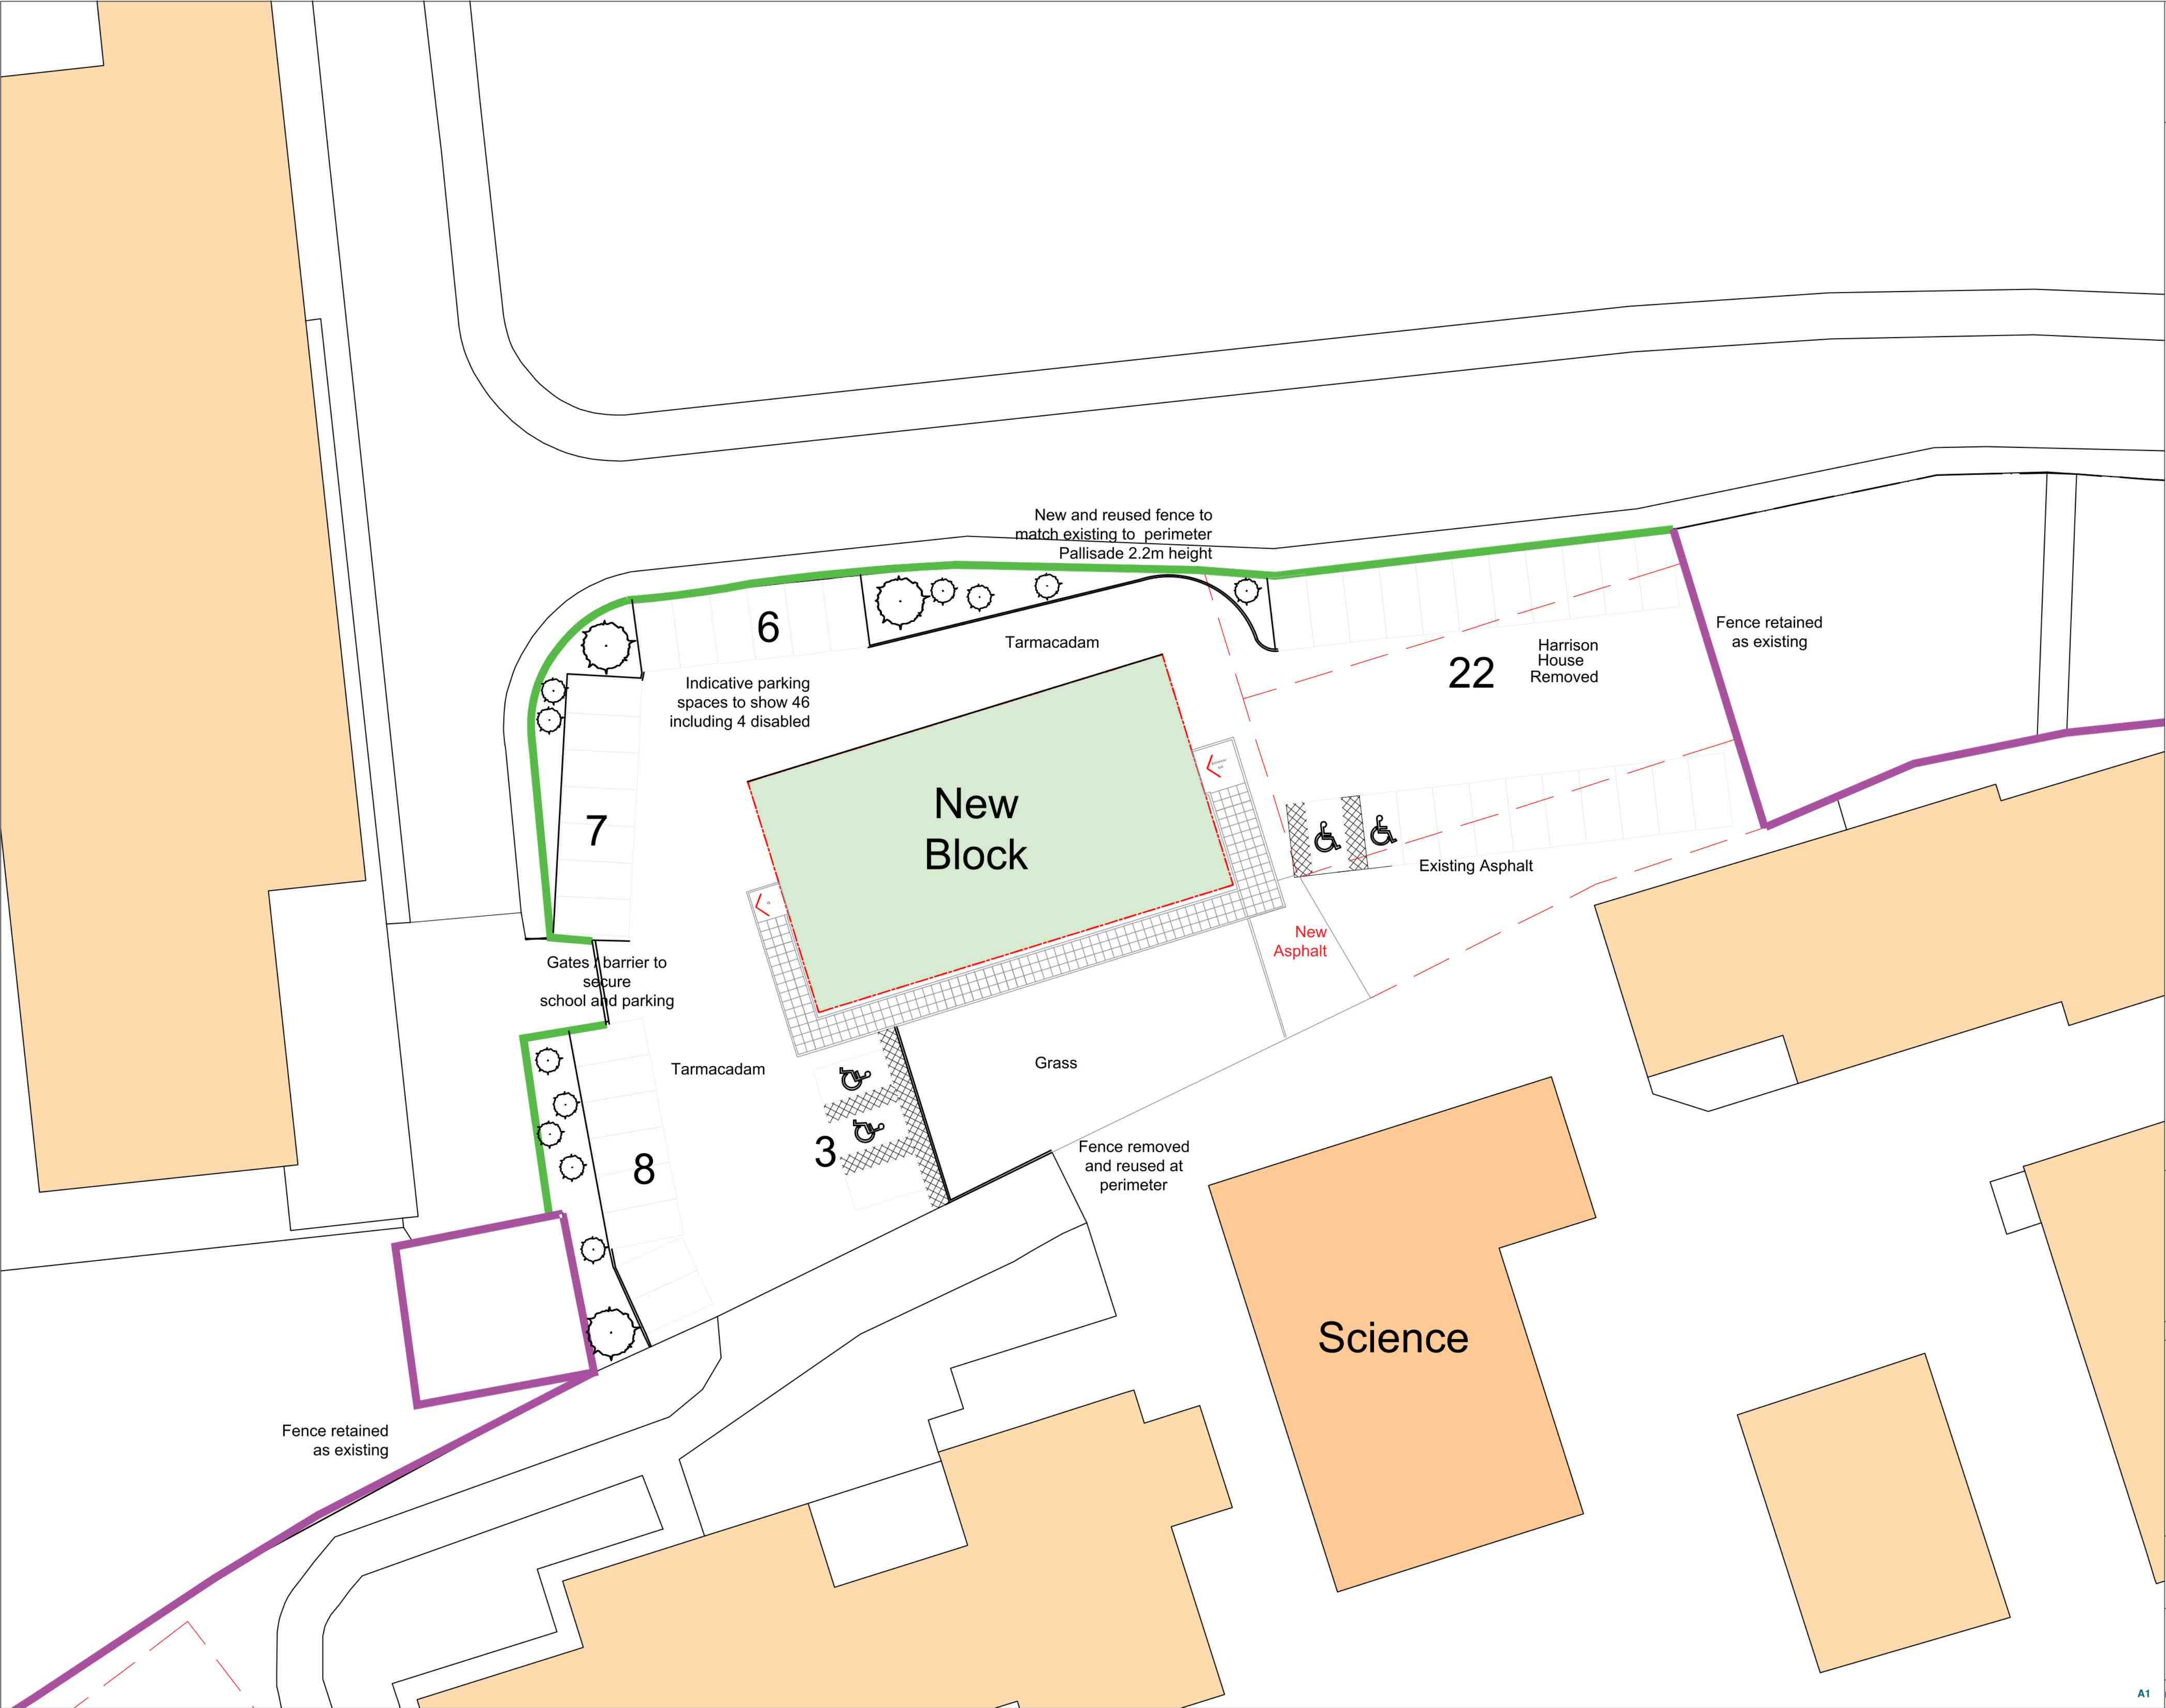

DWG No. 19229-005

Notes:

- Key
- Existing buildings
 - New teaching block
 - Existing fence retained
 - New or reused dismantled fence to match 2.2m high palisade fence green.

Copyright: All rights reserved. This drawing must not be reproduced without permission from AA Projects Ltd. Do not scale off this drawing. All dimensions are to be checked on site by contractor / sub contractor. Any discrepancies to be reported to AA Projects Ltd.

Rev	Date	Revision notes	By	Check	

Rev	Date	Revision notes	By	Check
-----	------	----------------	----	-------



AA PROJECTS

Alpha Tower
Suffolk St Queensway
Birmingham
B1 1TT
Tel: 0121 788 1344

Office Locations
Birmingham, Leeds, Liverpool, London, Manchester, Oxford, Rugby, Newcastle
www.aaprojects.co.uk

Client University Acadamy Holbeach			Drawing Title Proposed parking and hard landscaping		
Project Title New Build Teaching Block PLANNING			Drawn CRH	Date March 2022	
			Checked PN	Date	
DWG No.	19229-005	Scale	1:200 @ A1	Revision	