
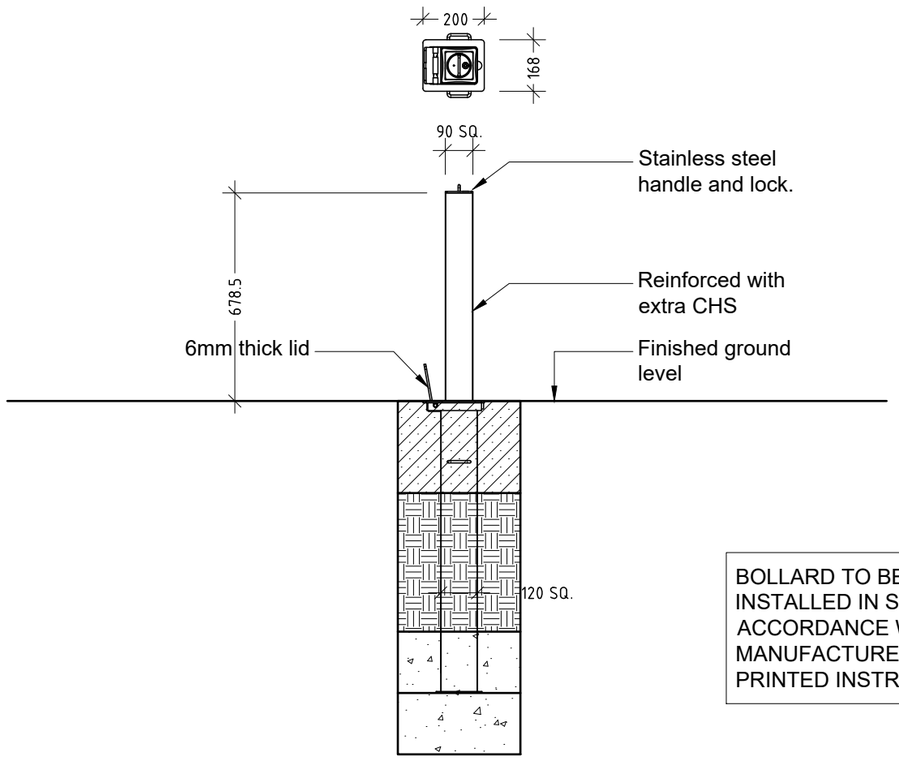


SPECIFICATION
Marsalls RT SQ8 HD Retractable Bollard

Material :
Bollard Grade S235 mild steel
5mm wall
Socket : Grade S235 mild steel (3mm)

Finish :
Bollard : Hot dipped galvanised - BS EN 150 1461 (1999)
Socket : Hot dipped galvanised - BS EN 150 1461 (1999)

BOLLARD TO BE INSTALLED IN STRICT ACCORDANCE WITH MANUFACTURERS PRINTED INSTRUCTIONS.

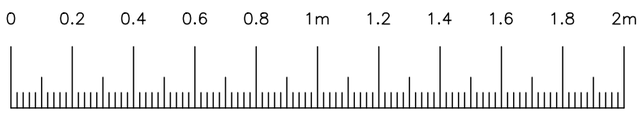

LINEAR SCALE 1:20

STOAS ARCHITECTS

1 DUNSTON PLACE - DUNSTON ROAD - CHESTERFIELD - S41 8NL - TEL 01246 389 860
216 FORT DUNLOP - FORT PARKWAY - BIRMINGHAM - B24 9FD - TEL 0121 747 1943

CLIENT	ALDI STORES LIMITED	SCALE	1:20@ A3	DRAWN	CL
PROJECT	STANDARD DETAIL	DATE	Jan '19	CHECKED	DCM
TITLE	HEAVY DUTY TELESCOPIC BOLLARD	DWG No.	AD5926	REV	

NORTH

ALL DIMENSIONS TO BE VERIFIED ON SITE PRIOR TO ANY SHOP OR SITE WORKS BEING COMMENCED. ANY DISCREPANCIES TO BE REPORTED TO STOAS ARCHITECTS BEFORE ANY WORK IS PUT IN HAND. DO NOT SCALE FROM THIS DRAWING. THIS DRAWING IS TO BE READ IN CONJUNCTION WITH RELEVANT CONSULTANTS' AND SPECIALISTS' DRAWINGS.
THIS DRAWING IS THE PROPERTY OF STOAS ARCHITECTS COPYRIGHT IS RESERVED BY THEM AND THE DRAWING IS ISSUED ON THE CONDITION THAT IT IS NOT COPIED, REPRODUCED, RETAINED OR DISCLOSED TO ANY UNAUTHORISED PERSON EITHER WHOLLY OR IN PART WITHOUT THE WRITTEN CONSENT OF STOAS ARCHITECTS