




The drawings, information and data recorded in this document ("the information") is the property of Paul Basham Associates. This document and the information are solely for the use of the authorized recipient and this document may not be used, copied or reproduced in whole or part for any purposes other than which it was supplied by Paul Basham Associates. Paul Basham Associates makes no representation, undertakes no duty and accepts no responsibilities to any third party who may use or rely upon this document or the information.

GENERAL NOTES

1. THIS DRAWING IS INTENDED TO BE VIEWED IN COMBINATION WITH ALL RELEVANT ARCHITECTS, ENGINEERS, SERVICES AND SPECIALIST DRAWINGS AND SPECIFICATION.
2. ANY VARIATIONS OR DISCREPANCIES BETWEEN THESE DRAWINGS IN TERMS OF DIMENSIONS OR DETAILS SHOULD BE DRAWN TO THE ATTENTION OF THE ARCHITECT AND/OR THE ENGINEER FOR CLARIFICATION.
3. PAUL BASHAM ASSOCIATES ACCEPTS NO RESPONSIBILITY FOR THE ACCURACY OF BACKGROUND INFORMATION PRODUCED BY THIRD PARTIES - THIS MUST BE TREATED AS INDICATIVE ONLY.
4. ALL DIMENSIONS AND LEVELS ARE IN METRES. DO NOT SCALE THIS DRAWING, PRINT, PLOT OR DISK.
5. THIS DRAWING SHOULD ONLY BE USED FOR CONSTRUCTION IF THE PROJECT PHASE IN THE TITLE FRAME BELOW IS SHOWN AS "CONSTRUCTION". PAUL BASHAM ASSOCIATES TAKE NO RESPONSIBILITY FOR CONSTRUCTION WORKS UNDERTAKEN TO DRAWINGS WHICH ARE NOT MARKED UNDER THIS PHASE.

LEGEND

-  HIGH DENSITY 40-45 DPH: FLATS AND TERRACES
-  2-3 BED SEMI DETACHED UNITS 30 DPH
-  3-4 BED SEMI DETACHED AND DETACHED UNITS WITH SPACIOUS FRONTAGE 25 DPH
-  PUBLIC OPEN SPACE
-  ADOPTED ANGLIAN WATER FOUL SEWERS

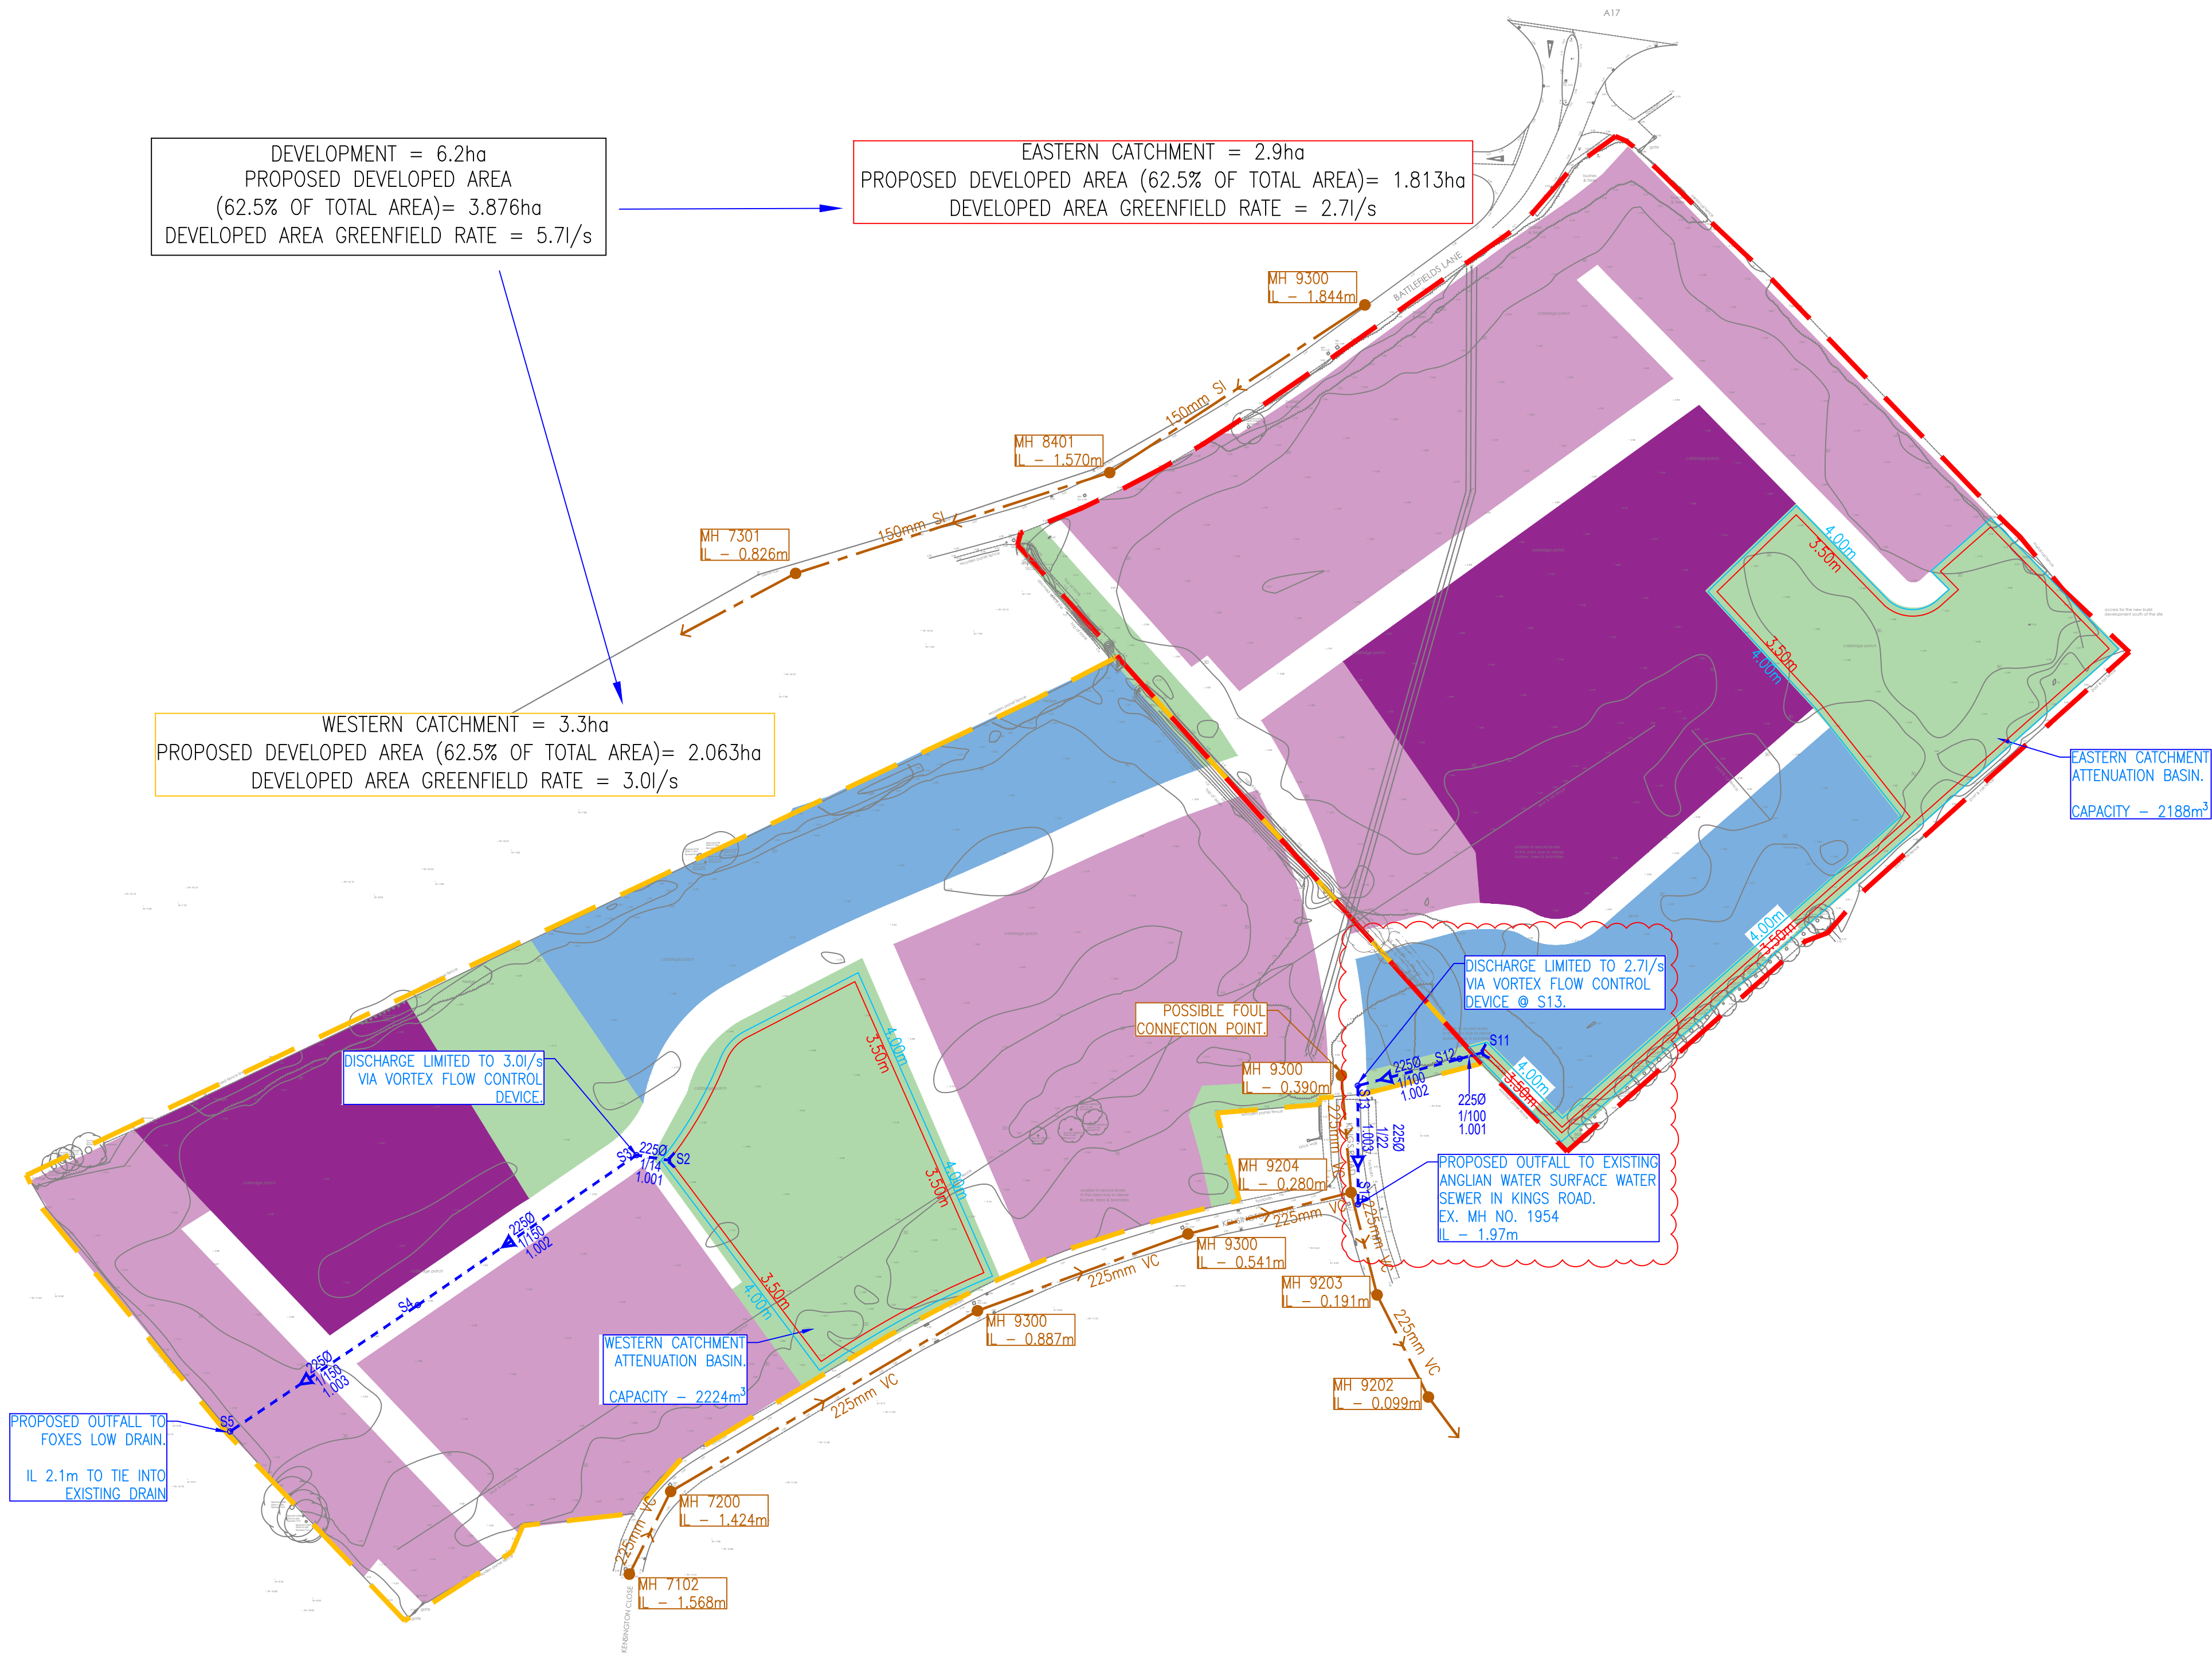

PRELIMINARY

DRAWING/DESIGN IS STILL "IN DEVELOPMENT"
YOU ARE ADVISED TO MAKE DUE ALLOWANCE

B	SW east catchment outfall amendment	15/12/2021	AJS	JC
A	Drawing revised following masterplan update	27/01/2021	COH	RJW
Rev	Description	Date	By	Chkd



The Botby, Cams Hall Estate, Farnham, PO16 8UT
01209 711 000
info@paulbashamassociates.com www.paulbashamassociates.com



Project Name BATTLEFIELDS LANE SOUTH, HOLBEACH OUTLINE PLANNING APPLICATION			
Title DRAINAGE STRATEGY			
Project Phase PRELIMINARY			
Checked By AJS	Checked Date 22/01/2021	Drawn By COH	Drawn Date 22/01/2021
Client Drawing No. -	Scale 1:1000	(AT A1 SIZE)	
PBA Drawing No. 087.5011.501	Revision B		