
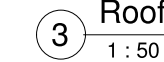


Site and FF levels to be as shown. Flood resilient construction up to 300mm above FFL.

[illegible]

CODE	SUITABILITY DESCRIPTION
STATUS	PURPOSE OF ISSUE

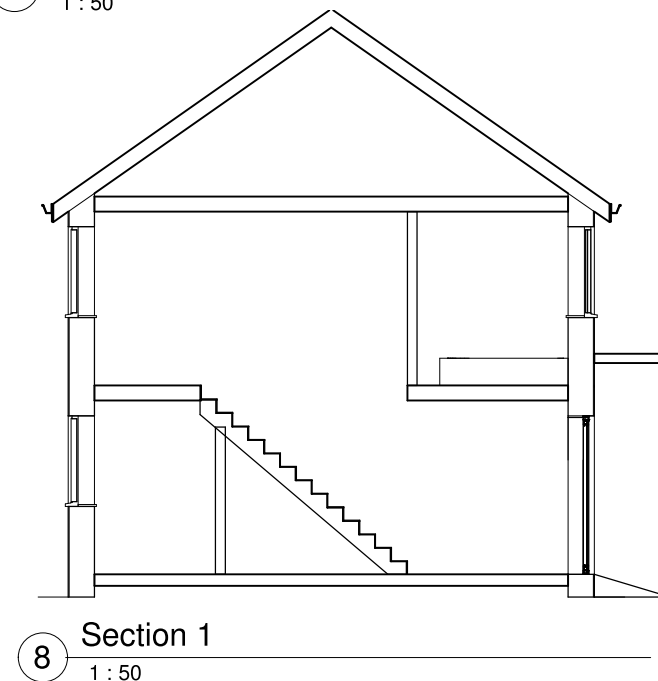

PROJECT

Land adjacent to 'Hunspill Cottage',
Roman Bank, Holbeach, PE12 8BX

TITLE	Elevations & Floorplans
-------	-------------------------

CLIENT	Mr & Mrs Reis
--------	---------------

DRAWN BY EH	CHECKED BY SR	DATE 24.02.22
SCALE (@ A1) 1:50	PROJECT NUMBER 17324	
DRAWING NUMBER 17324 - 001		REV 1