

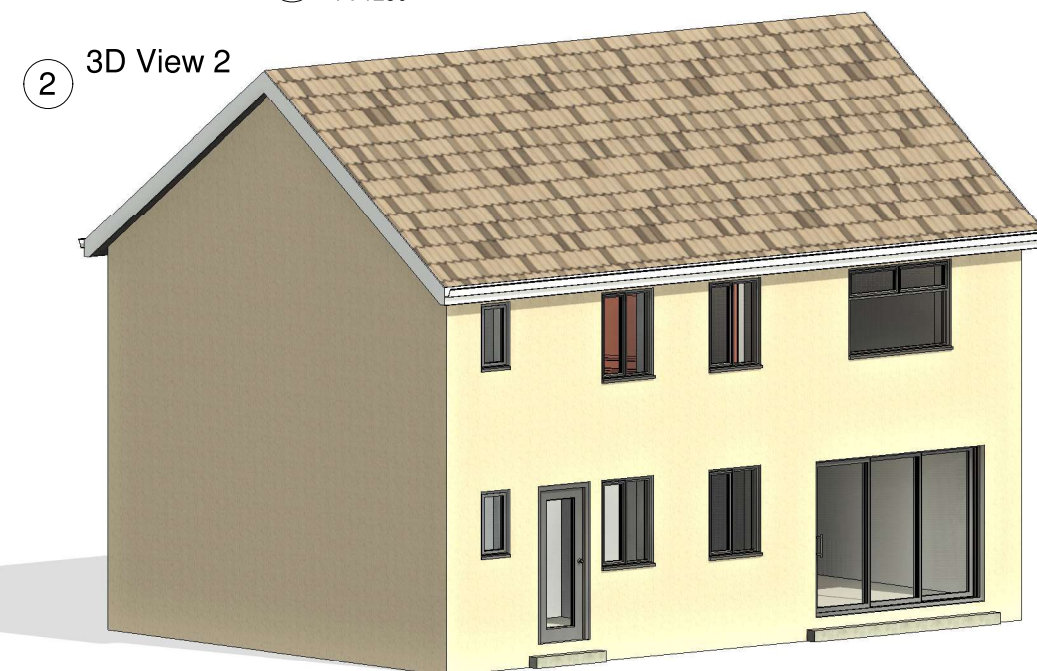
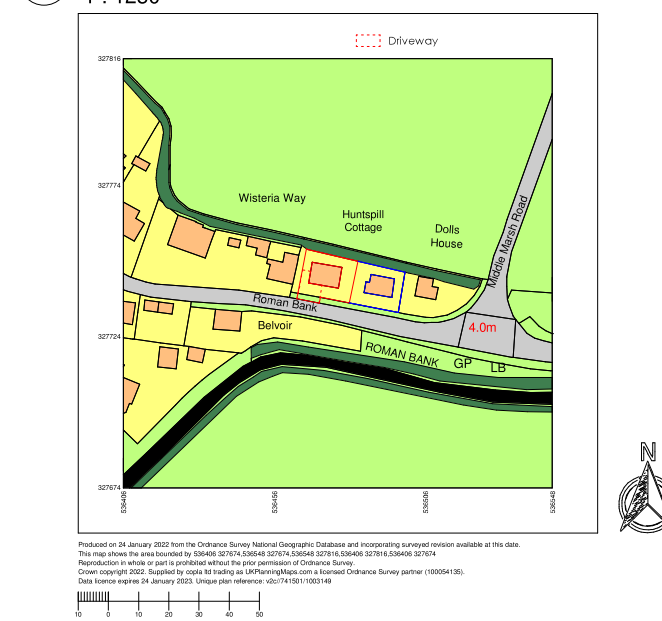
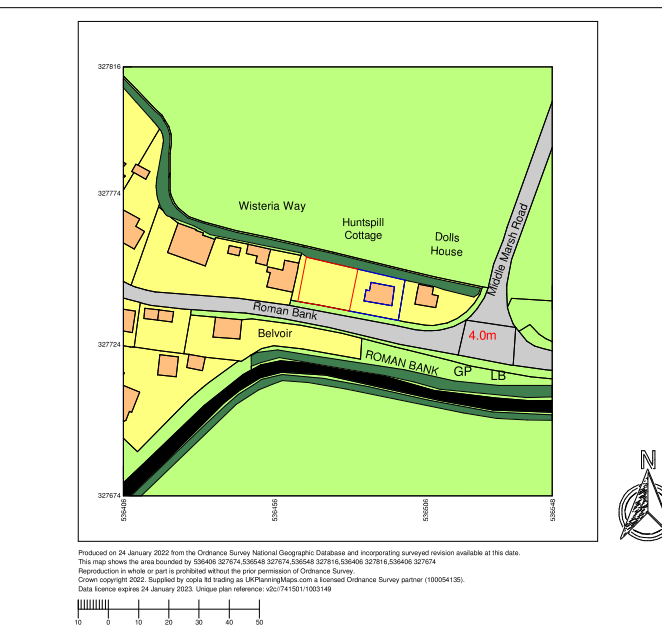
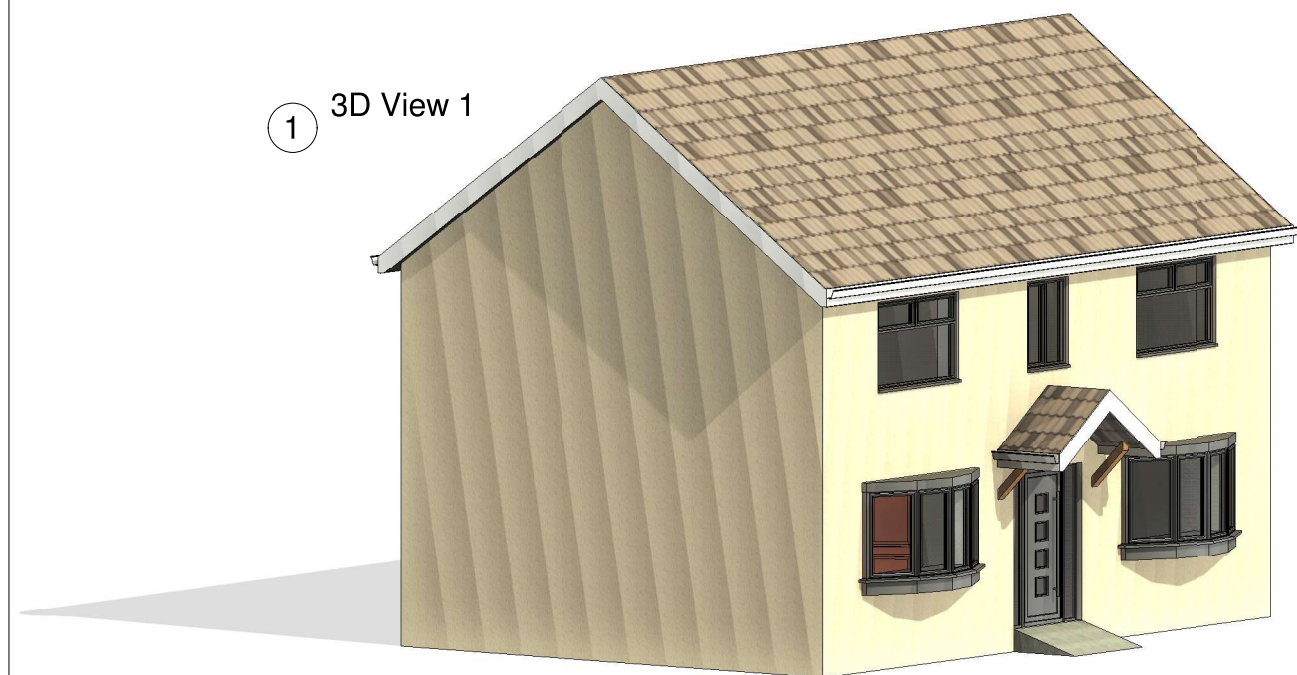


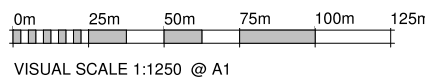

Site and FF levels to be as shown.
Flood resilient construction up to 300mm above FFL.

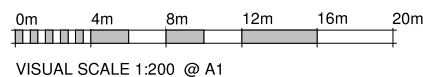

NOTES :
Report any discrepancies or omissions between the 'Designer' and any consultants drawings to the designer immediately.

Do not scale from Drawings. All dimensions to be checked by contractor on site prior to commencing any work. IF IN DOUBT ASK.

Levels and dimensions of existing structure/site may be from various sources and may be inaccurate.

Unless stated otherwise this drawing is for design intent purposes only and should not be used for any other purpose. The drawing is indicative of designers visual requirements.

COPYRIGHT :
This document is the property of Arcitek Building Design Ltd and copyright is reserved by them, No unauthorised copying, in whole or part part or any form of reproduction is permitted. It must not be retained for reference and the contents may not be disclosed to any third party without the special written consent of Arcitek Building Design Ltd.

CDM :
This drawing represents design intent only and should not be used for construction purposes without written notification from Principle Designer

REVISIONS :
Recycle all previous versions of this drawing and check with designer that you have the latest revision.

[illegible]

CODE	SUITABILITY DESCRIPTION
STATUS	PURPOSE OF ISSUE

		ARCITEK BUILDING VALUE	
www.arcitek.co.uk			
PROJECT Land adjacent to 'Hunstpill Cottage', Roman Bank, Holbeach, PE12 8BX			
TITLE Site and Location plans, 3D Views			
CLIENT Mr & Mrs Reis			
DRAWN BY EH		CHECKED BY SR	
		DATE 24.02.22	
SCALE (@ A1) As indicated		PROJECT NUMBER 17324	
DRAWING NUMBER 17324 - 002			REV 1