



NO. 63, HIGH STREET, HOLBEACH.

FRONT ELEVATION.

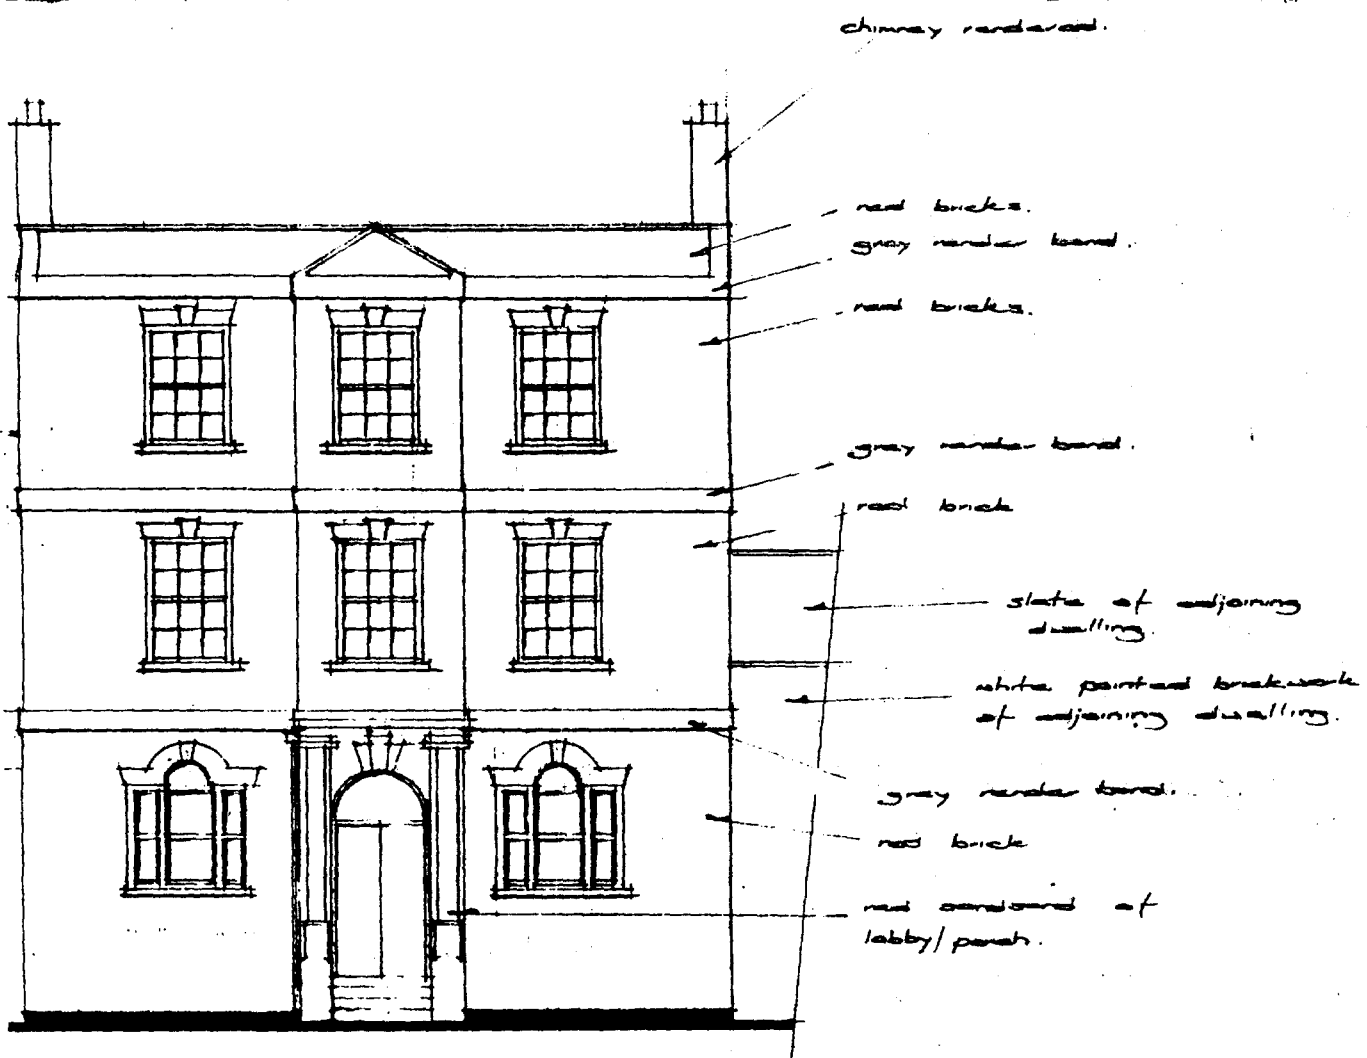

Front Elevation.

PLAN NO 1.

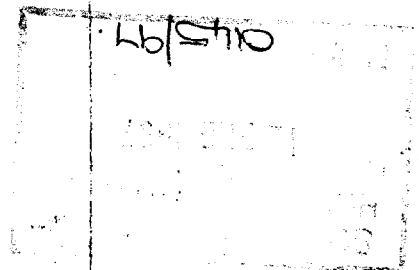


NO.63, HIGH STREET, HOLBEACH.

GROUND FLOOR.

GROUND FLOOR LAYOUT PLAN
63 HIGH STREET, HOLBEACH.

HIX & SON
Chartered Surveyors, Auctioneers & Estate Agents
28 CHURCH STREET
HOLBEACH
SPALDING, Lincs. PE12 7LL
Tel: (01406) 422777 Fax: (01406) 426142

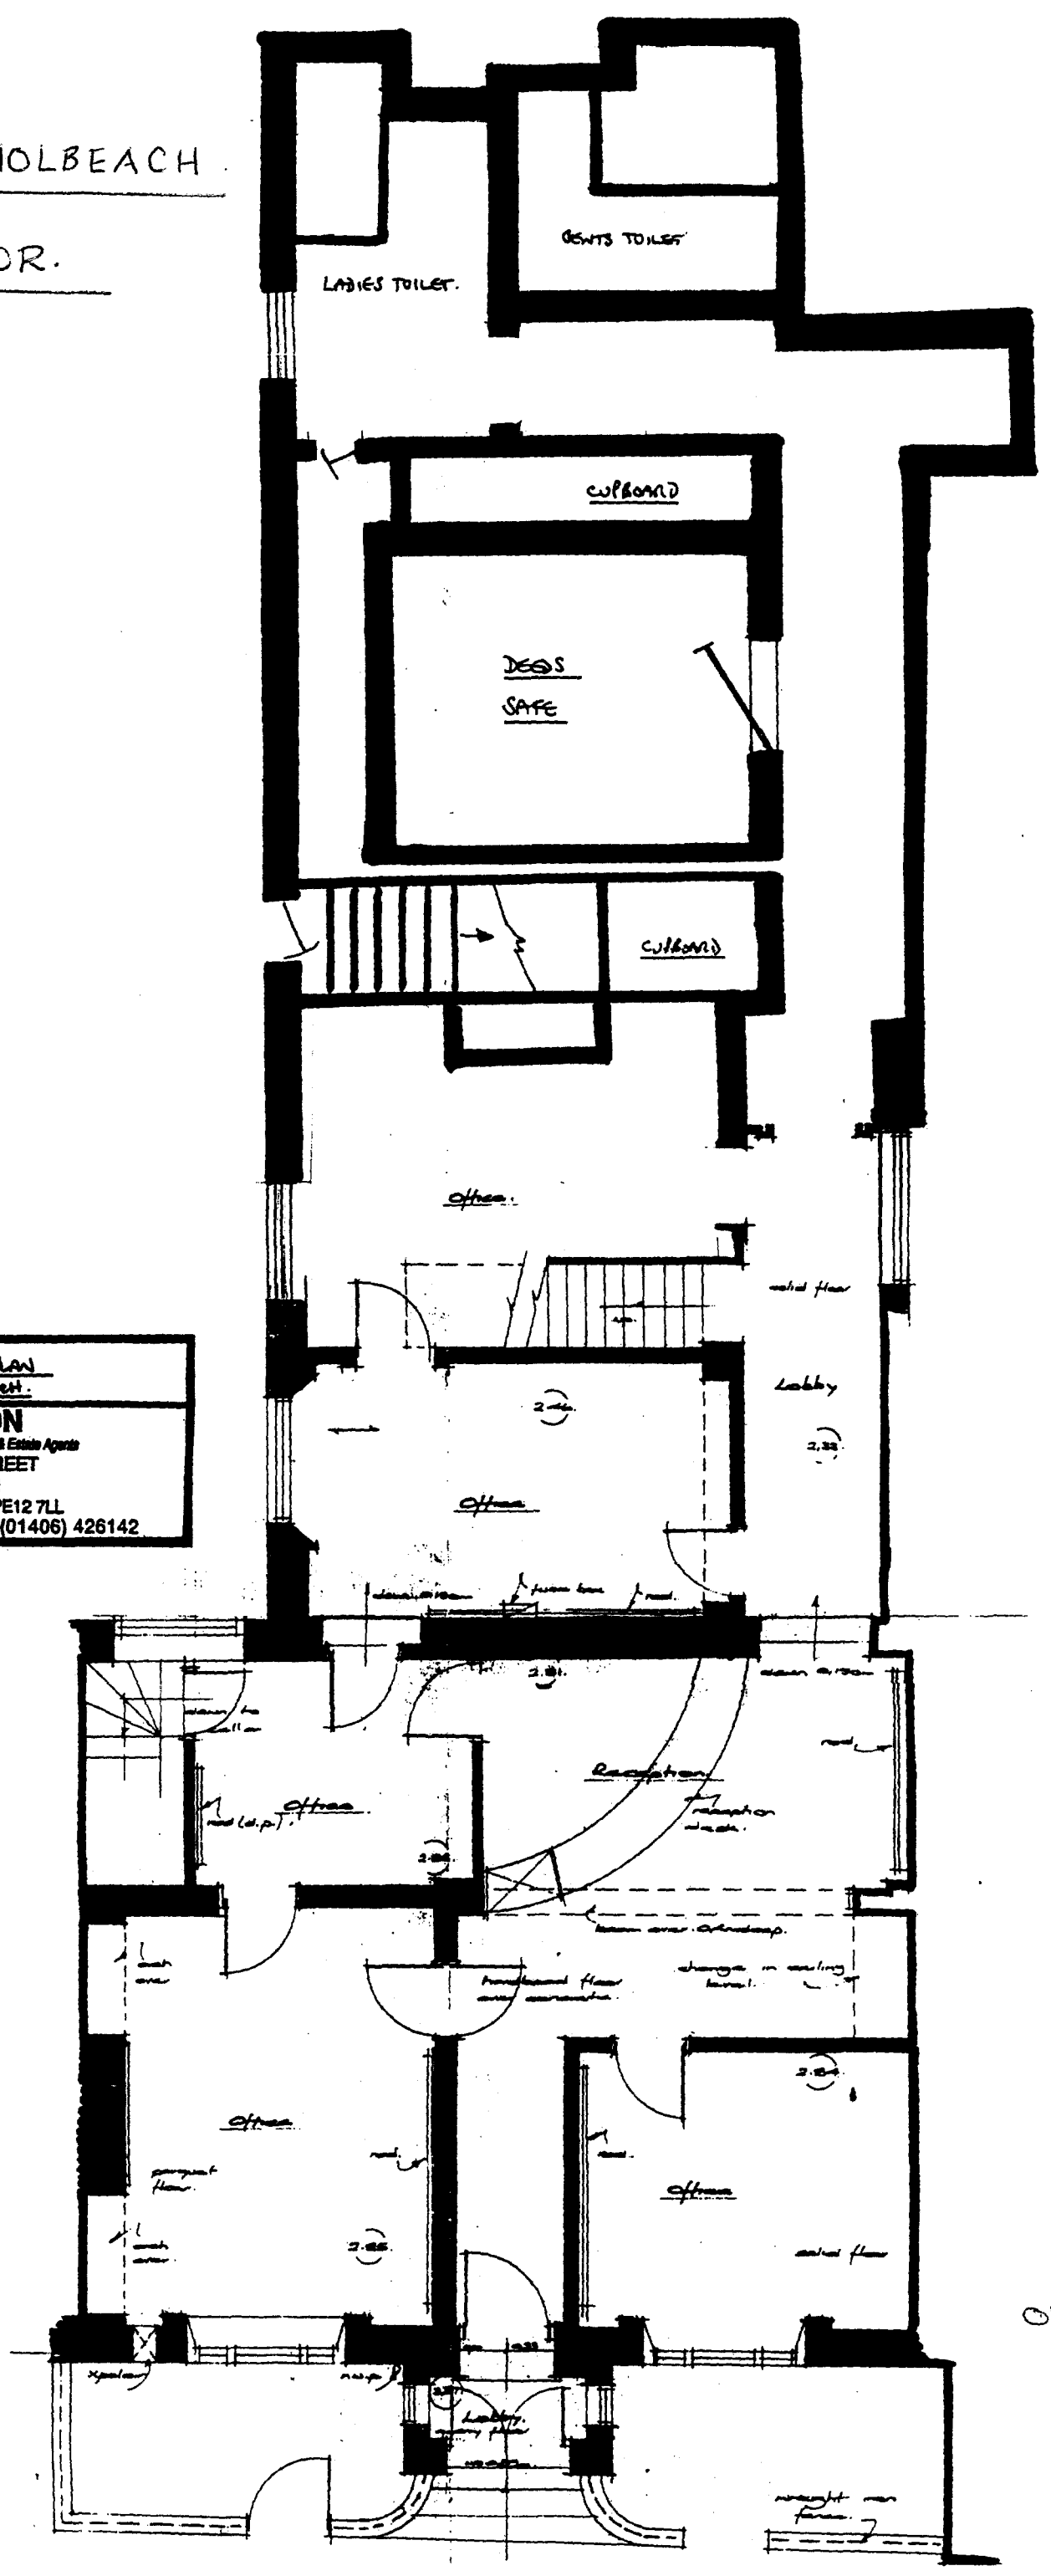


PLAN NO.2.

0145/97.

NO. 63, HIGH STREET, HOLBEACH.


FIRST FLOOR.

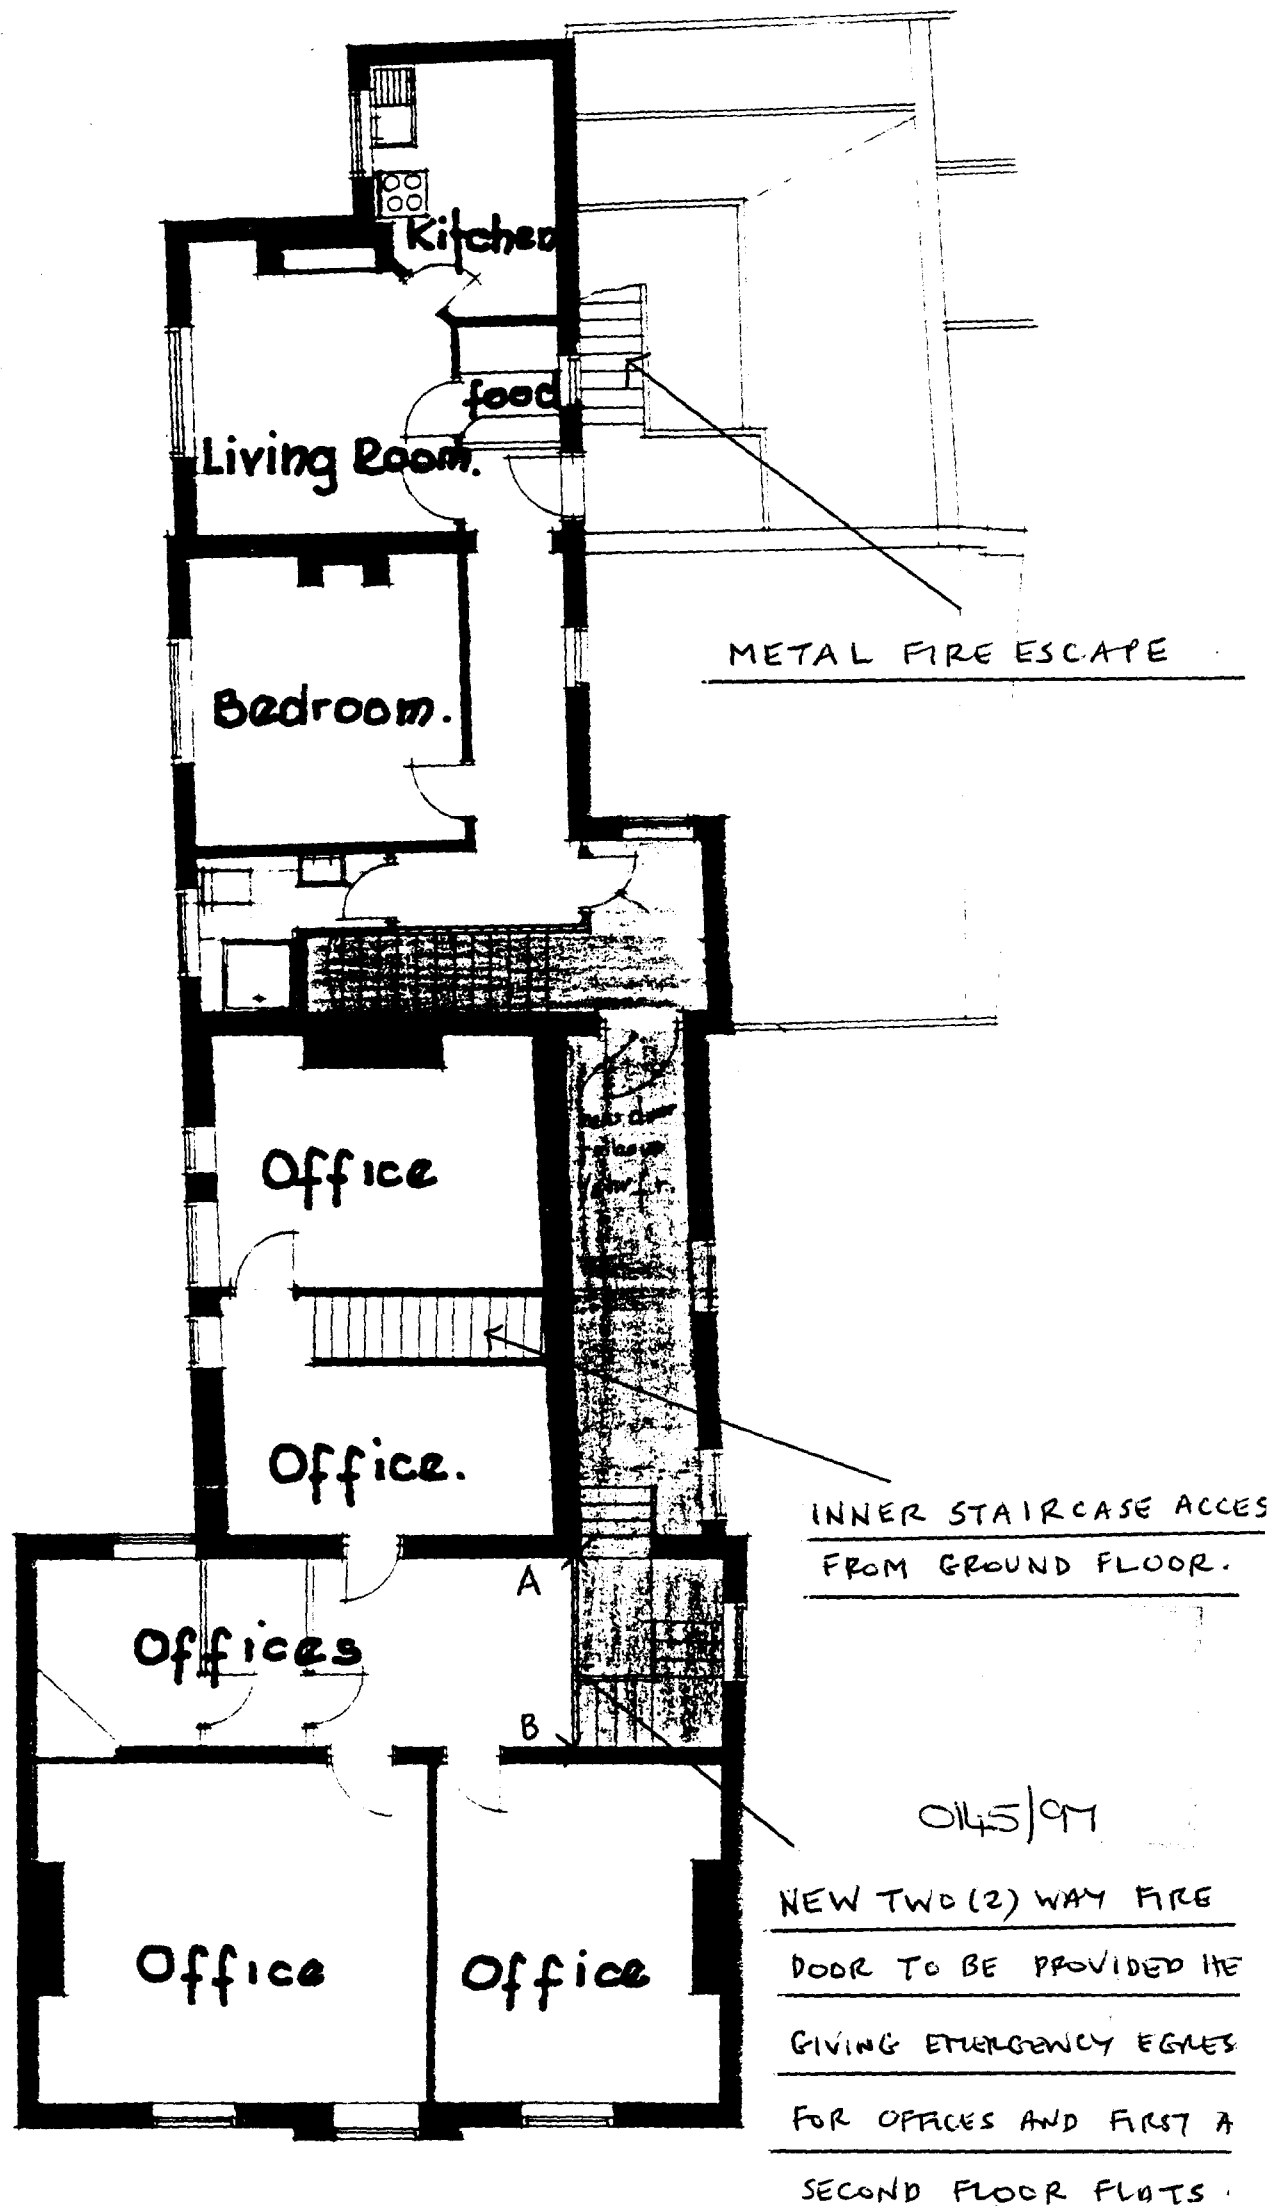

PLAN NO. 3.

NO. 63, HIGH STREET, HOLBEACH.

SECOND FLOOR.

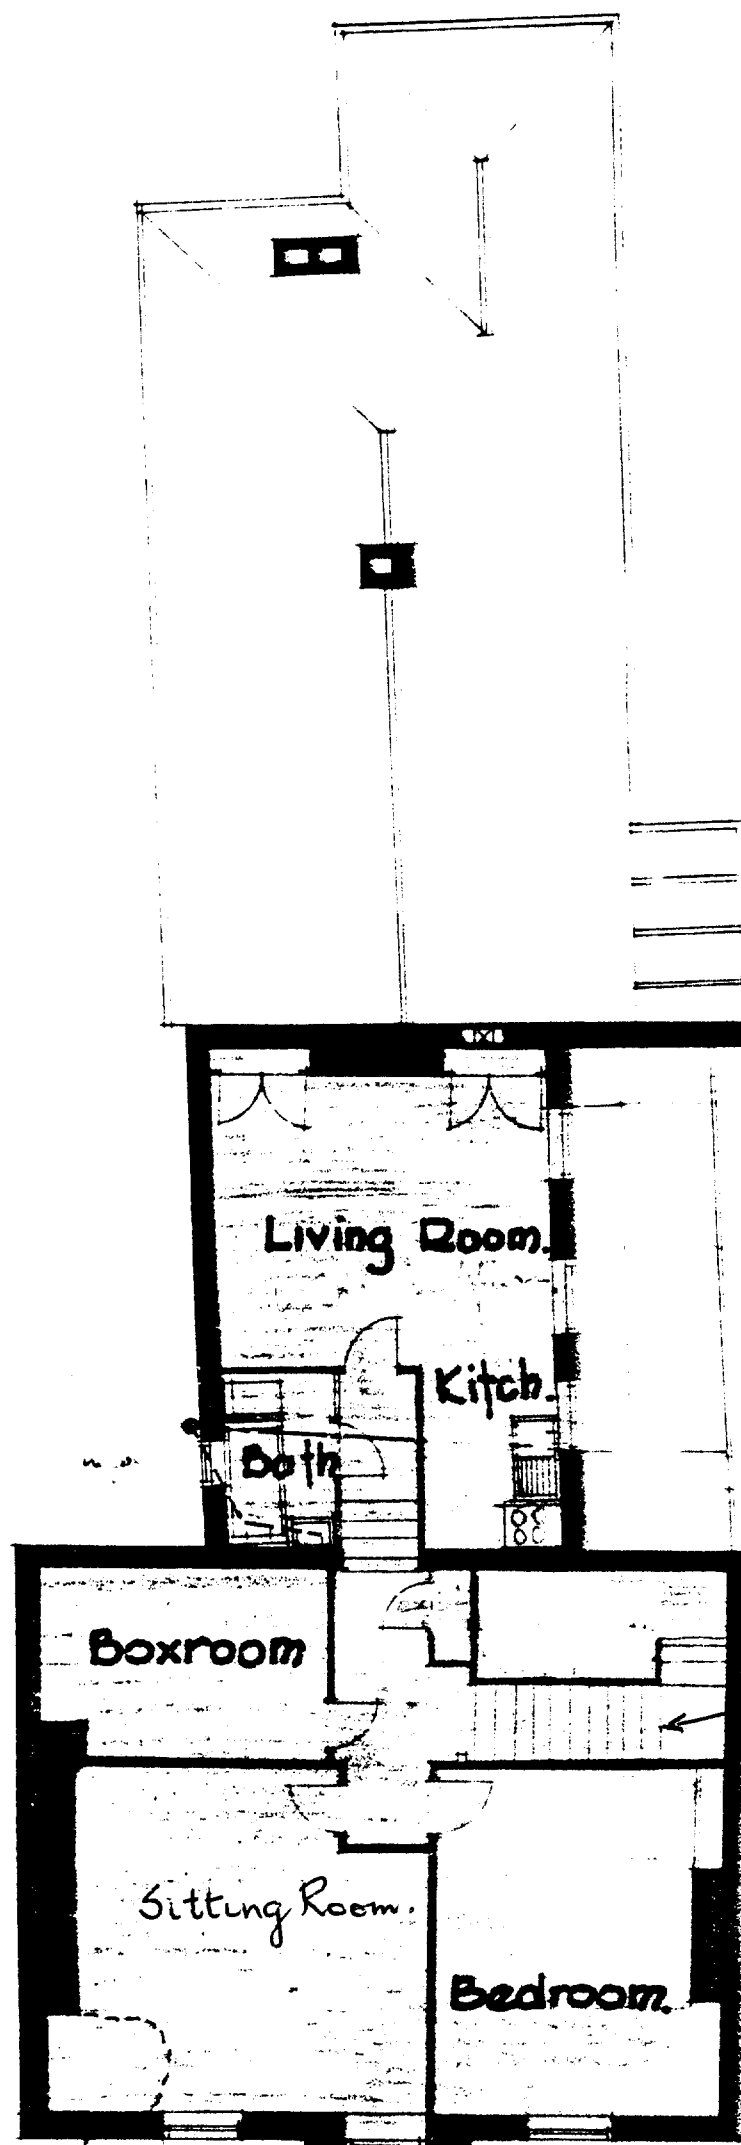

9145/97.

INTERNAL STAIRCASE
FROM FIRST FLOOR.

PLAN NO. 4.