
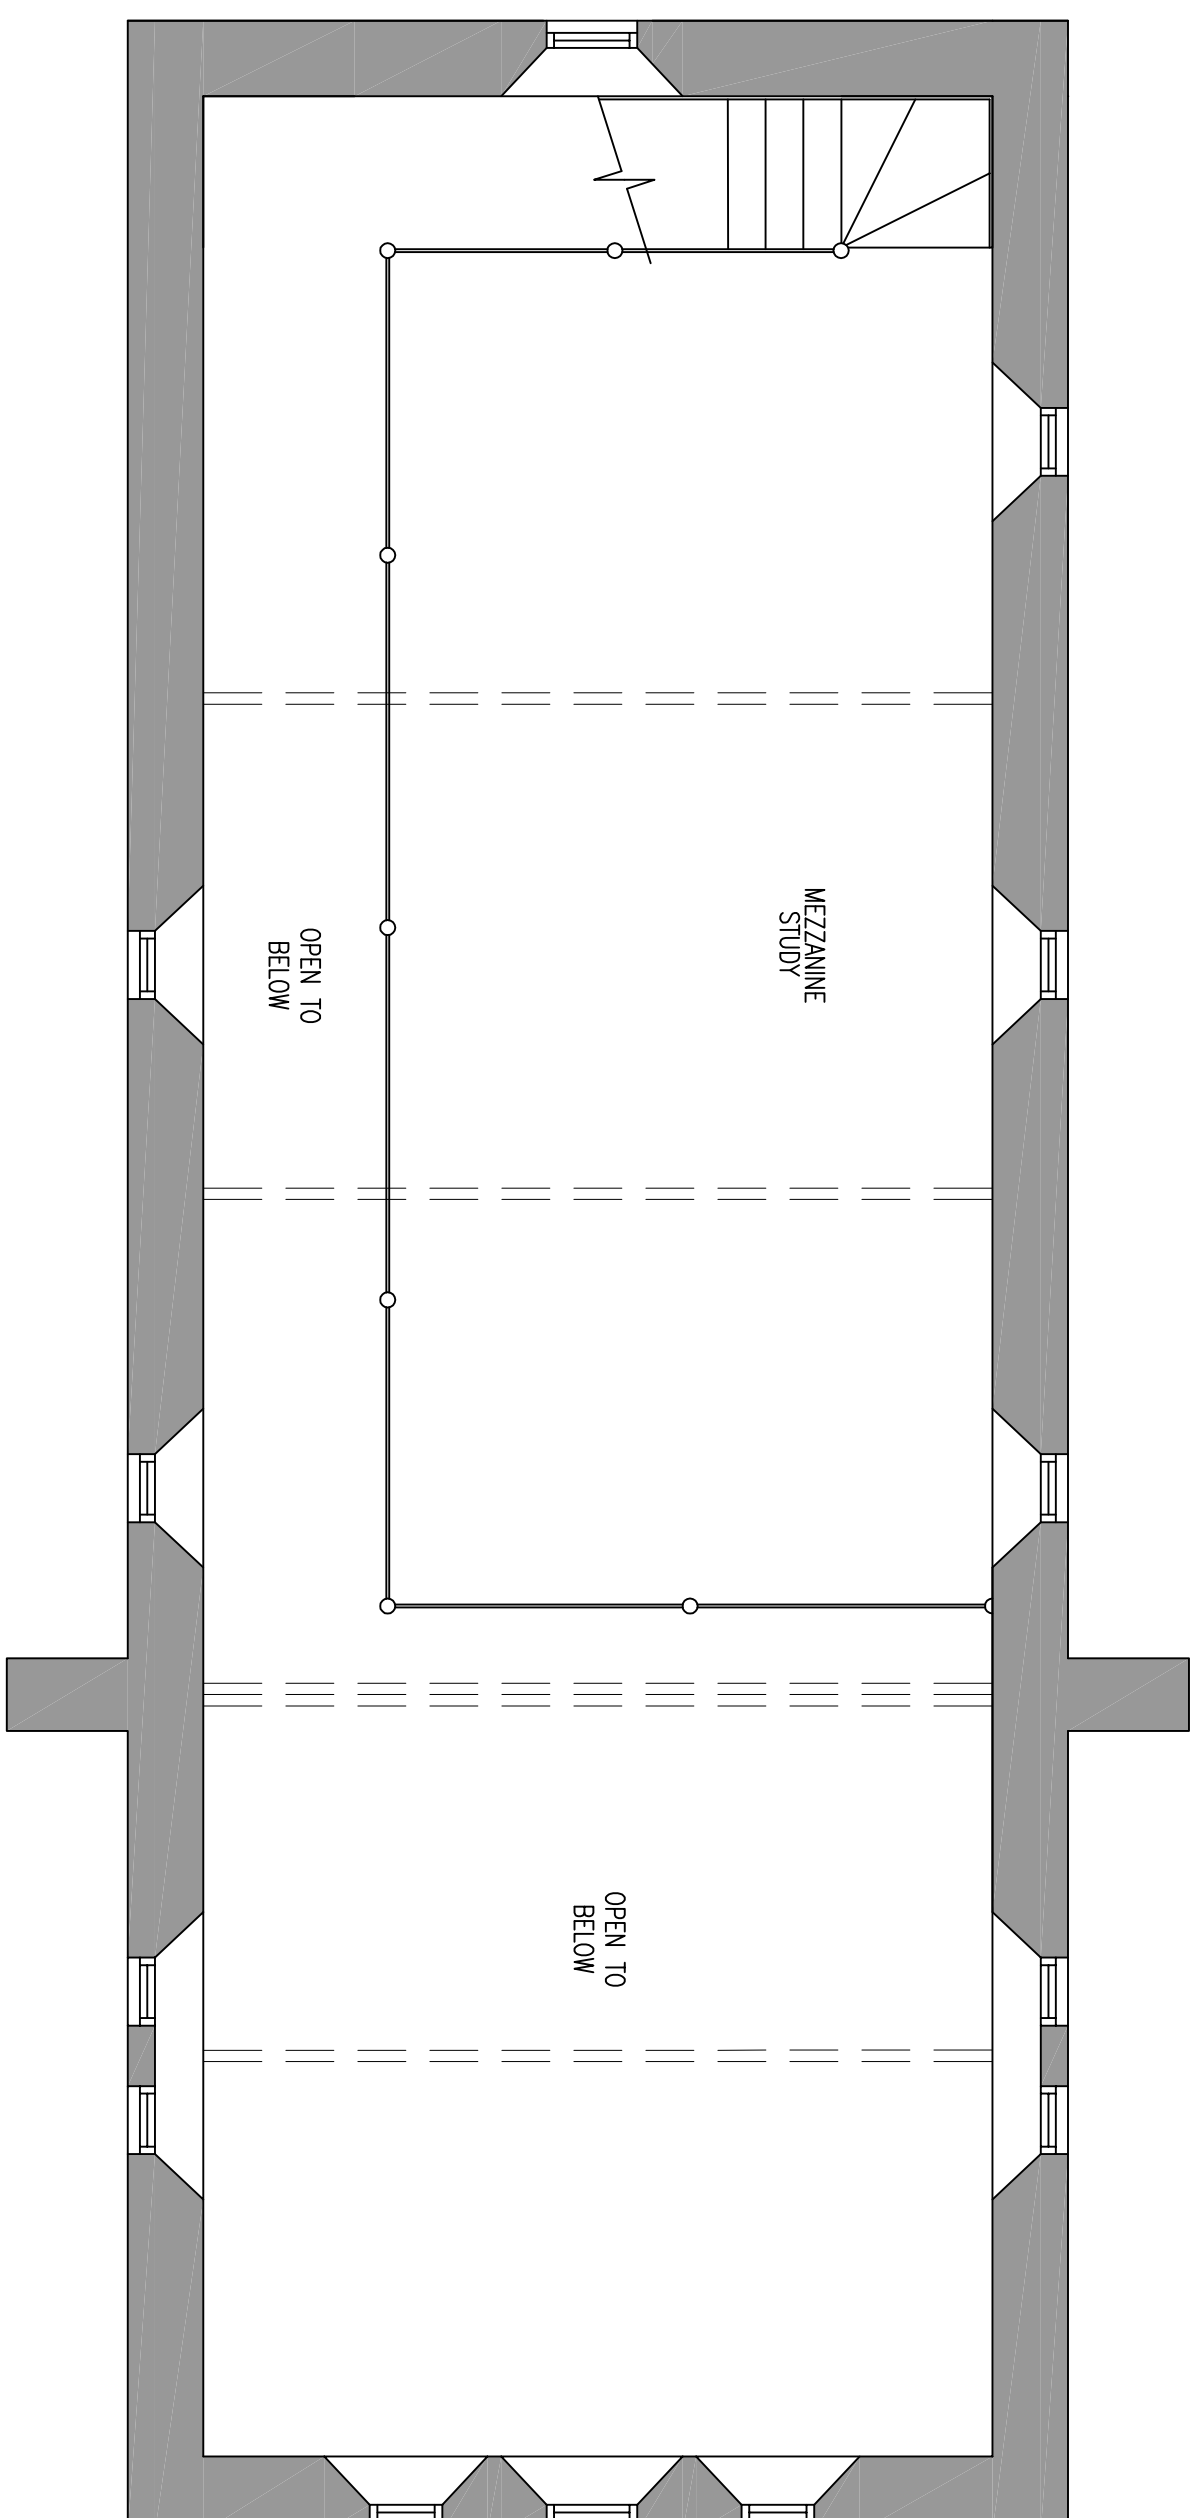
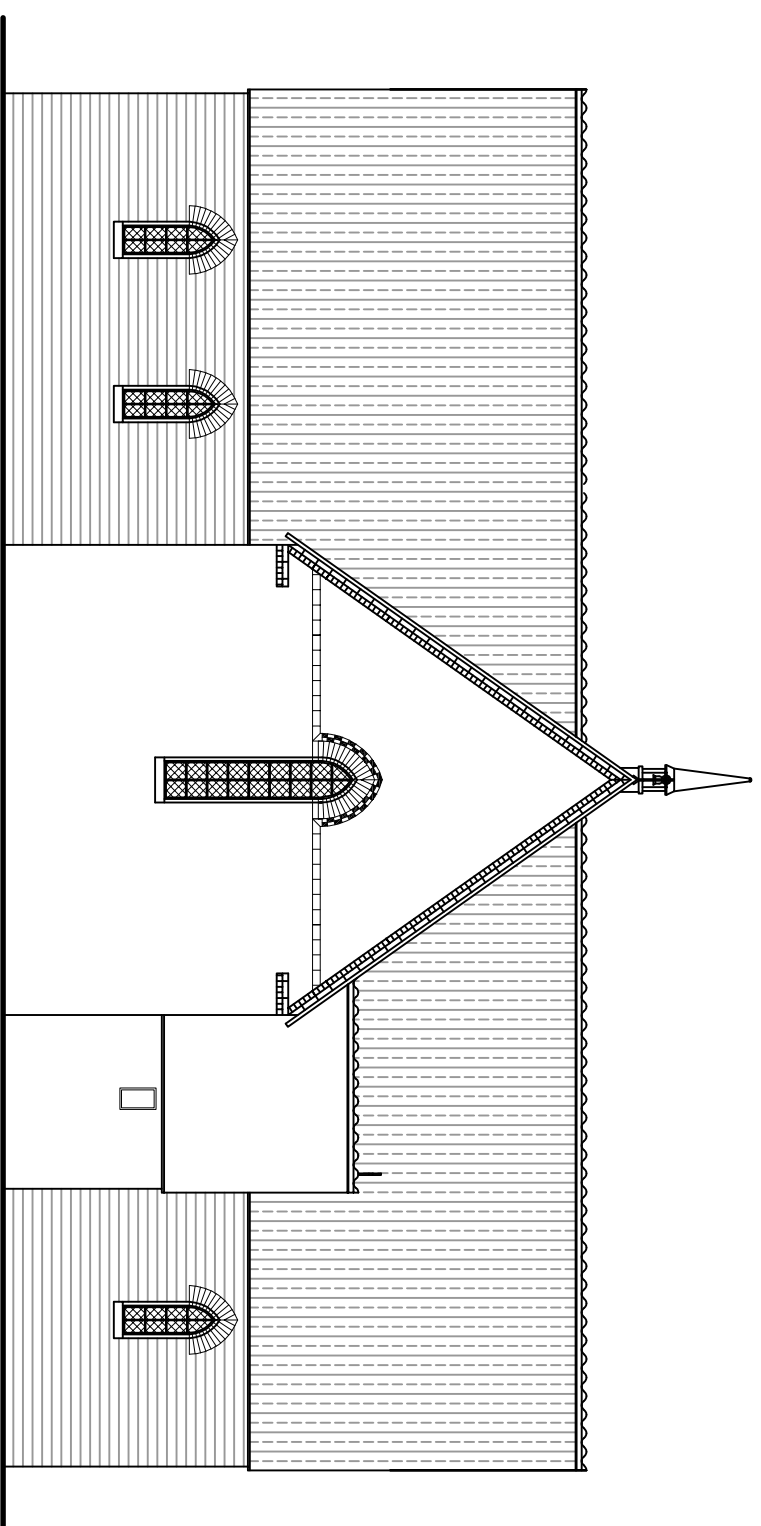
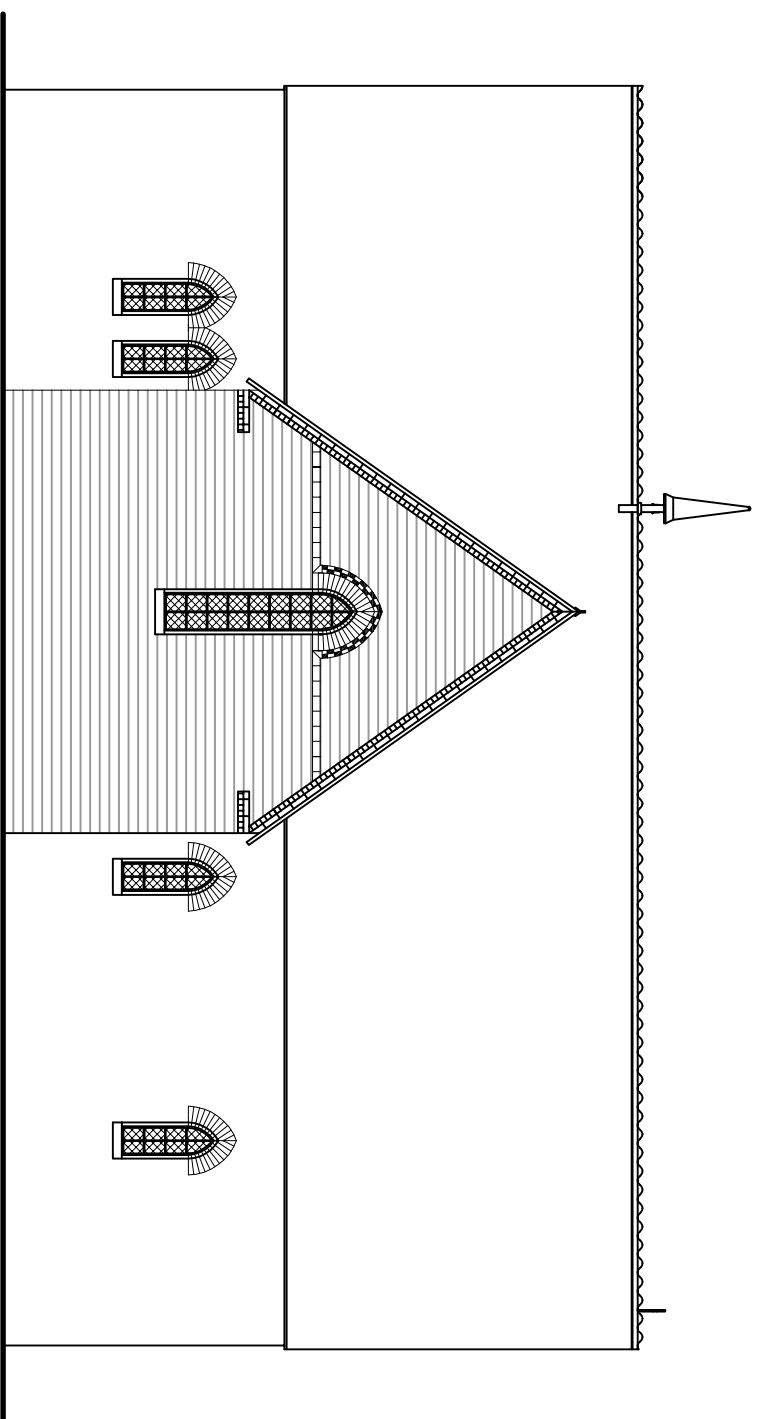
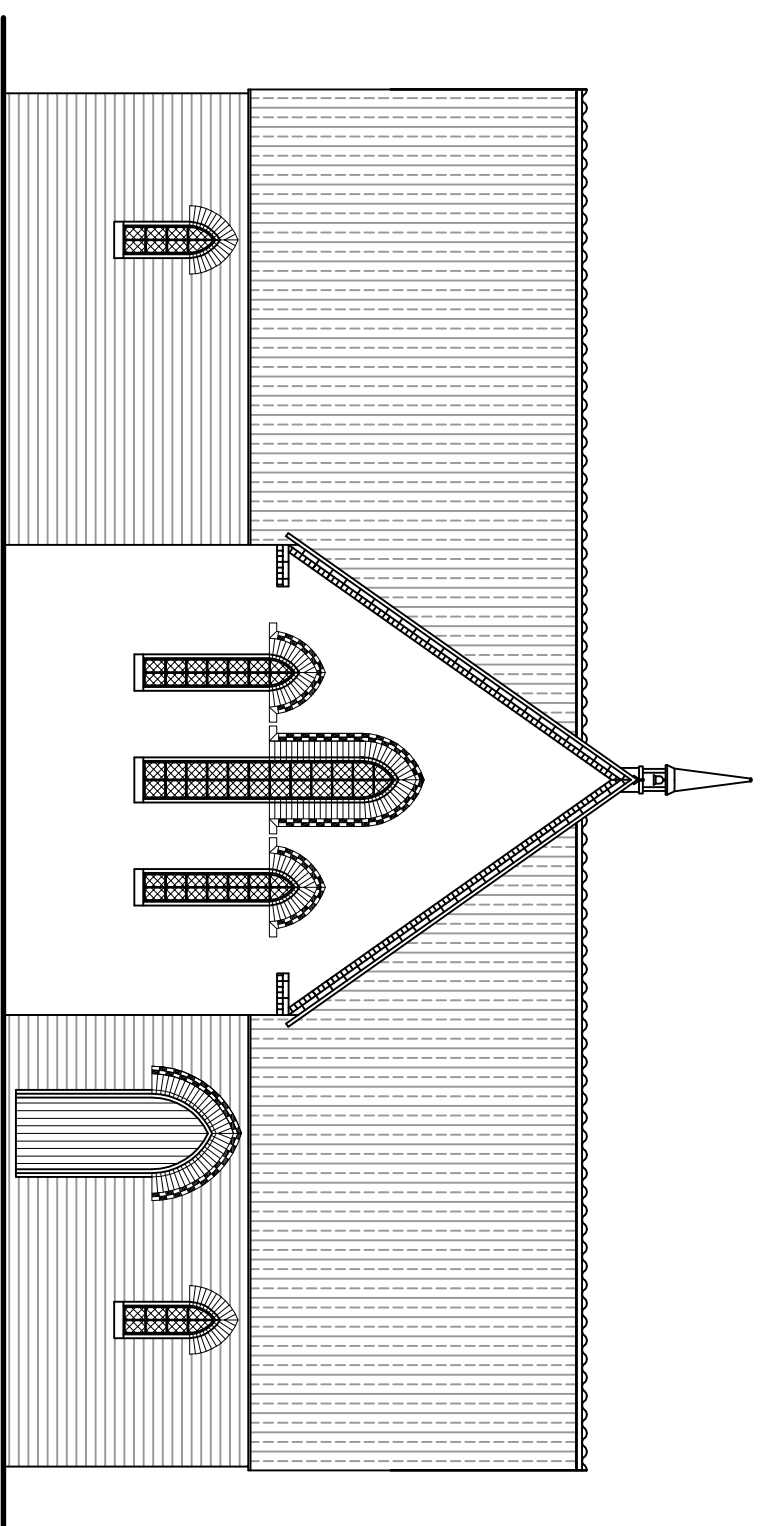


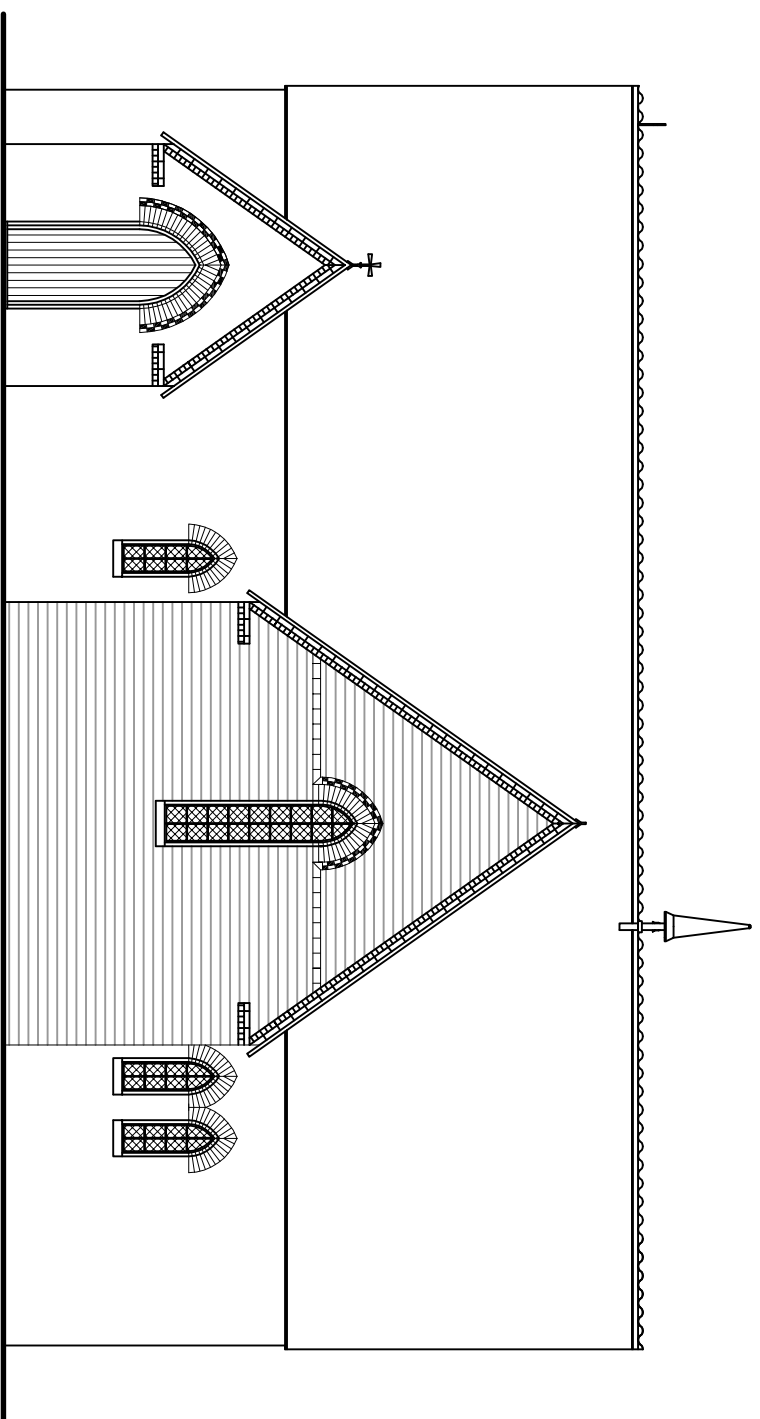

Ref:	Revision:	Date:
------	-----------	-------

14 The Crescent, Spalding, Lincolnshire.
01775 712115