




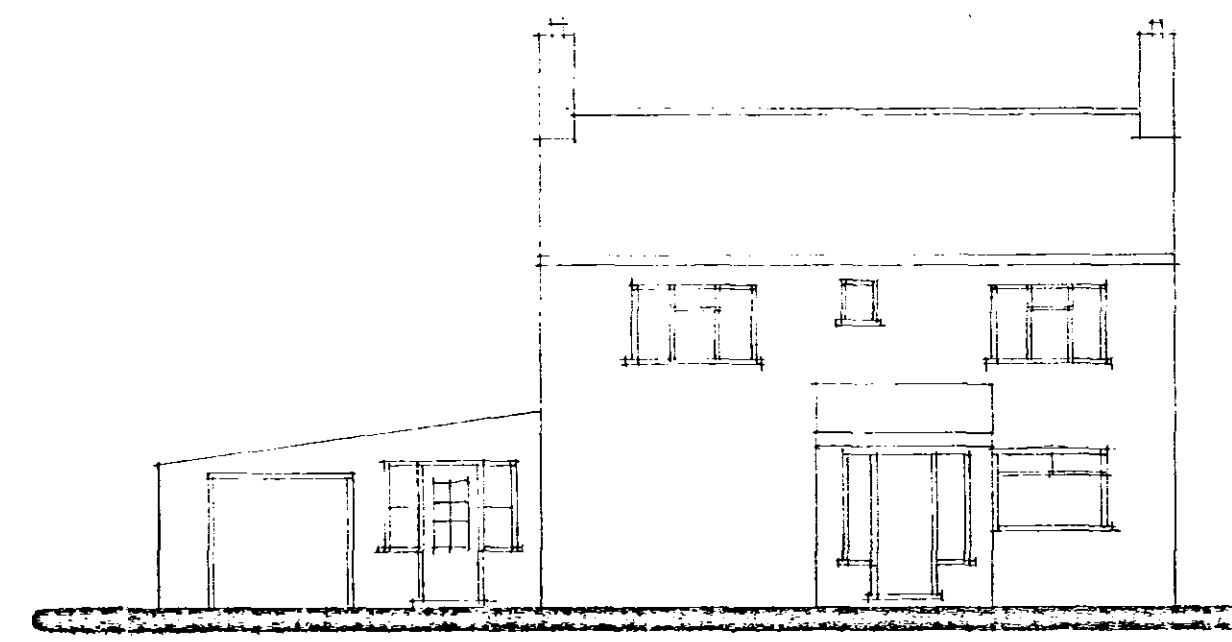


FRONT

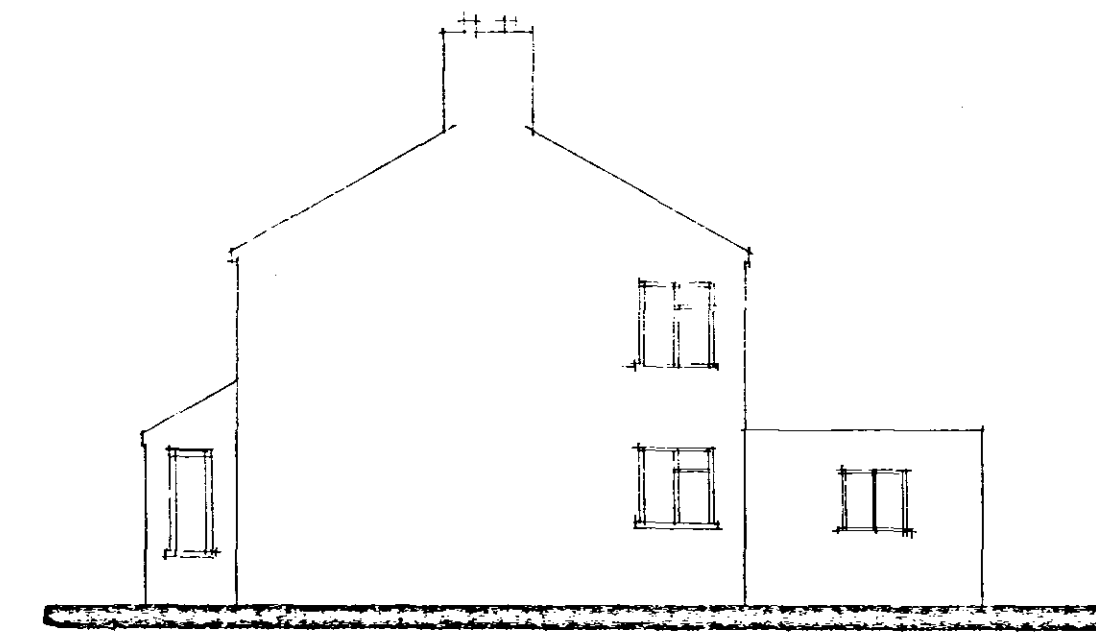


SIDE

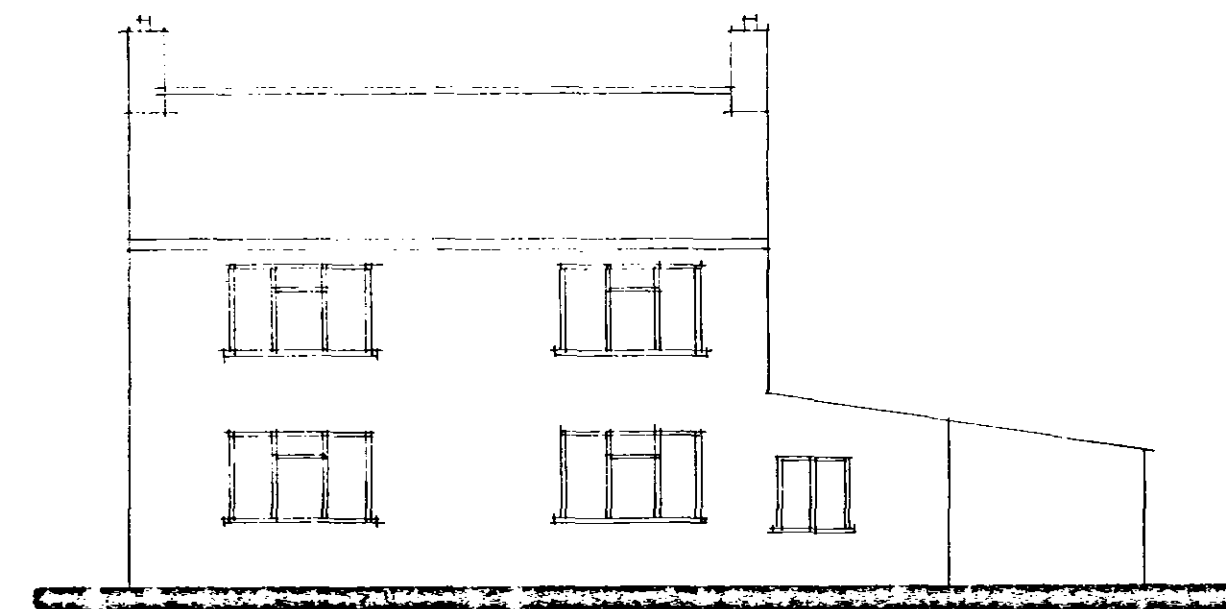


REAR

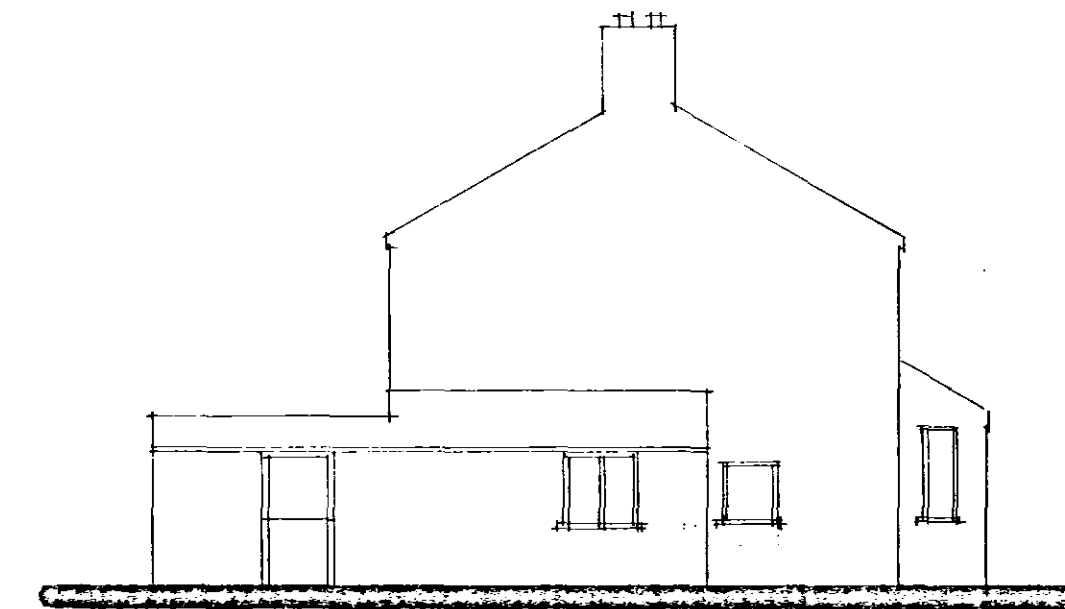

SIDE

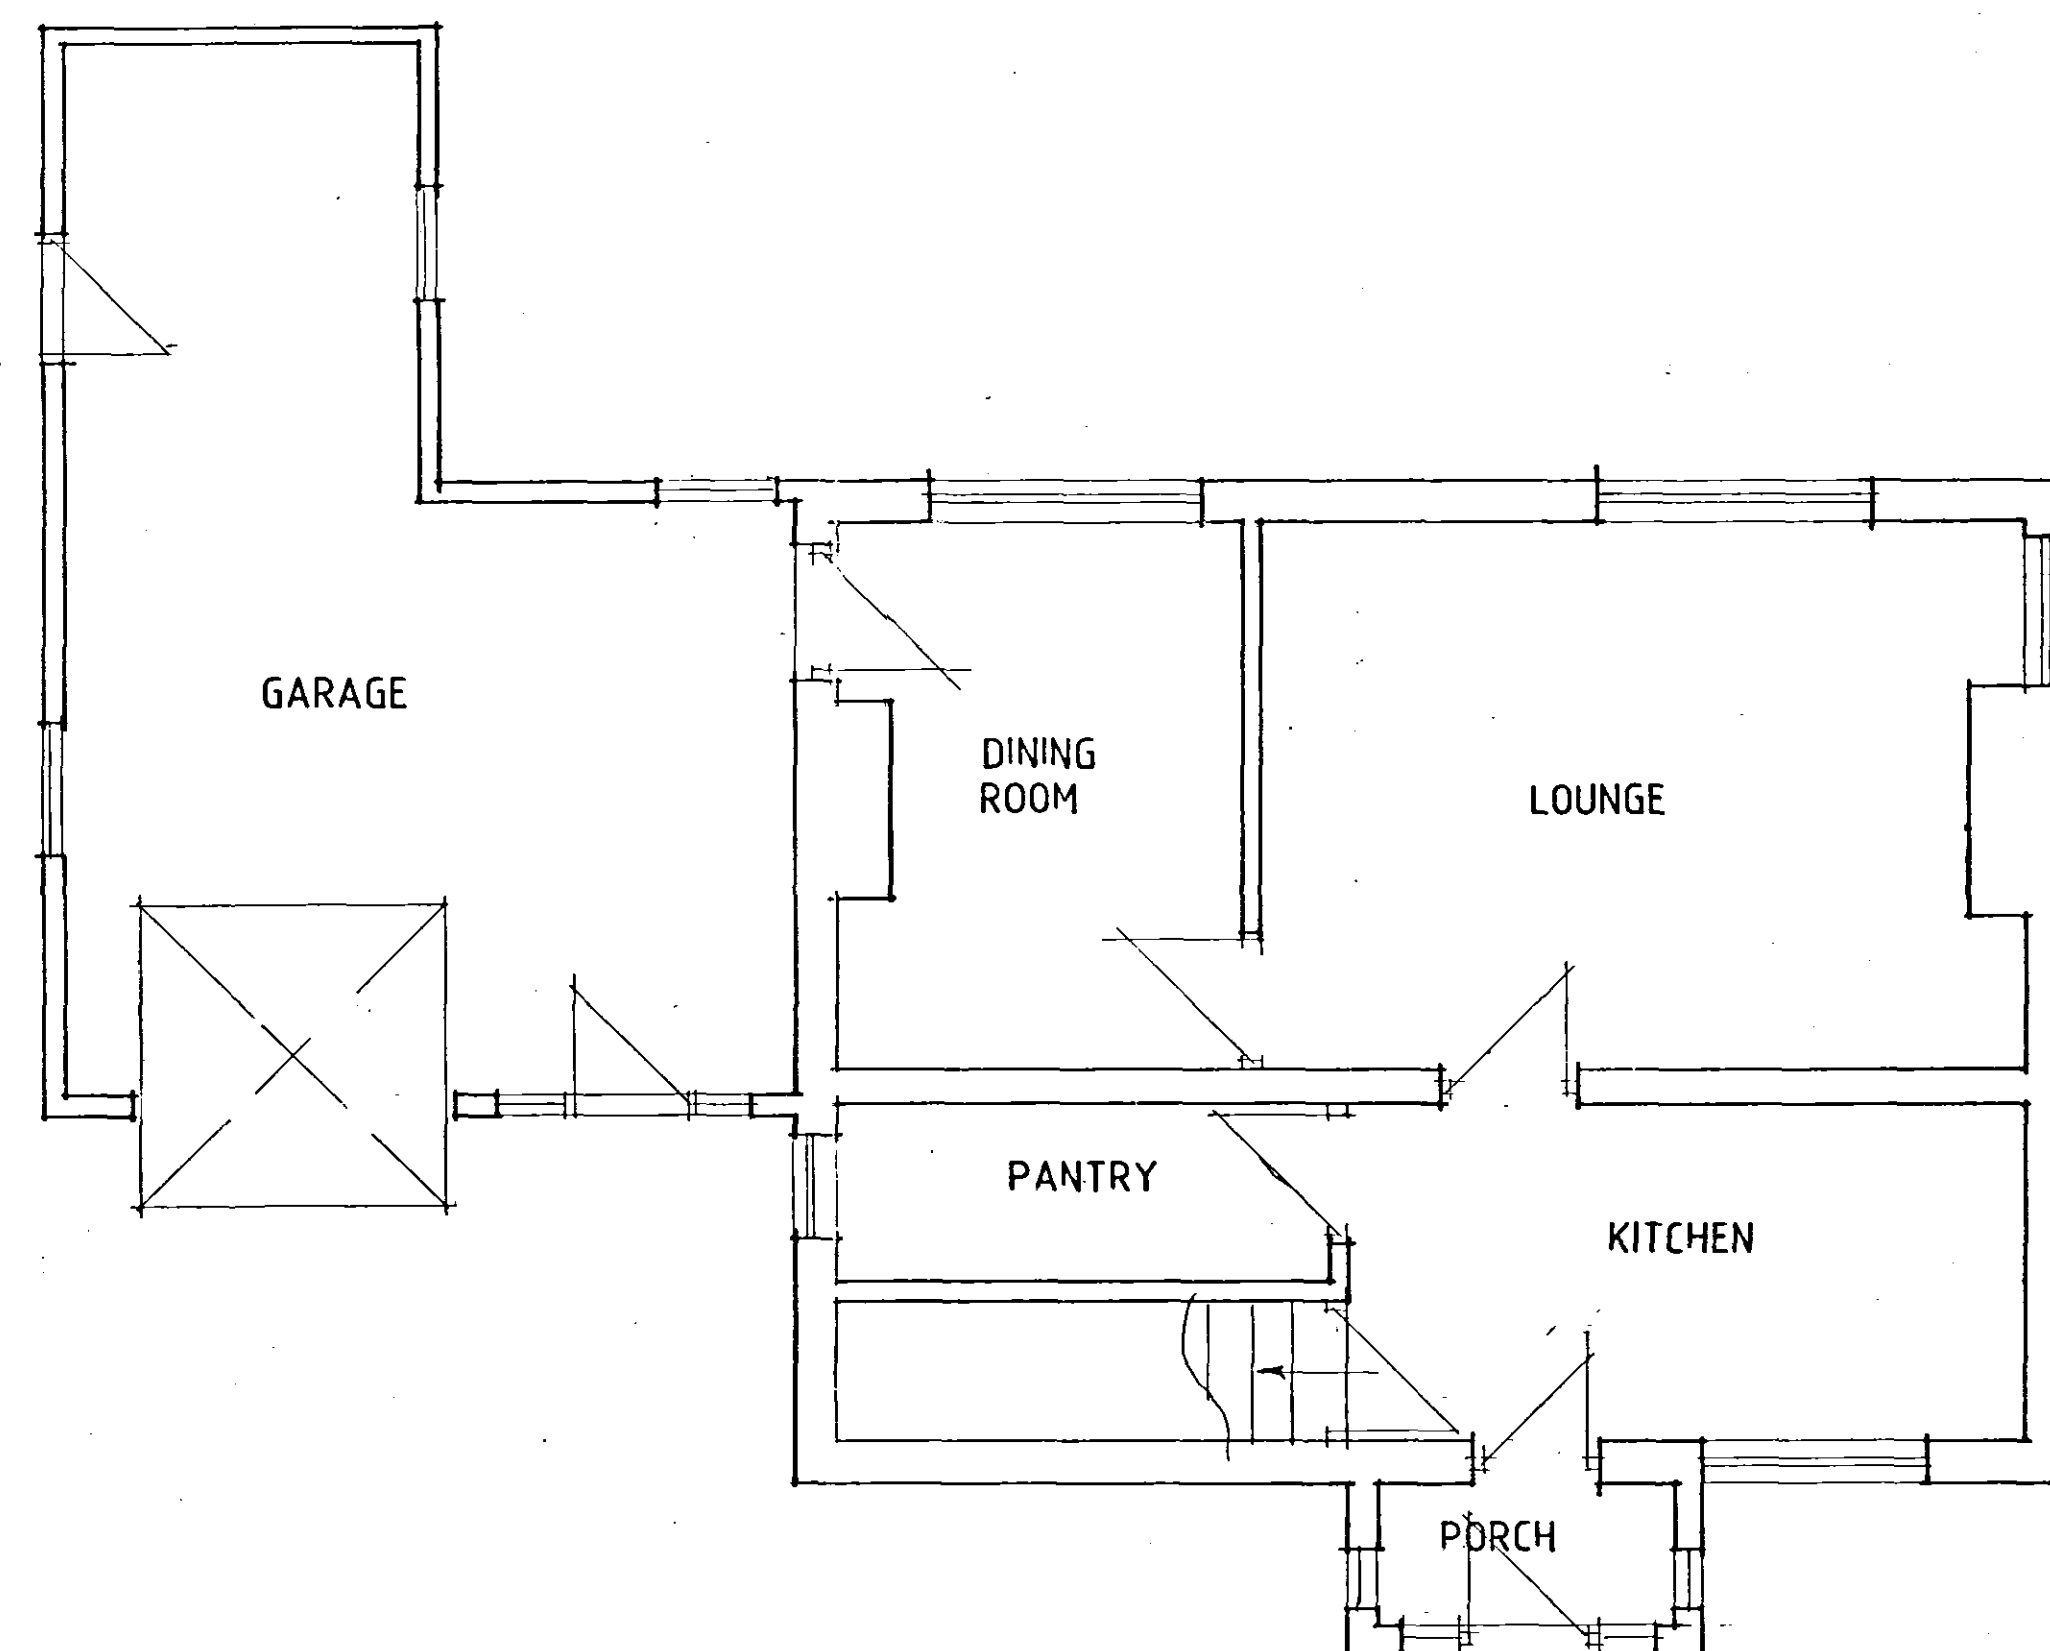

GROUND FLOOR PLAN

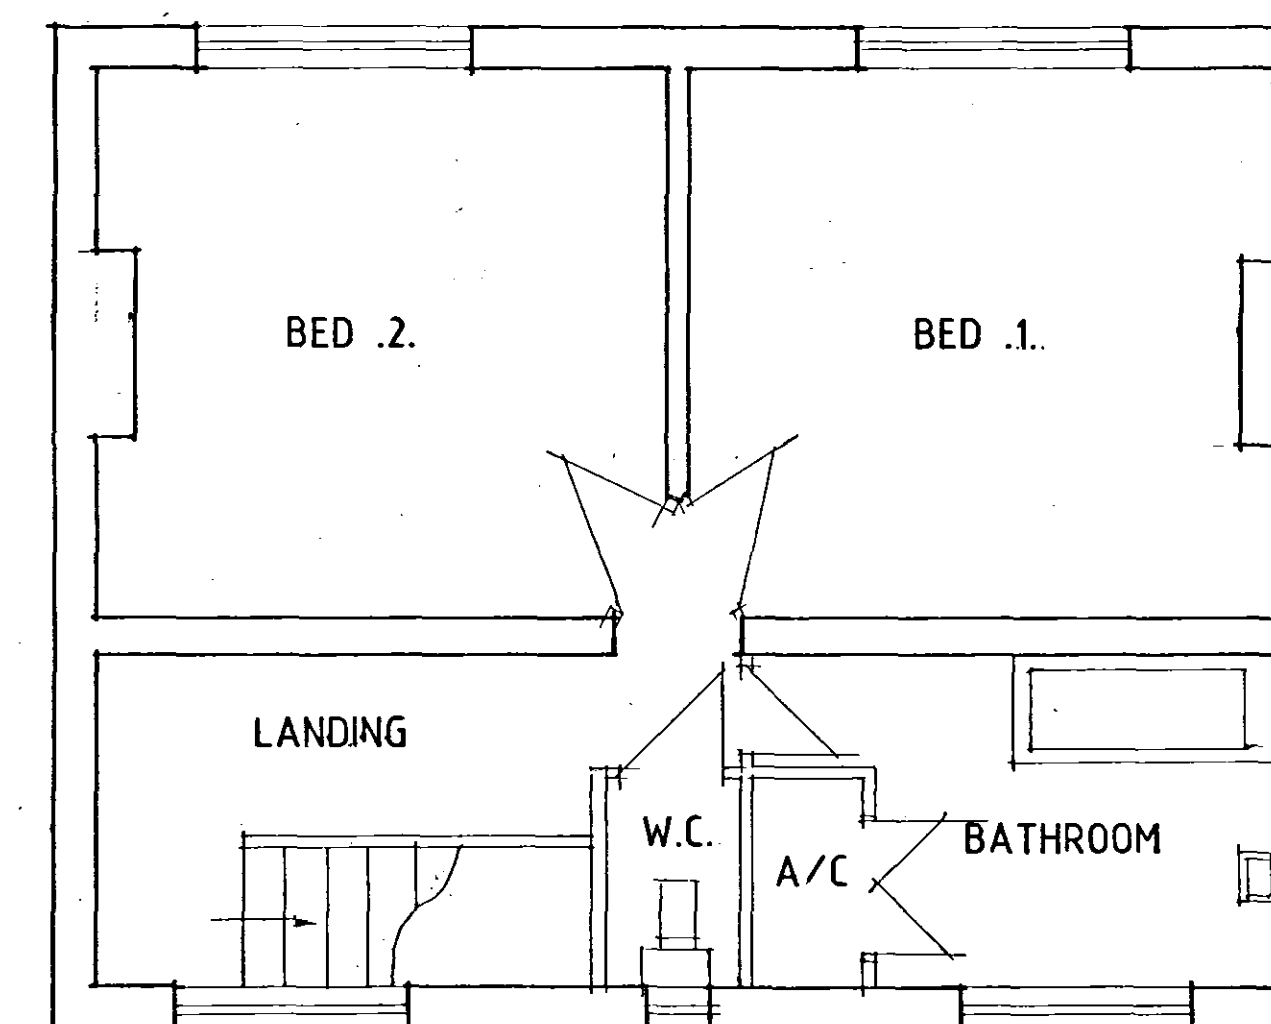

FIRST FLOOR PLAN

DETERMINED
PLAN



PROPOSED 2No. HOUSES AT
61 WIGNALS GATE, HOLBEACH.
FOR

FENBANK BUILDERS

EXISTING HOUSE

1:50 1:100 FB05-004/3

OCT-05 B.GILHAM.

2 Edinburgh Walk, Holbeach,
Spalding, Lincs. PE12 7AP.
Tel: 01406 424363 Fax: 01406 490702

