

All drawings to be verified on site by Nils Contract before the start of any site works or work to be carried out by the contractor at their own behalf or that of sub-contractors.

Report any discrepancies to the Contract Administrator at once.

This drawing is to be used only as a reference and not as a contract.

Andrew M Wright Ltd Registered in England & Wales No. 020224

Registered Office: 22 Church Street, London, SE1 1UL, UK. PE 12 TL.

LEGEND:

DO NOT SCALE

Tarmacadam

Block paviers

Paving flags

Grass

Rear garden surfaces to resident's choice

Trees / green screening

Trees (existing)

Close boarded fence, 1800mm high

Timber post & rail fence, 1200mm high



Close boarded fence, 1800mm high, with native hedge to outside face

Knee rail / diamond fence, 600mm high

Brick wall, 2000mm high

RCP Refuse collection point

Note: Soft landscaping shown is indicative only. Refer to the landscape design drawing W6/1807 for detailed planting proposals.

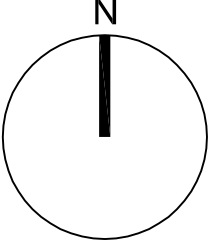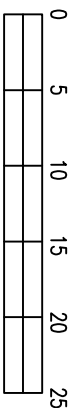

ANDREW M WRIGHT LTD
CHARTERED ARCHITECT



26 Jovs Bank, Holbeach, St Johns, Spalding, Lincs. PE12 8SD
Telephone: 01406 540573 Mobile: 07940 914778


Project:
Residential Development
Wignais Gate
Holbeach
Lincs

Drawings Title:
Proposed Finishes & Enclosures Site
Plan

Client:
Loosegate Developments Ltd


Drawn:	Checked:	Date:	Scale:	Page Size:
AMW	AMW	21.06.18	1:500	A1
Job No.:	Draw No.:	Stage:	Revision:	
071605	PD23	Planning	P6	

Materials:
Posts, concrete.
Gravel boards, concrete.
Boards, tanalised timber.

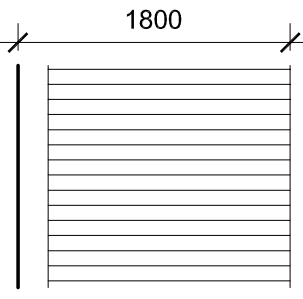


Close Boarded
Fence

Materials:
Posts, tanalised timber.
Rails, tanalised timber.

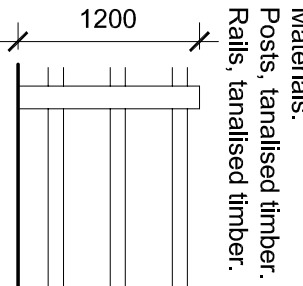


Post & Rail
Fence

Materials:
Posts, tanalised timber.
Rails, tanalised timber.

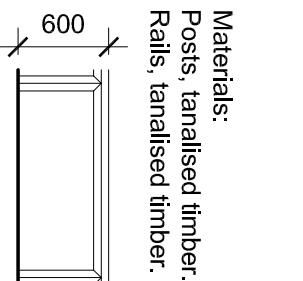

Diamond Fence

Materials:
Brickwork generally.
Blue or red engineering
brickwork (to 2 lower courses
and capping course)

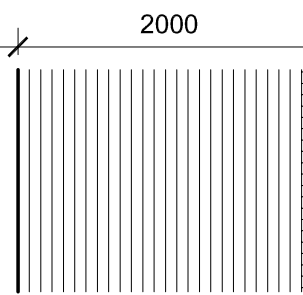

Brick Wall

