




Front Elevation

Right Side Elevation

Rear Elevation

Left Side Elevation

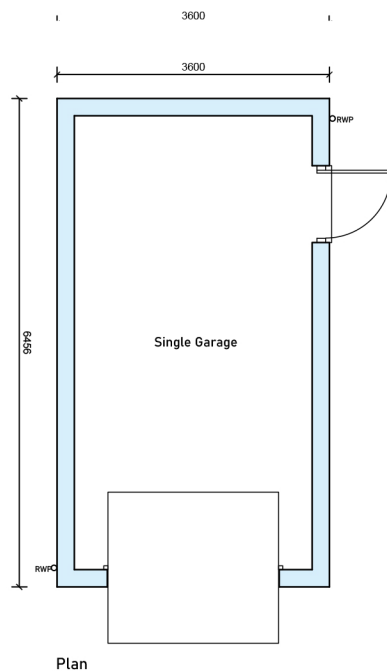

Plan

Rev A - Garage Size/Design Amended 19.02.26



Garage Drawing (Tudor Lodge)

TS-P9-GD-01 - Rev A Plans & Elevations

1:100 @A4

April 2025

MD